


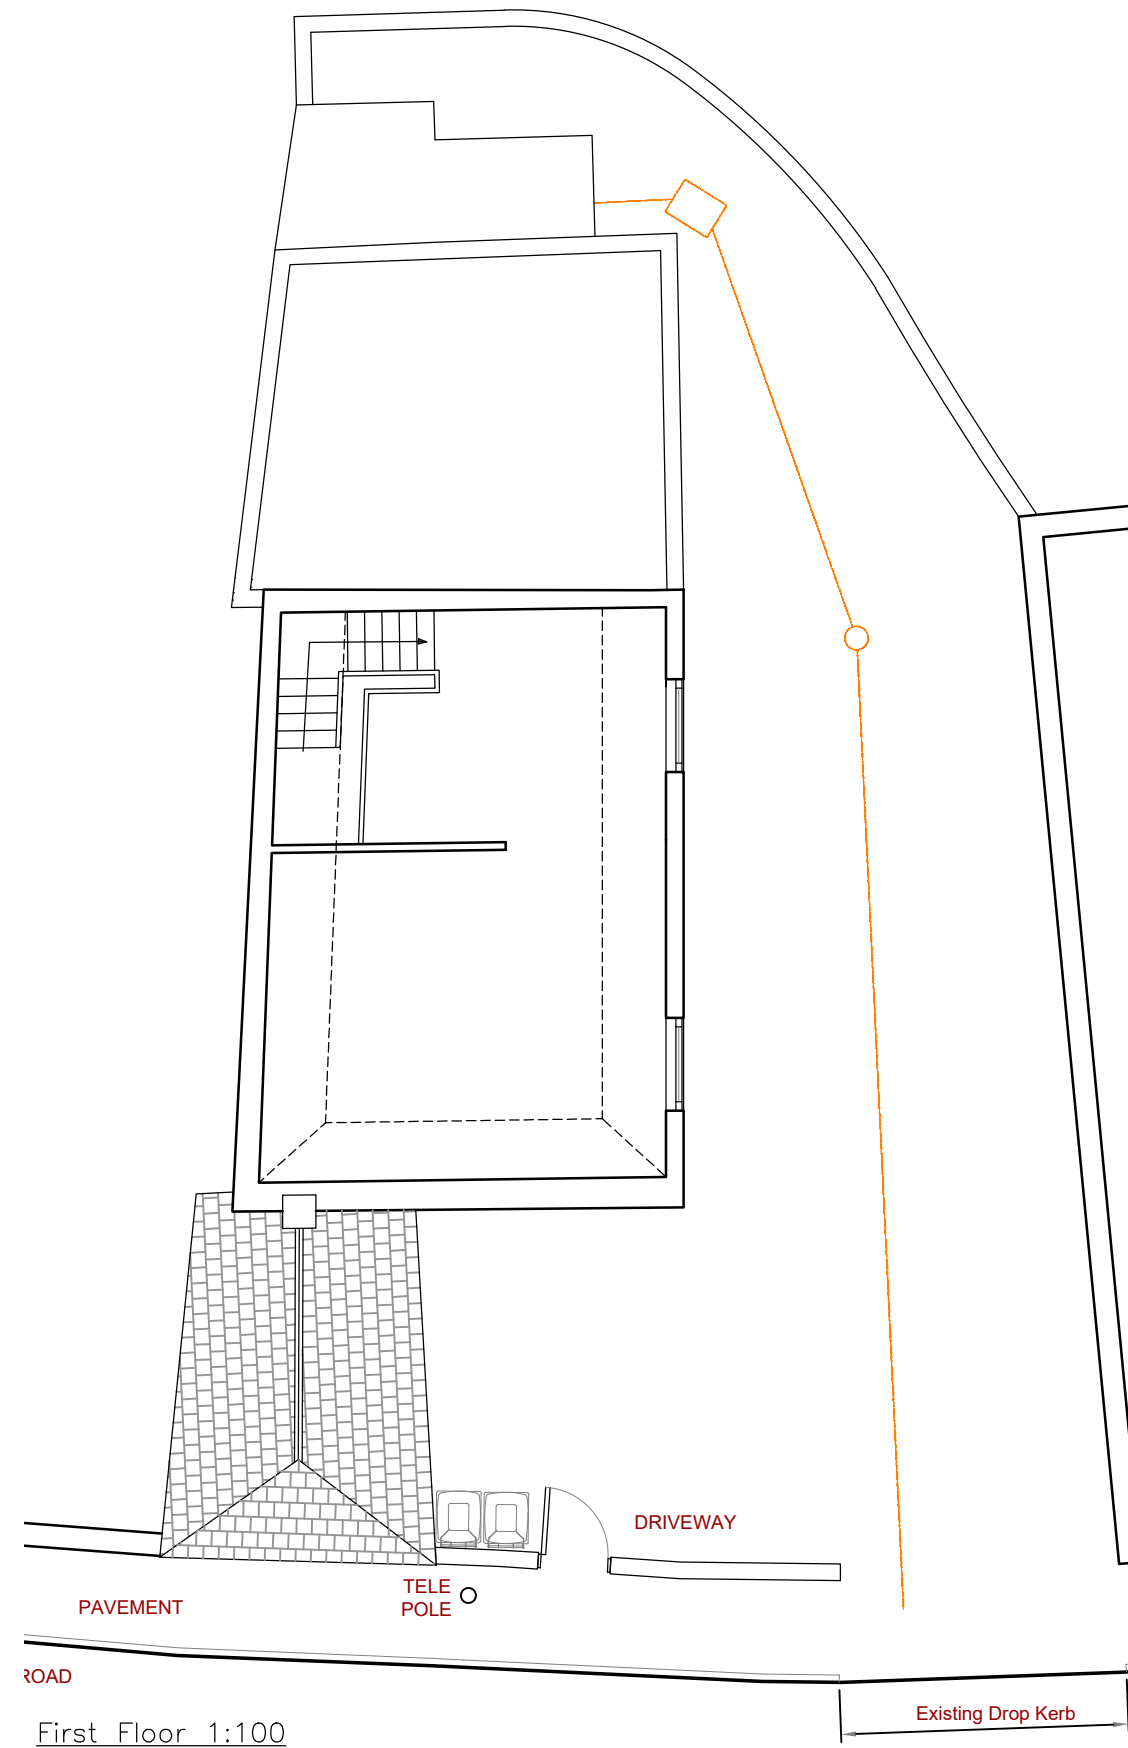

Rev	Revision					By	Date

KNIGHT

Consulting

ARCHITECTURE - SURVEYING - PLANNING

admin@knight-consulting.co.uk www.knight-consulting.co.uk

First Floor Unit 7
The Quarterdeck
Port Solent
PO6 4TP
T: 01489 660194

Client

MS REBECCA TREACY

Project

LAND AND BUILDING ON THE
WEST SIDE OF WINCHESTER
STREET, BOTLEY,
SOUTHAMPTON, SO30 2EB

Drawing

EXISTING FLOOR PLANS

Scale	1:100@A3			Date	AUG 2024		
Project no.	Sequential	Bldg/Floor	Detail	Rev			
KC	01	A	EX	.			