


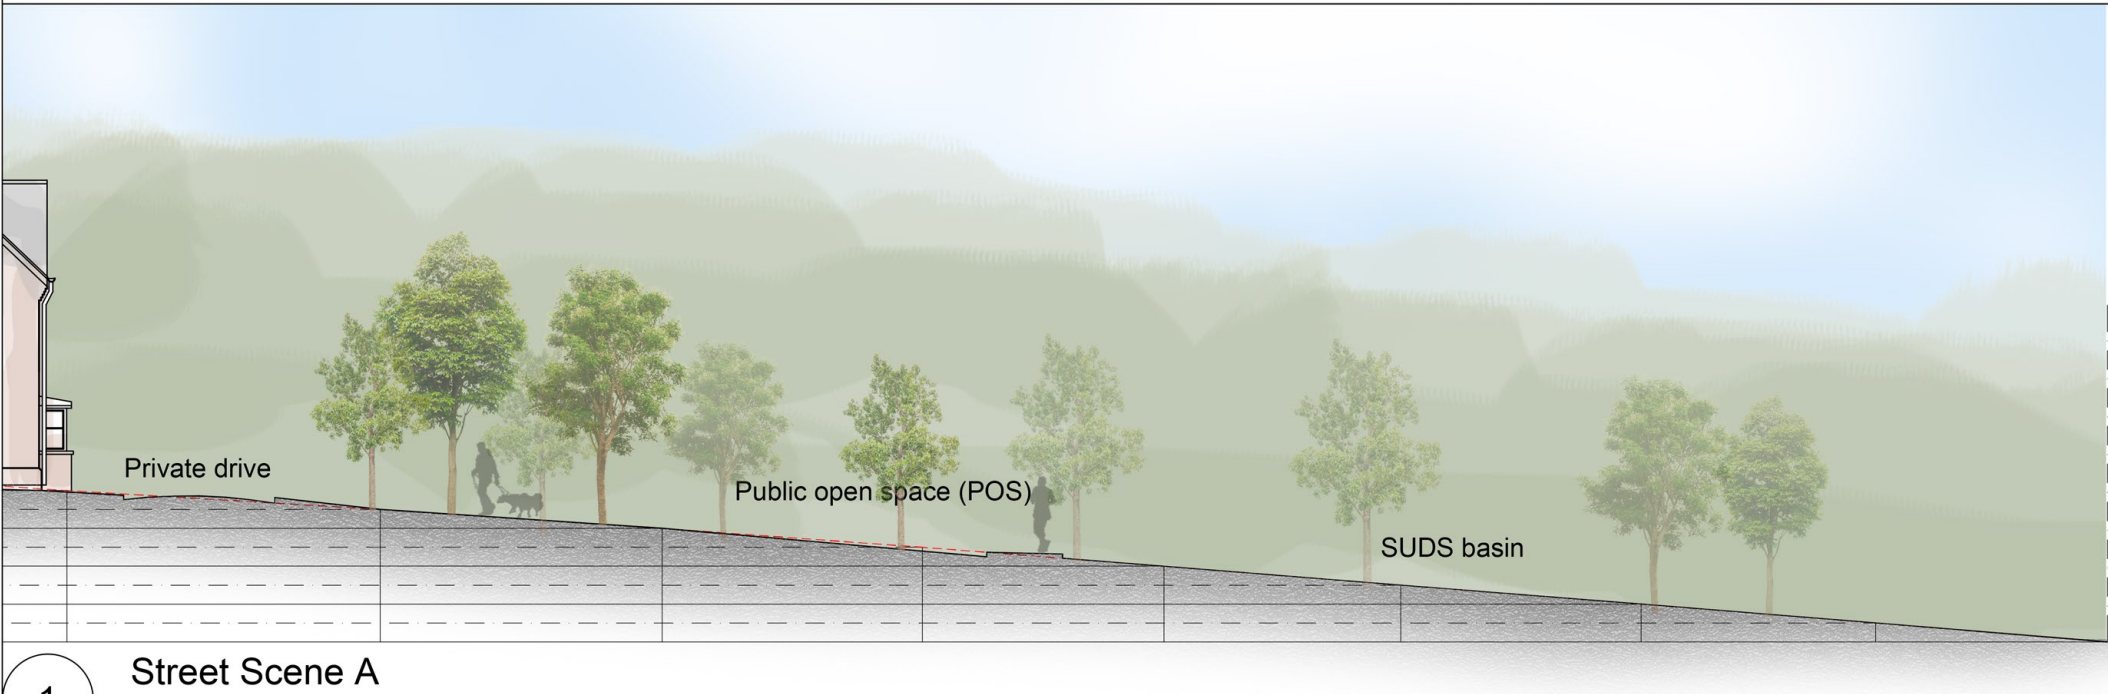


1 Street Scene A
1:200

----- Existing terrain levels



2 Reference Plan
NTS

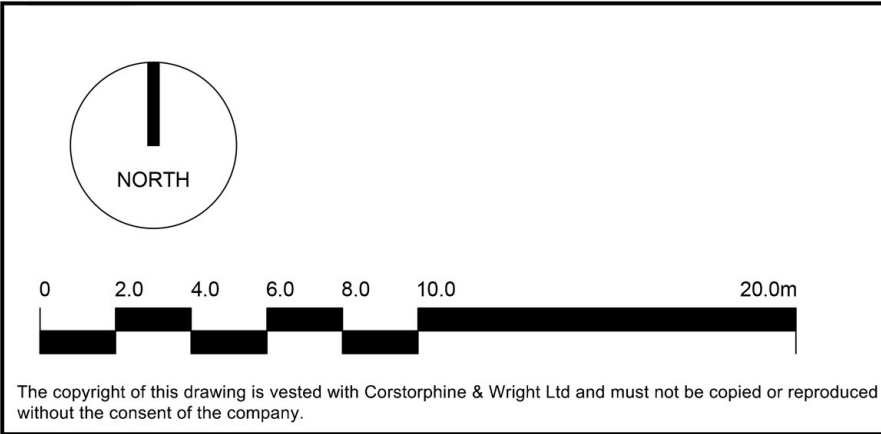

00	Issued for comments	29.07.25	SL	DH
Rev.	Description	Date	Drw.	Chk.

Client
Southern Strategic
Land LLP
Project
Denhams Corner
Horton Heath
Drawing Title
Street Scene A
Showing Fall of Land
Drawing Status
COMMENTS

Corstorphine & Wright

Fordingbridge Studio
27 Glasshouse Studios, Fryern Court Road, Fordingbridge, SP6 1QX
01425 655806
corstorphine-wright.com

Drawing No. 23063-0210				Revision 00
Drawn SL	Checked DH	Paper Size A2	Scale 1:200	Date 29.07.25