


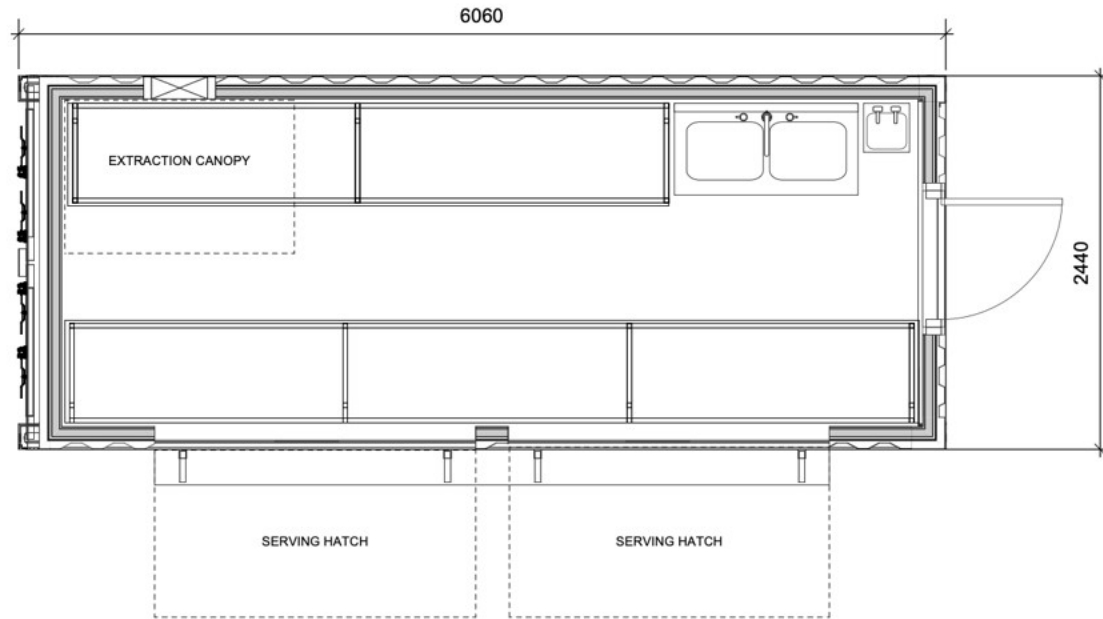

ALL DIMENSIONS TBC AT TECHNICAL/MANUFACTURE STAGE

IT IS THE MAIN CONTRACTORS RESPONSIBILITY TO CHECK AND VERIFY ALL DIMENSIONS ON SITE AND REPORT ANY DISCREPANCIES BEFORE COMMENCING ANY WORK AND ALSO ENSURE COMPLIANCE WITH BUILDING CONTROL AND PLANNING CONDITIONS. ALL DRAWINGS ARE THE PROPERTY OF ELEVEN ONE AND SHALL NOT BE REPRODUCED WITHOUT CONSENT. DRAWINGS SHALL NOT BE SCALED. ALL DIMENSIONS ARE IN MM UNLESS OTHERWISE STATED.

PROJECT TITLE: Football Foundation Catering Unit

DRG TITLE: GA Plan

UNIT TYPE: 20ft

DRG NO: FFA148_100

SCALE: 1:30@A3

REV:	A	11.1	NOT FOR MANUFACTURE	12.12.24
DRAWN:				
NOTES:				DATE:

Eleven One
SQUARED

IN COLLABORATION WITH

INBOX