



Notes

This drawing is © Boyle & Summers and may not be reproduced, copied or altered in any way without written authority. Other than for the purposes of planning, do not scale these drawings. Use written dimensions only. All dimensions in millimeters unless otherwise stated. All dimensions to be checked on site and any discrepancies, conflicts or errors reported prior to commencement of work. This drawing is to be read in conjunction with all other related material.

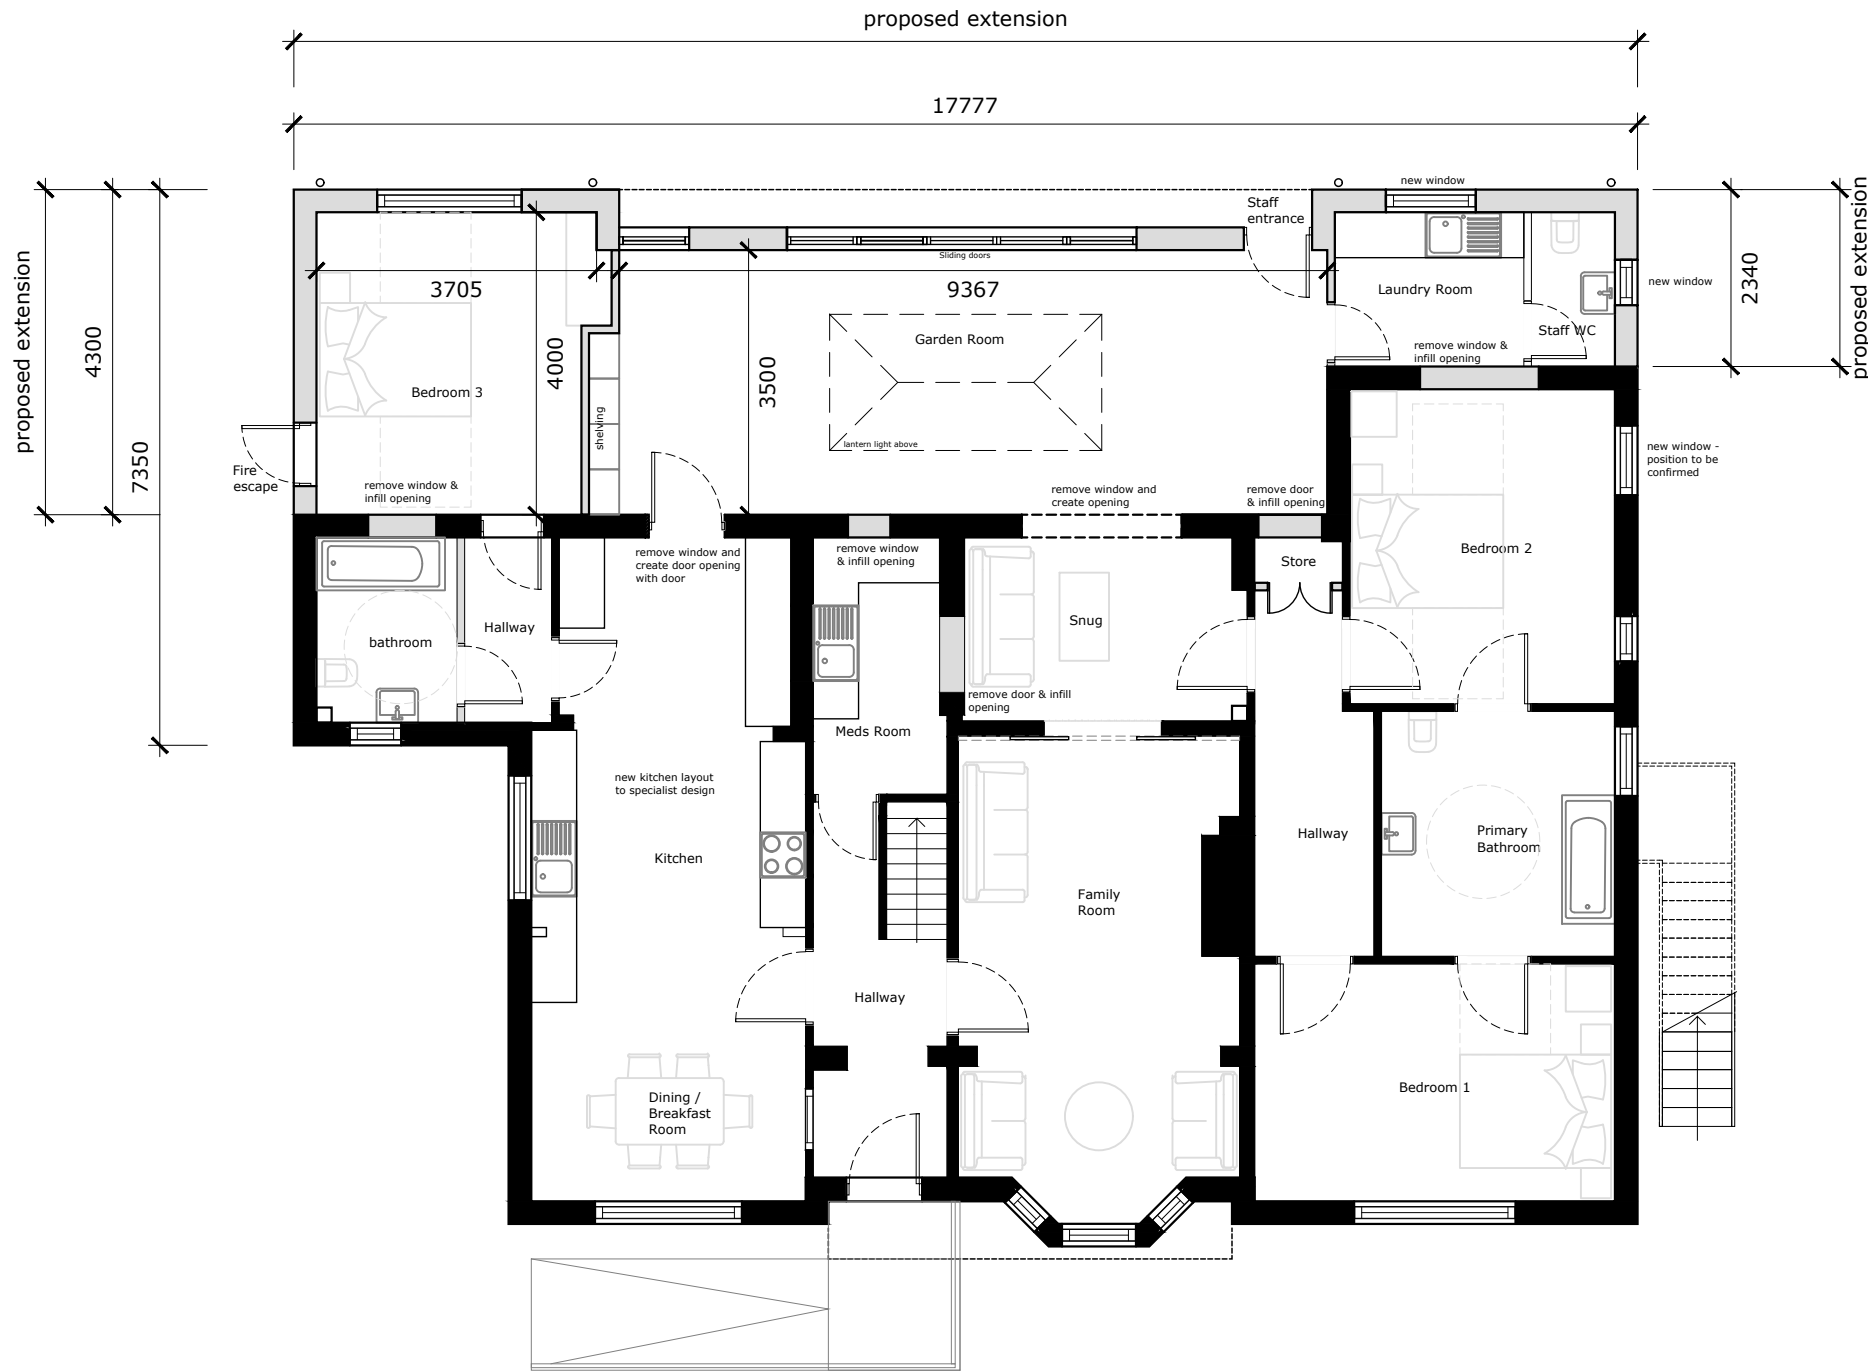

- Proposed Walls
- Existing Walls
- Demolished Walls

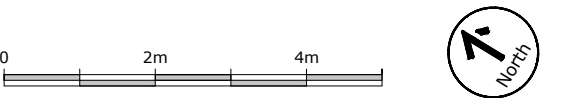

P2	Planning	29-09-25	JA	TB
P1	First Issue	23-09-25	JA	JA
Rev	Comments	Date	Dr	Ch

Proposed Ground Floor Plan

NTLEY - BSL - ZZ - XX - DR - A - 3001 - P2
Single Storey Rear Extension 25094
61 New Road, Netley 1:100 @ A3
Rose Road Association PLANNING

Suite E, Ferry House
Canute Road
Southampton
Hampshire
SO14 3FJ

023 8063 1432
boyleandsummers.co.uk

