



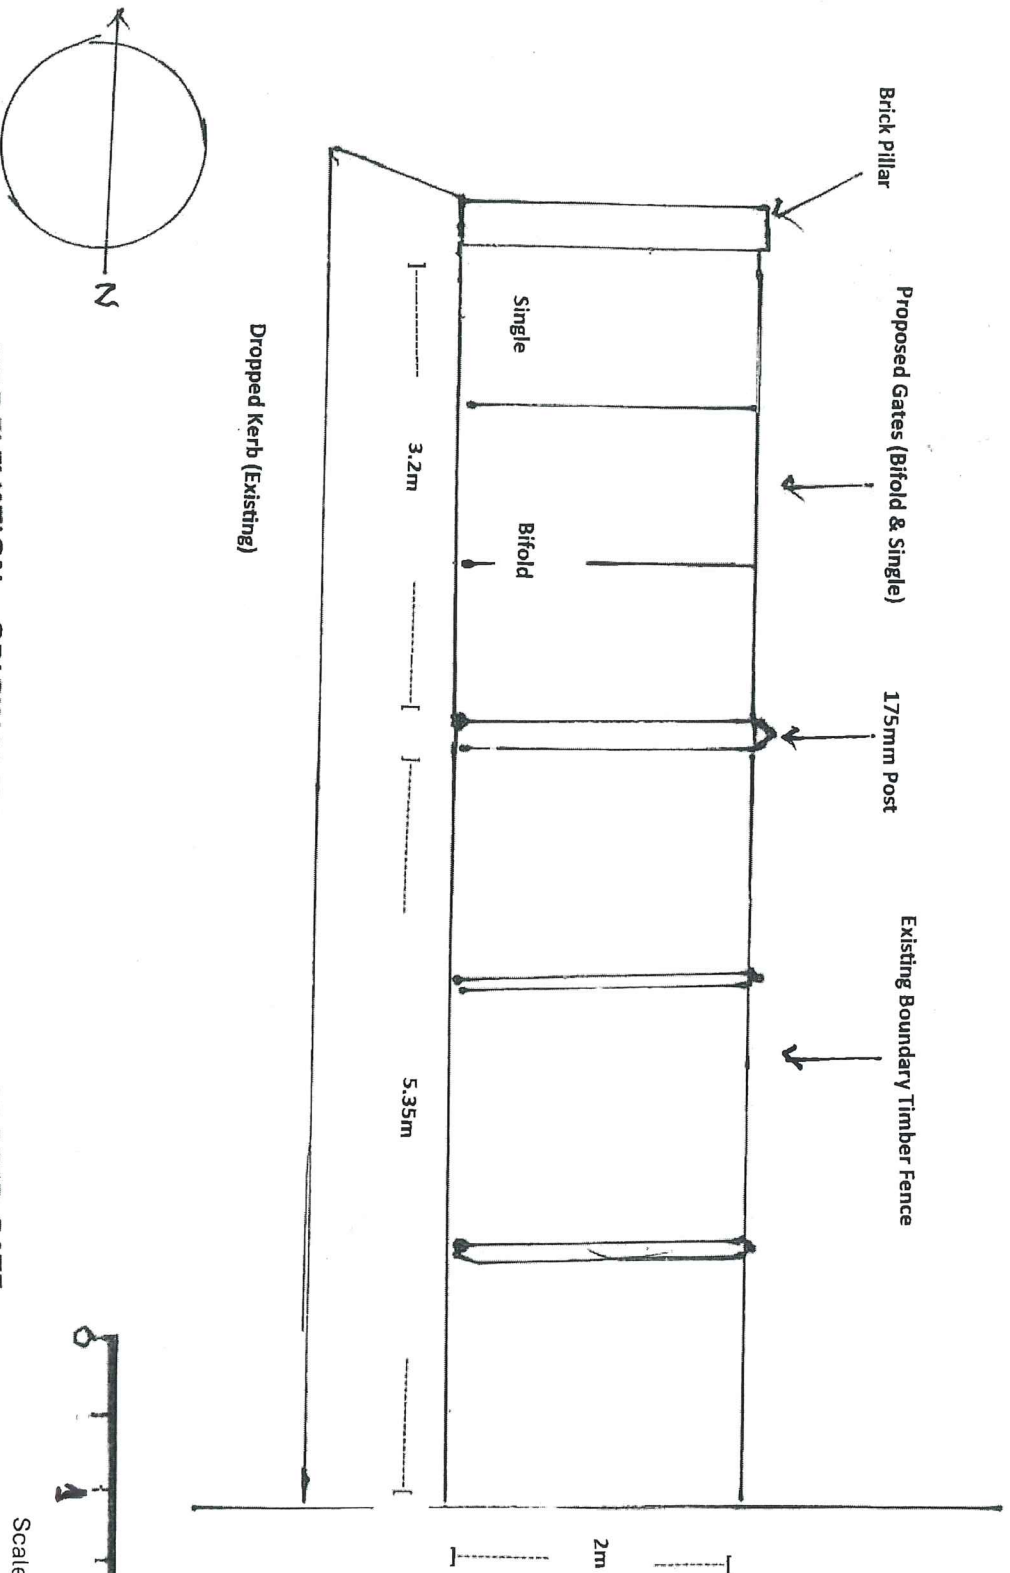

SIDE ELEVATION – ORIGINAL TIMBER FENCE & PROPOSED GATE

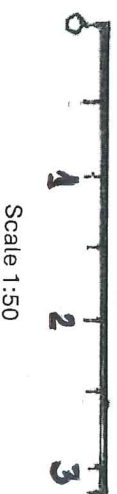

Scale 1:50