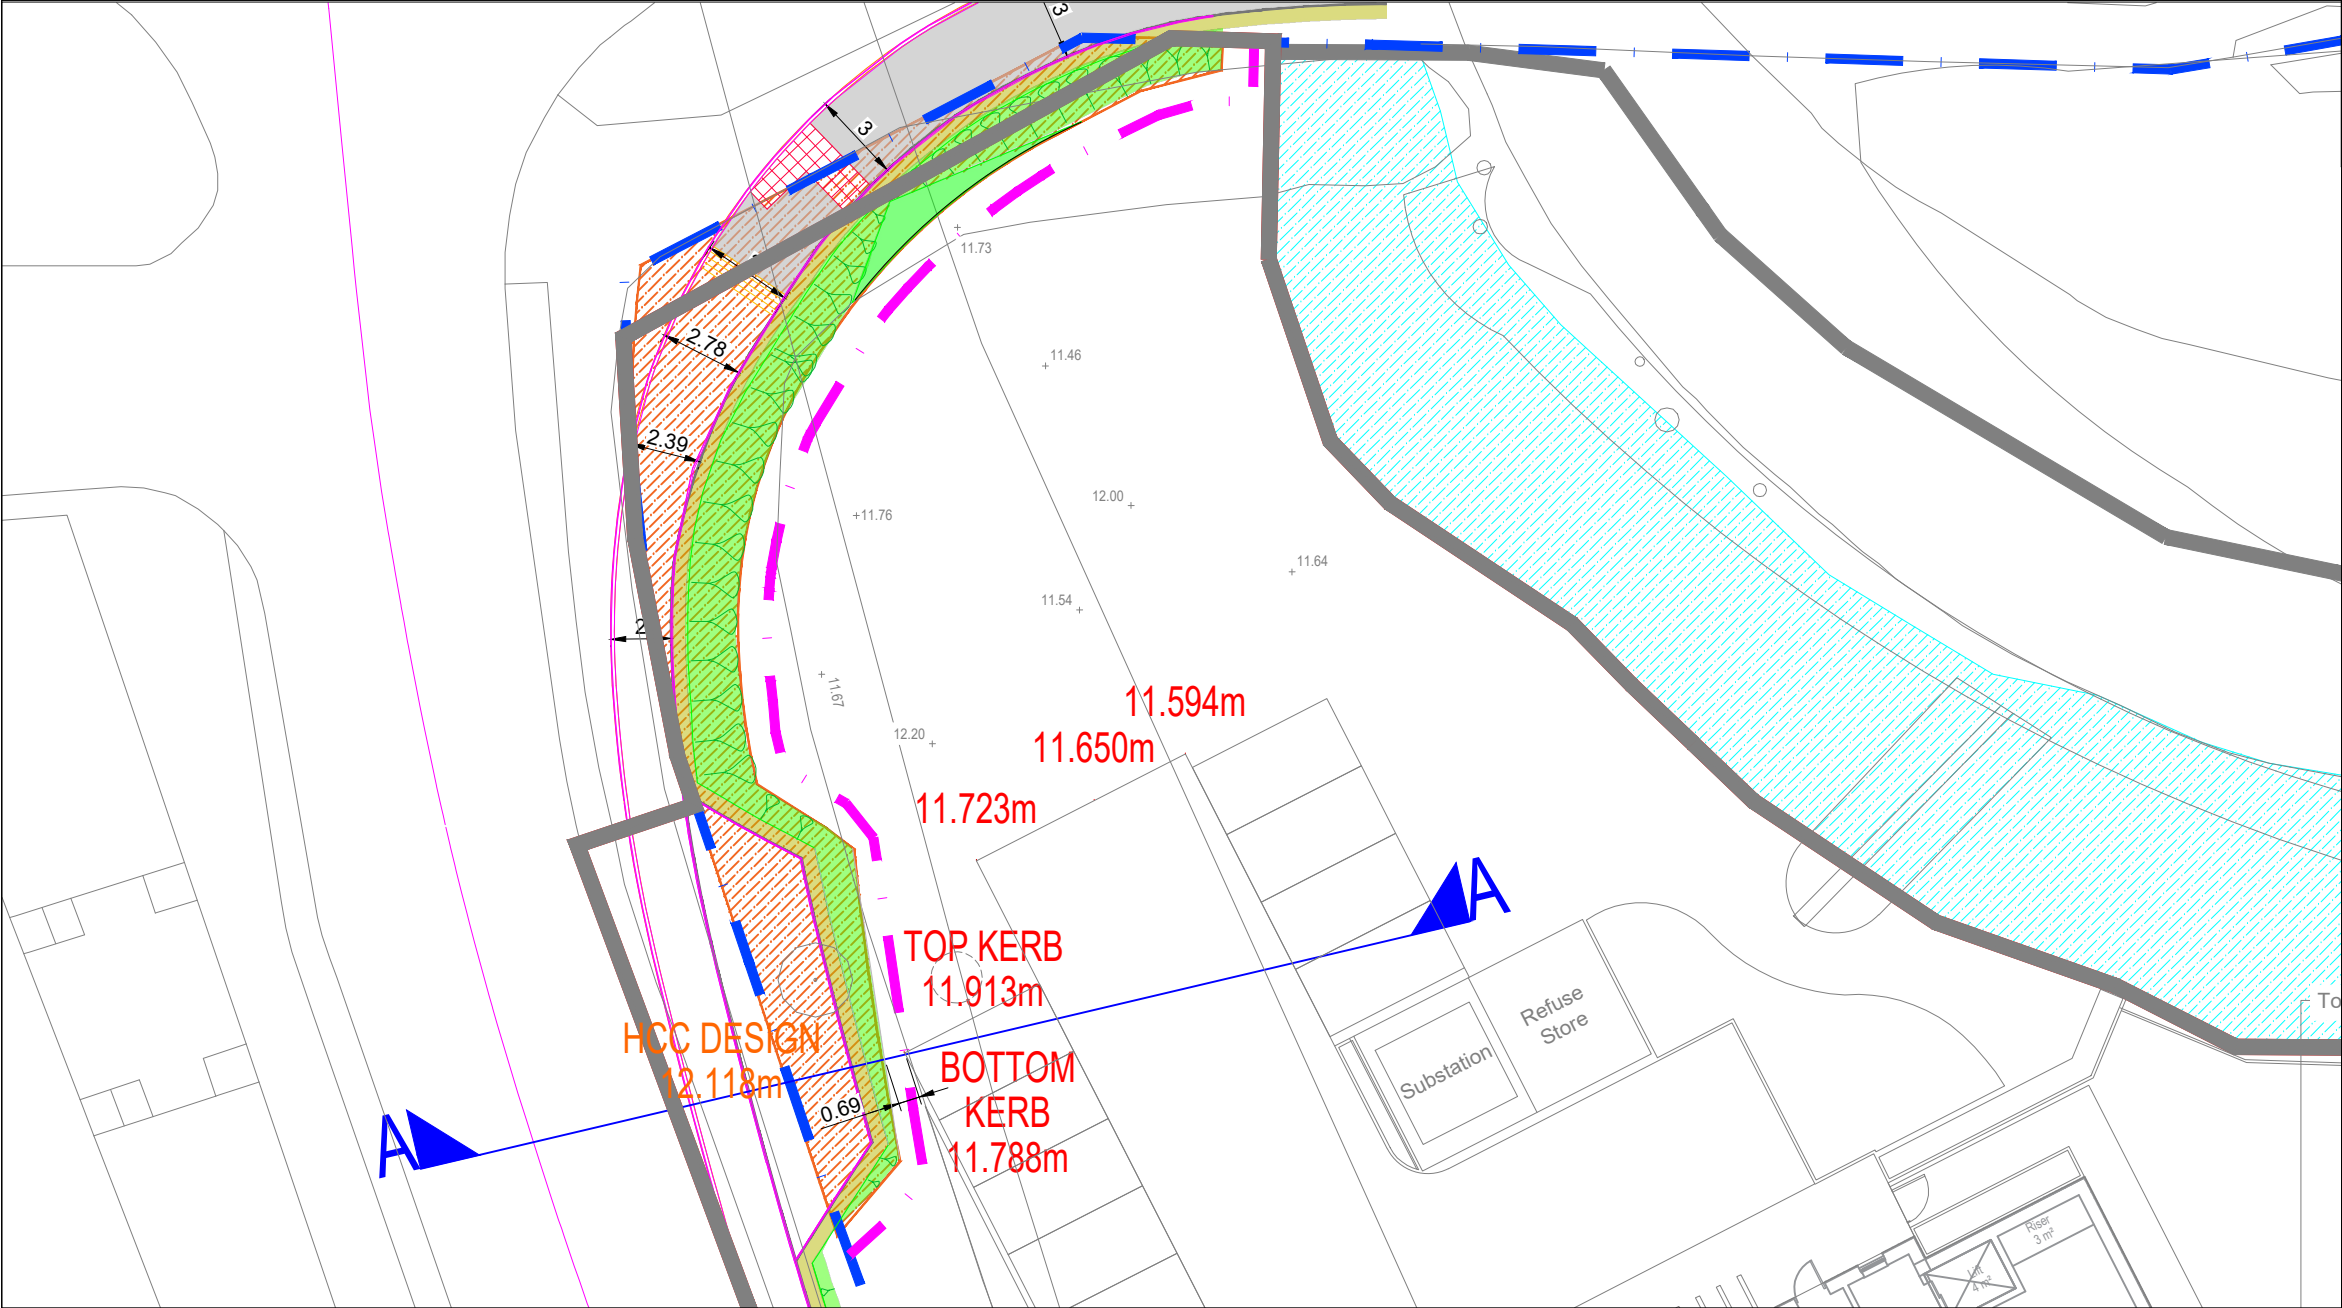


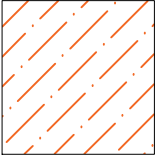
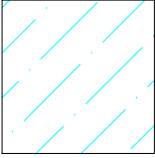
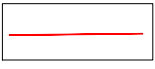
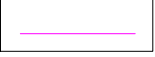


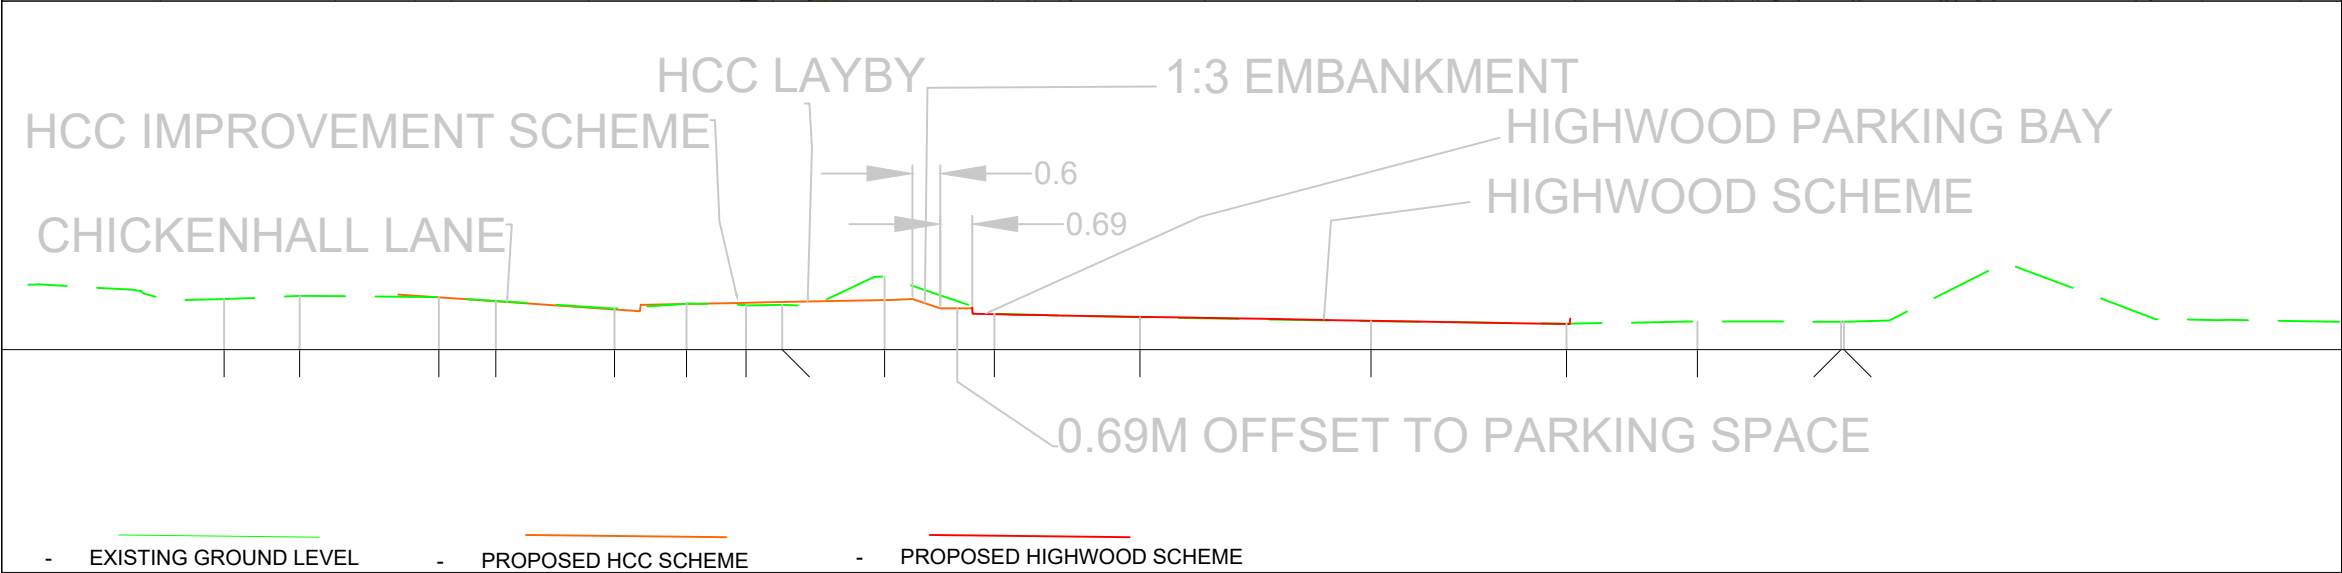
The drawings, information and data recorded in this document ("the information") is the property of Paul Basham Associates. This document and the information are solely for the use of the authorised recipient and this document may not be used, copied or reproduced in whole or part for any purposes other than which it was supplied by Paul Basham Associates. Paul Basham Associates makes no representation, undertakes no duty and accepts no responsibilities to any third party who may use or rely upon this document or the information.

GENERAL NOTES

1. THIS DRAWING IS INTENDED TO BE READ IN CONJUNCTION WITH ALL RELEVANT ARCHITECTS, ENGINEERS, SERVICES AND SPECIALIST DRAWINGS, DETAILS AND SPECIFICATIONS.
2. ANY VARIATIONS OR DISCREPANCIES BETWEEN THESE DRAWINGS IN TERMS OF DIMENSIONS OR DETAILS SHOULD BE DRAWN TO THE ATTENTION OF THE ARCHITECT AND/OR THE ENGINEER FOR CLARIFICATION.
3. ALL FIGURED DIMENSIONS TO BE TAKEN IN PREFERENCE TO SCALED DIMENSIONS. DO NOT SCALE THIS DRAWING.
4. PAUL BASHAM ASSOCIATES ACCEPTS NO RESPONSIBILITY FOR THE ACCURACY OF BACKGROUND INFORMATION PRODUCED BY THIRD PARTIES – THIS MUST BE TREATED AS INDICATIVE ONLY.
5. THIS DRAWING SHOULD ONLY BE USED FOR CONSTRUCTION IF THE PROJECT PHASE IN THE TITLE FRAME BELOW IS SHOWN AS "CONSTRUCTION". PAUL BASHAM ASSOCIATES TAKE NO RESPONSIBILITY FOR CONSTRUCTION WORKS UNDERTAKEN TO DRAWINGS WHICH ARE NOT MARKED UNDER THIS PHASE.
6. THIS DRAWING IS BASED ON A PDF OVERLAY OF THE ATKINS PRELIMINARY DESIGN DRAWING HCCPCO-ATK-HGN-C539-DR-CH-0009 AUTHORISED IN JULY 2021 AND THEREFORE DISCREPANCIES BETWEEN THE PDF AND THE PROPOSED LAYOUT SHOULD BE NOTED.

KEY:

-  - AREA REQUIRED BY HCC TO DELIVER BISHOPSTOKE ROAD IMPROVEMENT SCHEME
-  - ADDITIONAL LAND WITHIN CLIENT'S TITLE PLAN
-  - ADDITIONAL LAND TO BECOME HCC VERGE/VEGETATION
-  - APPLICATION RED LINE BOUNDARY
-  - HCC'S PROPOSED HIGHWAY BOUNDARY



LONG SECTION A-A

Project Name CHICKENHALL LANE, EASTLEIGH	Title LAND OVERLAYS DRAWING TO SUPPORT S106	paulbasham associates Paul Basham Associates Ltd The Bothy, Cams Hall Estate, Fareham, PO16 8UT 01329 711 000 info@paulbashamassociates.com www.paulbashamassociates.com	Client HIGHWOOD
Project Phase PRELIMINARY			