



GENERAL NOTES

Use written dimensions only, do not scale from drawing. Use latest revision of all referenced information.



LAT 50.969484LONG -1.35342

A	31-07-25	New BT Streethub Structure	PSB
Rev	Date	Description	Drawn







Drg Status			
PLANNING			
Cell No. & Name			
3-ESL001			
Site Name & Address			
Pavement opposite 43 Leigh Road, Eastleigh SO50 9DF			
Drawing Title			
SITE LOCATION MAPS			
Scale	As Shown	Date	XXXX
Drawn By	PSB	Checked By	ABH
Drawing Number			Revision
001			A

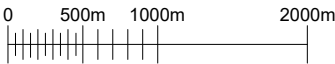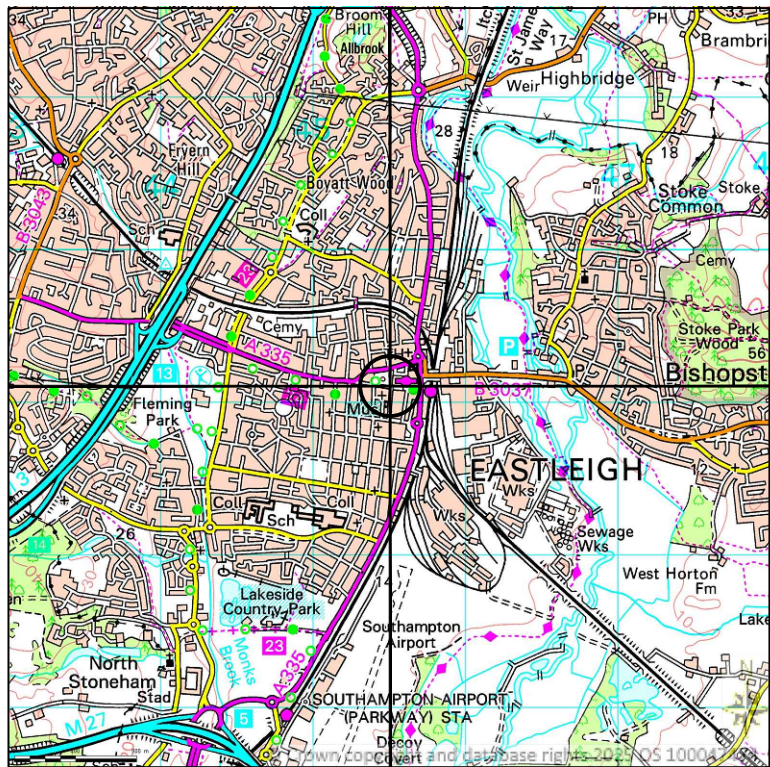

SITE LOCATION
SCALE 1:50000

Ordnance Survey map extract based upon Landranger map series with the permission of the controller of His Majesty's Stationery Office.
Mitie licence no. 100047474.
Crown copyright.

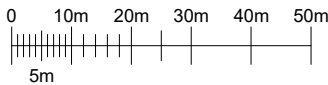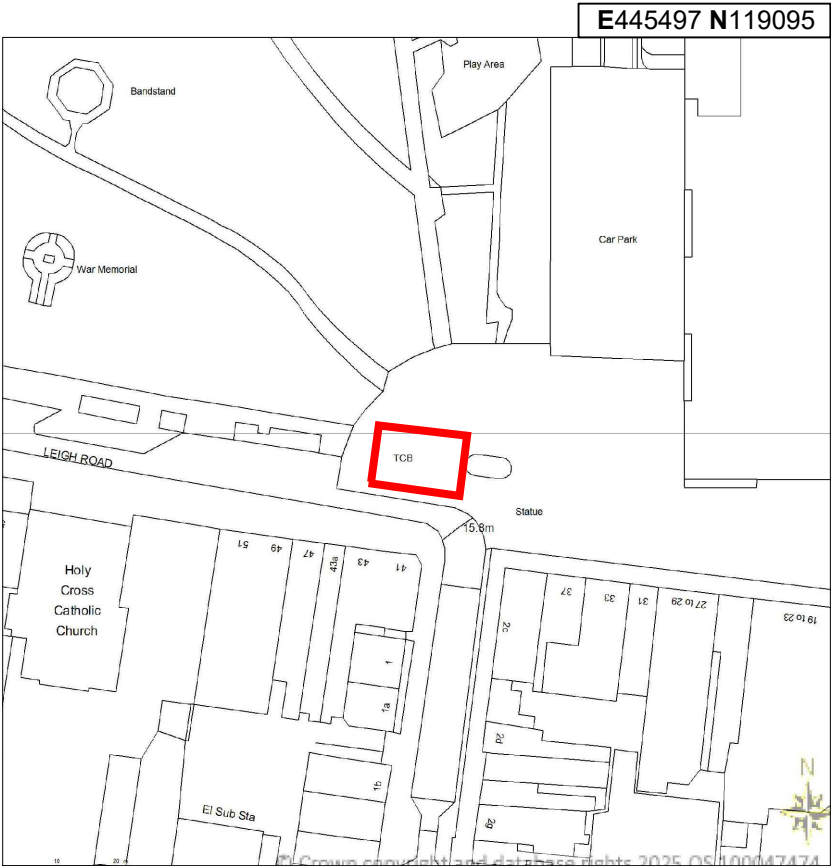

DETAILED SITE LOCATION
SCALE 1:1250

Ordnance Survey map extract based upon Landranger map series with the permission of the controller of His Majesty's Stationery Office.
Mitie licence no. 100047474.
Crown copyright.