



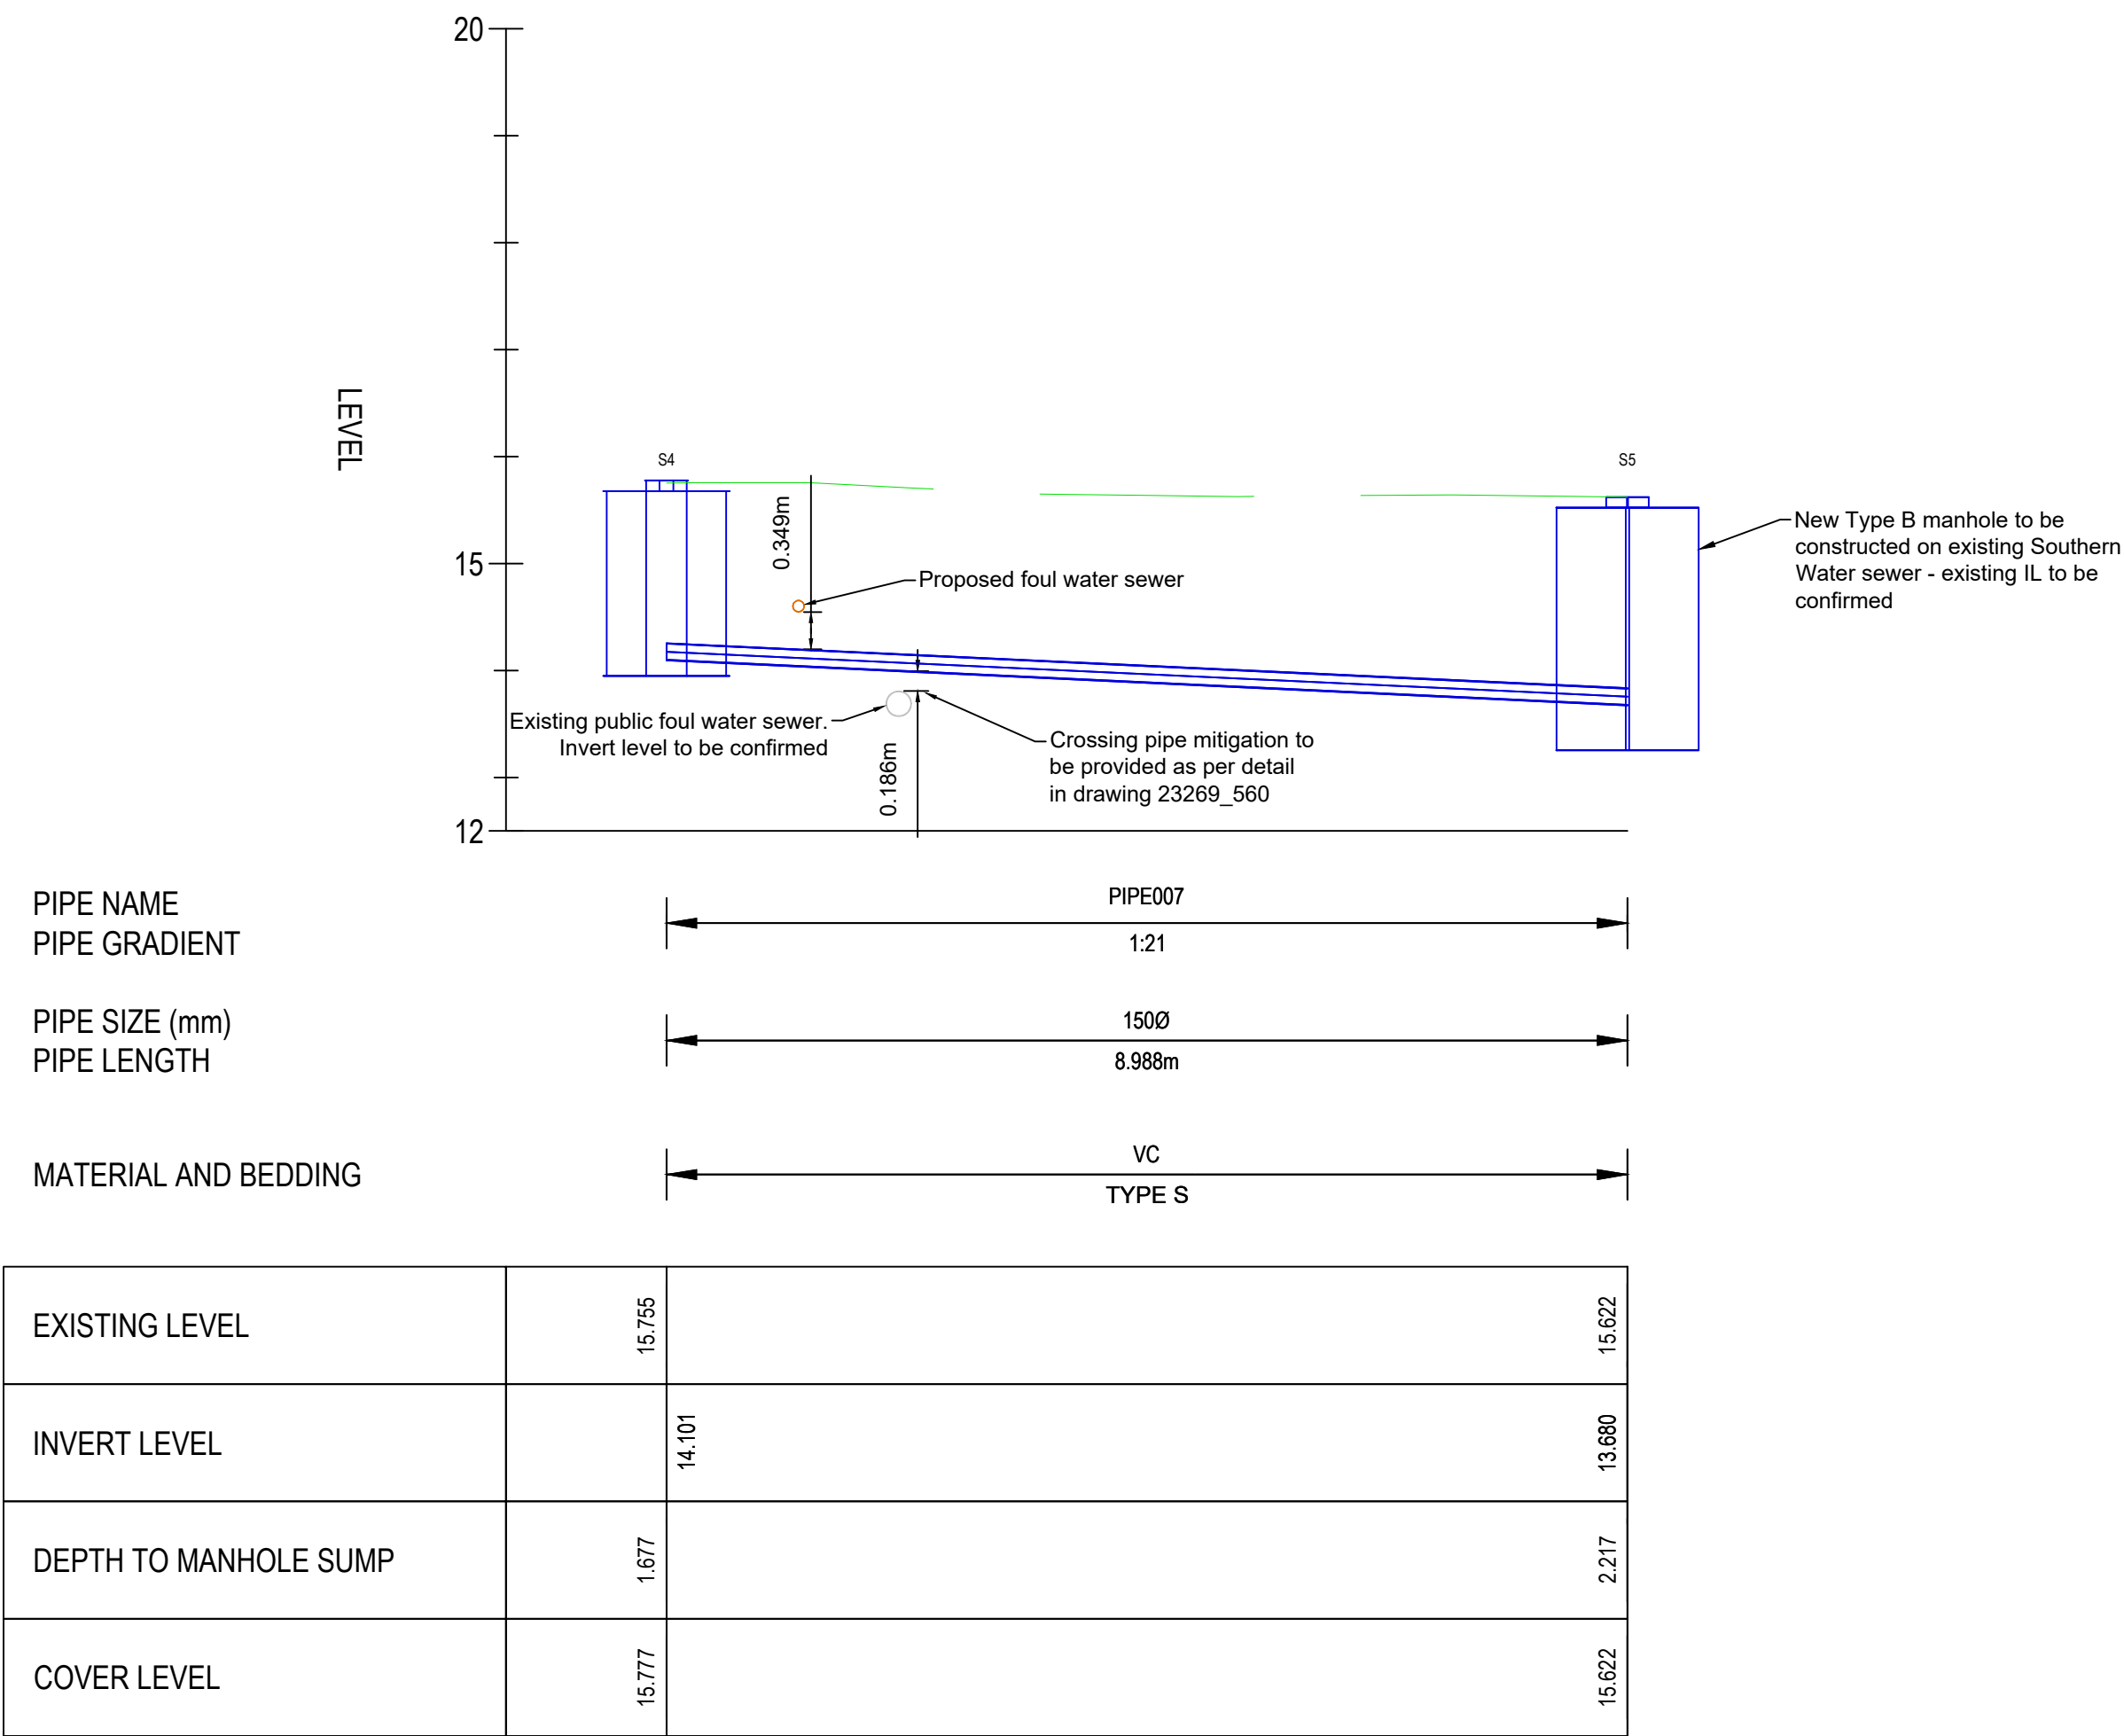

SURFACE WATER LONGSECTION
SCALE: H 1:100,V 1:100. DATUM: 12.500

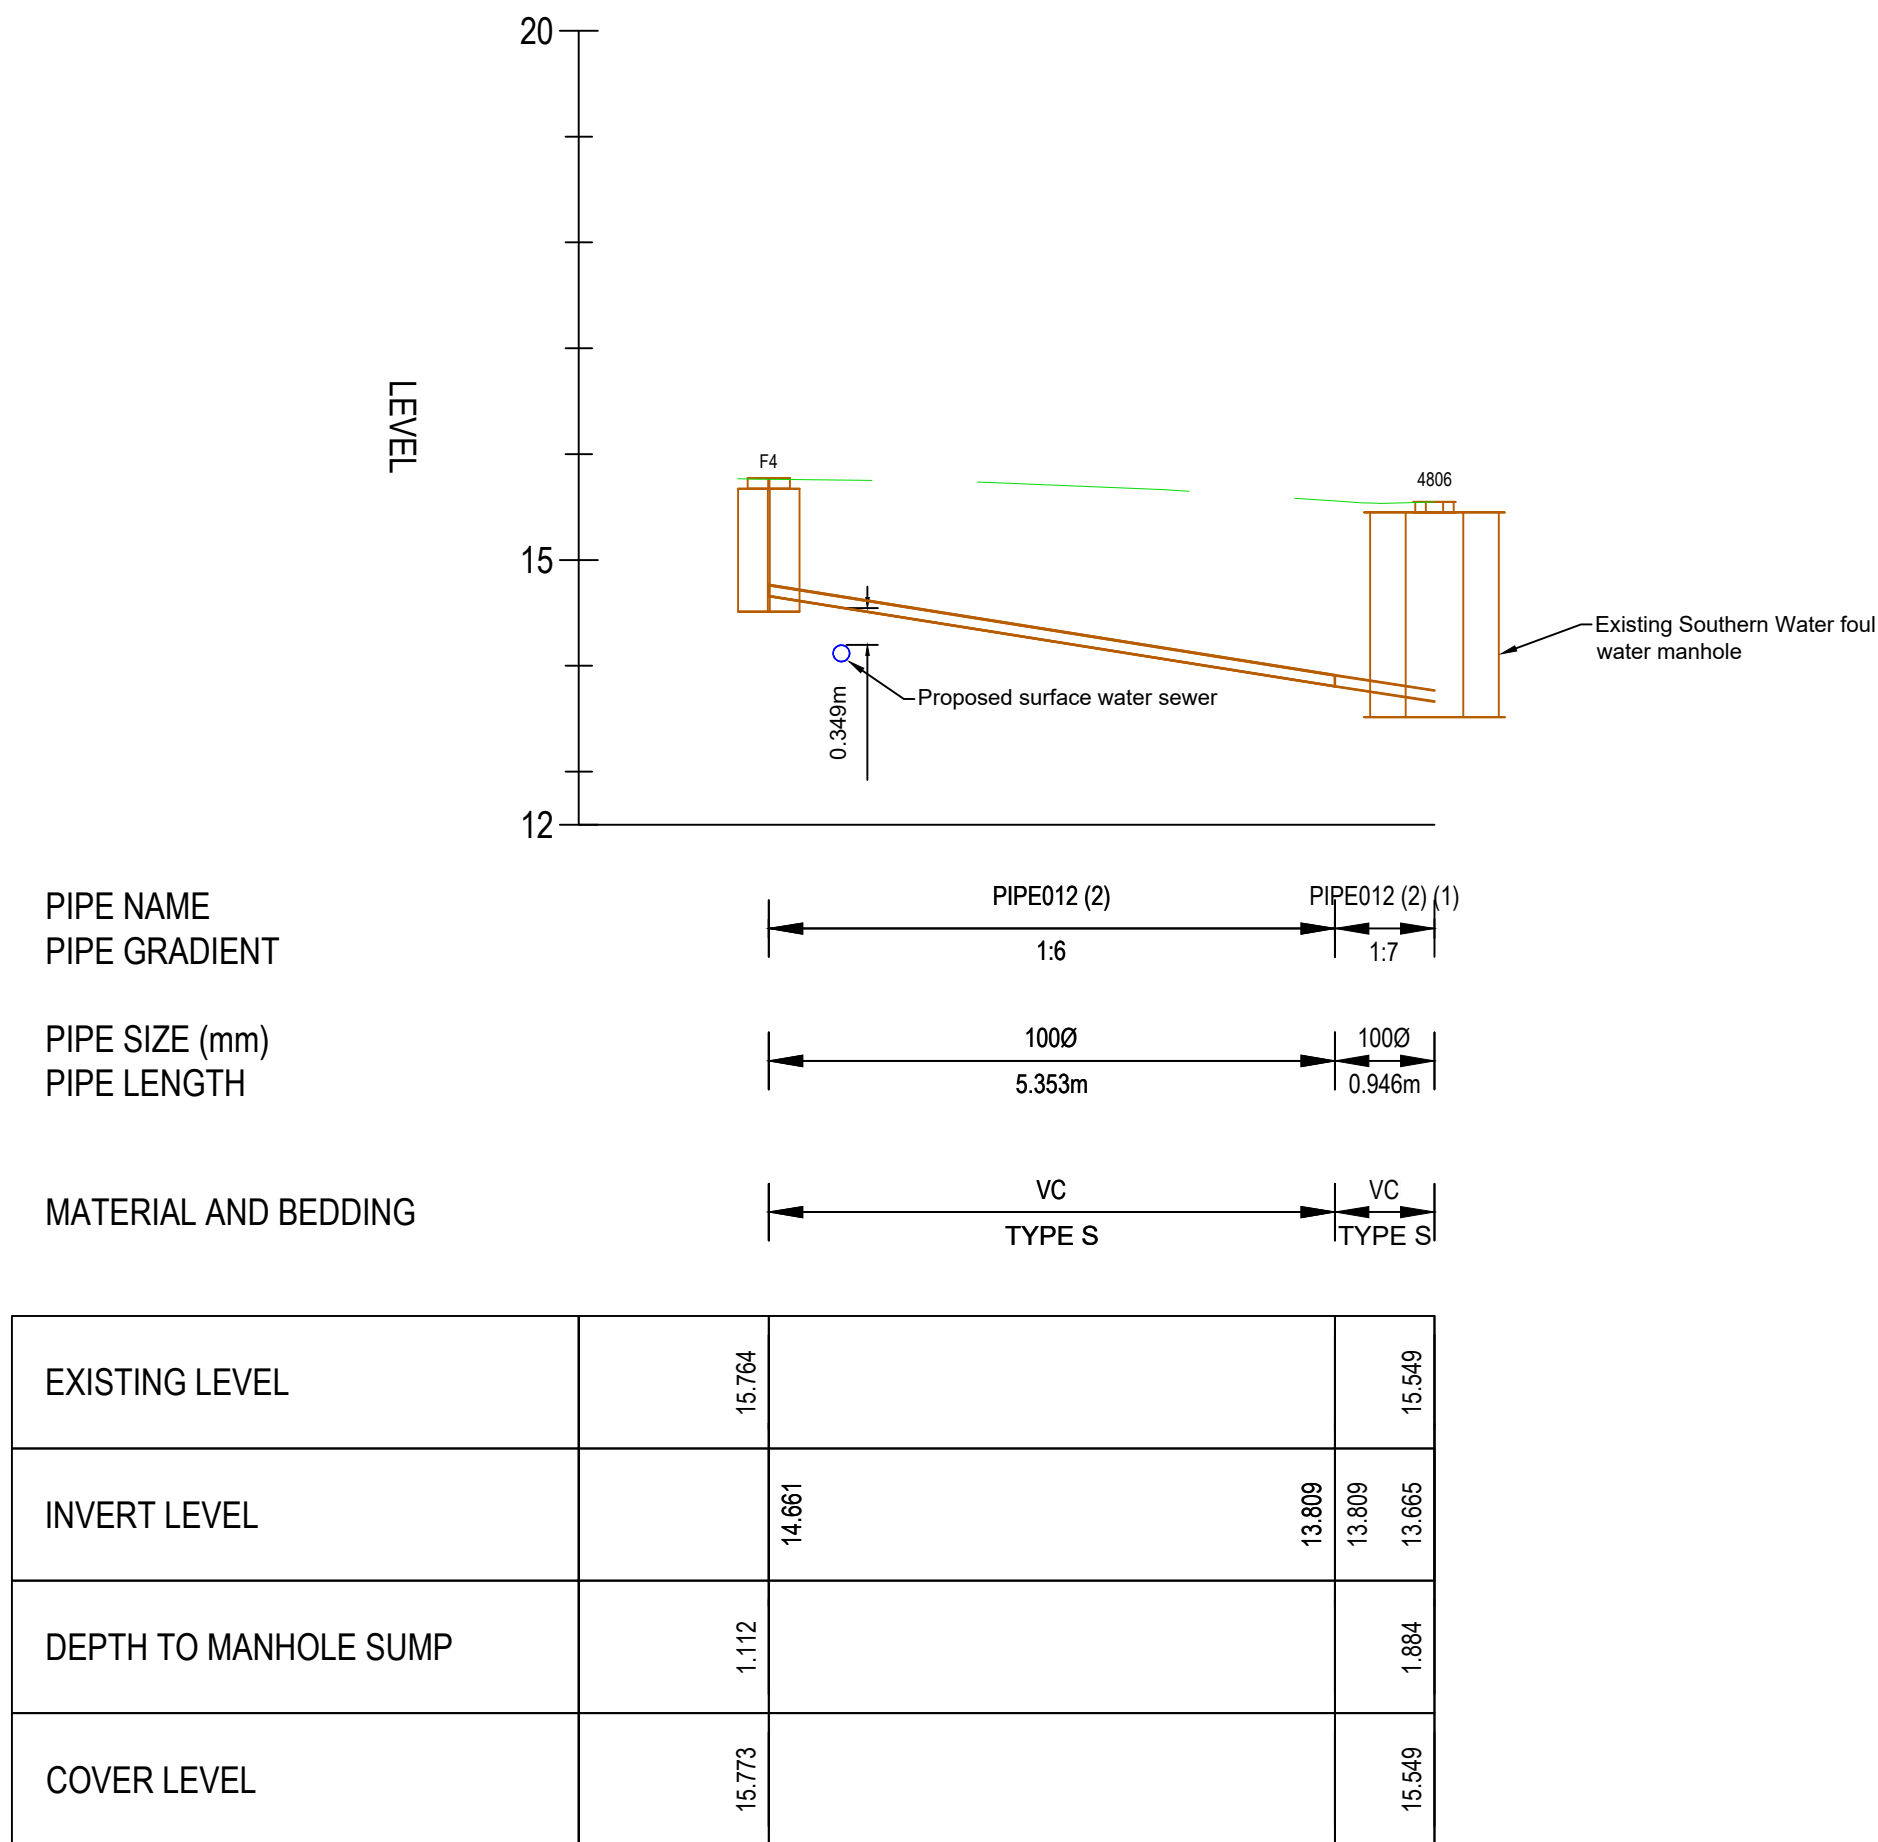

FOUL WATER LONGSECTION
SCALE: H 1:100,V 1:100. DATUM: 12.500

- Notes:
- Locations of existing sewers taken from Southern Water asset plans and topographic survey and may be inaccurate or incomplete. Downstream connection points and impacted sewer positions/levels to be confirmed prior to commencement.
 - All drainage to be constructed in accordance with Design and Construction Guidance for foul and surface water sewers (DCG) and all relevant Southern Water Addendums, building regulations 2010 approved document Part H and BS EN 752:2008.
 - Refer to drawing 23269_500 for drainage strategy
 - Refer to drawing 23269_560 for crossing mitigation detail

- Legend:
- Existing Ground
 - Proposed Surface Water Sewer (Crossing)
 - Proposed Foul Water Sewer (Crossing)
 - Existing Foul Water Sewer (Crossing)

T2	03.10.25	Pipe Material Labels Corrected	MD	MB
T1	02.10.25	Preliminary issue	MD	MB

Rev Date Description By Apvd

PROJECT:
HANNS WAY, EASTLEIGH

TITLE:
OFFSITE DRAINAGE LONGSECTIONS

CLIENT:
DOSWELL PROJECTS

SCALE@A1:
N/A

PROJECT REF:
23269
DRAWING No: 501
REV: T2

Revision Referencing
P = Preliminary A = Approval T = Tender C = Construction

