


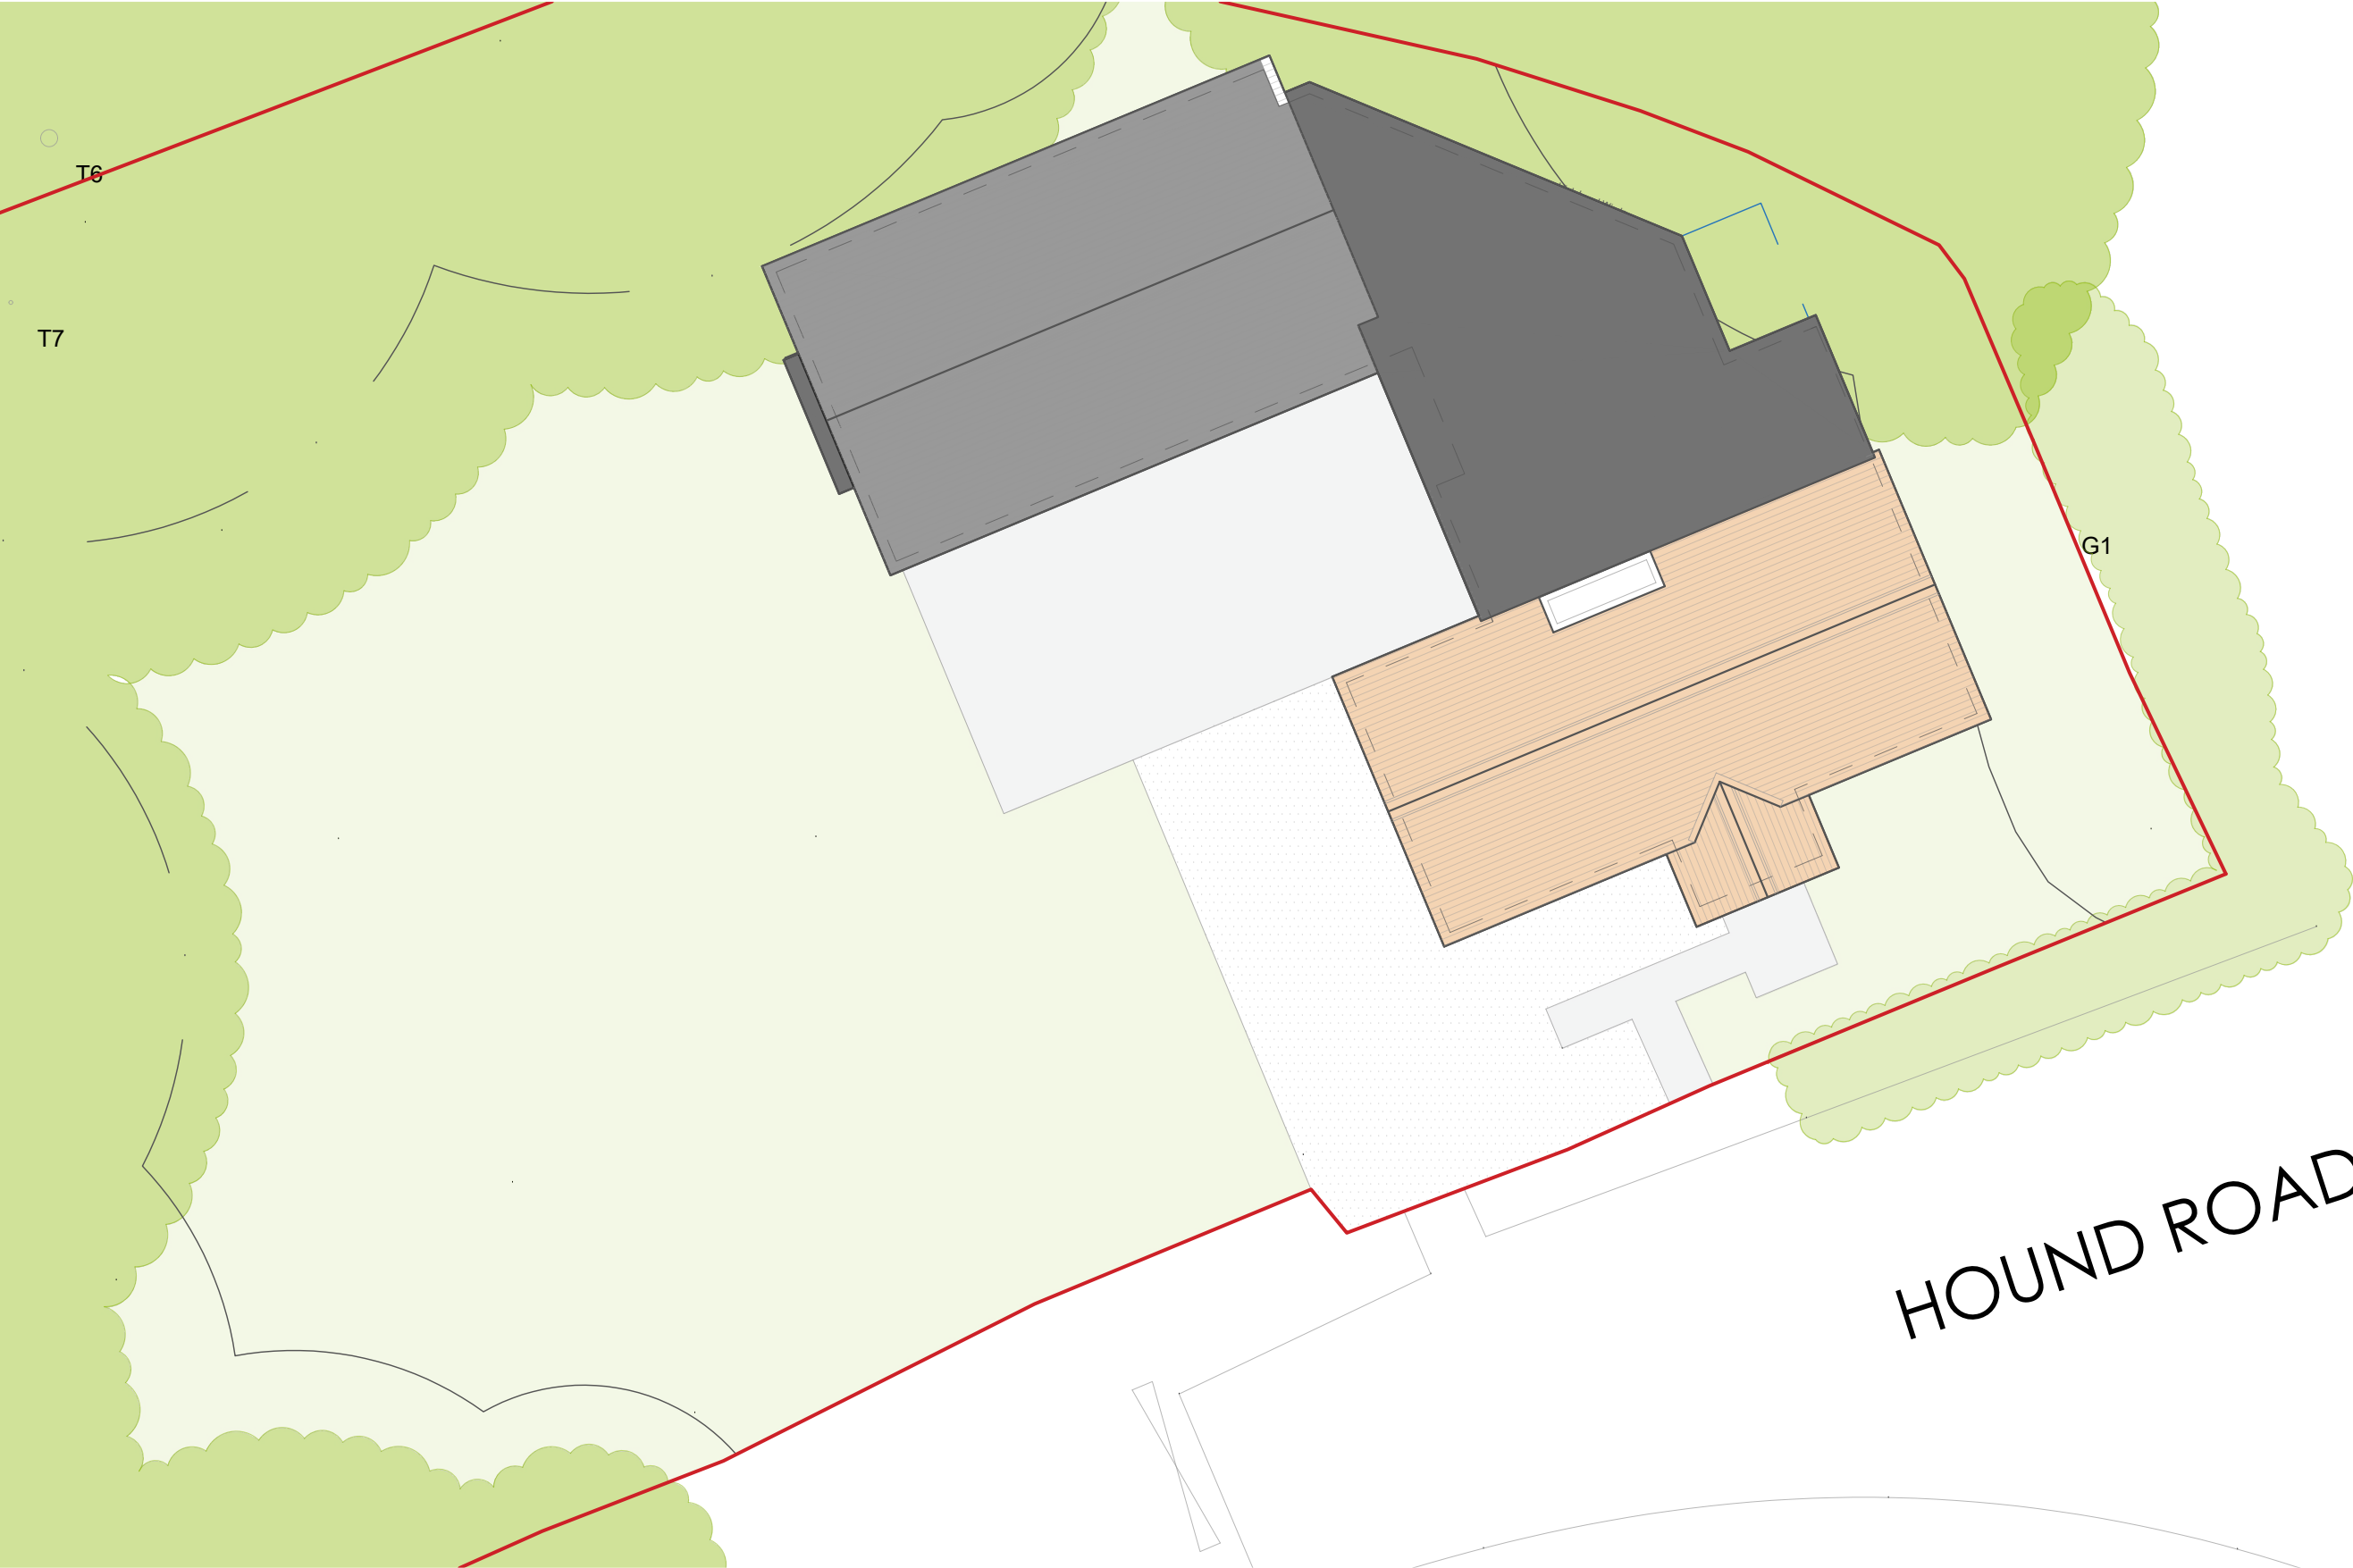

Site Boundary Root Protection Zone Structure to be removed

Revision A
Amendment to extension

Drawing 04	Revision A
------------	------------

STUDIO
HOMER

ARCHITECTURAL
DESIGN

Contact 07803272516

Address
Hound Lodge Gatehouse,
Netley Abbey, SO31

Drawing Set
Proposed Roof Plan

Scale
1:100 @ A3

Date
May 2025

Notes
Do not scale from this drawing. Use for
planning purposes only. The contents of
this drawing are copyright. Contractors
must verify all dimensions and report any
discrepancies before putting work in hand
or making any shop drawings.

