



T/25/99183

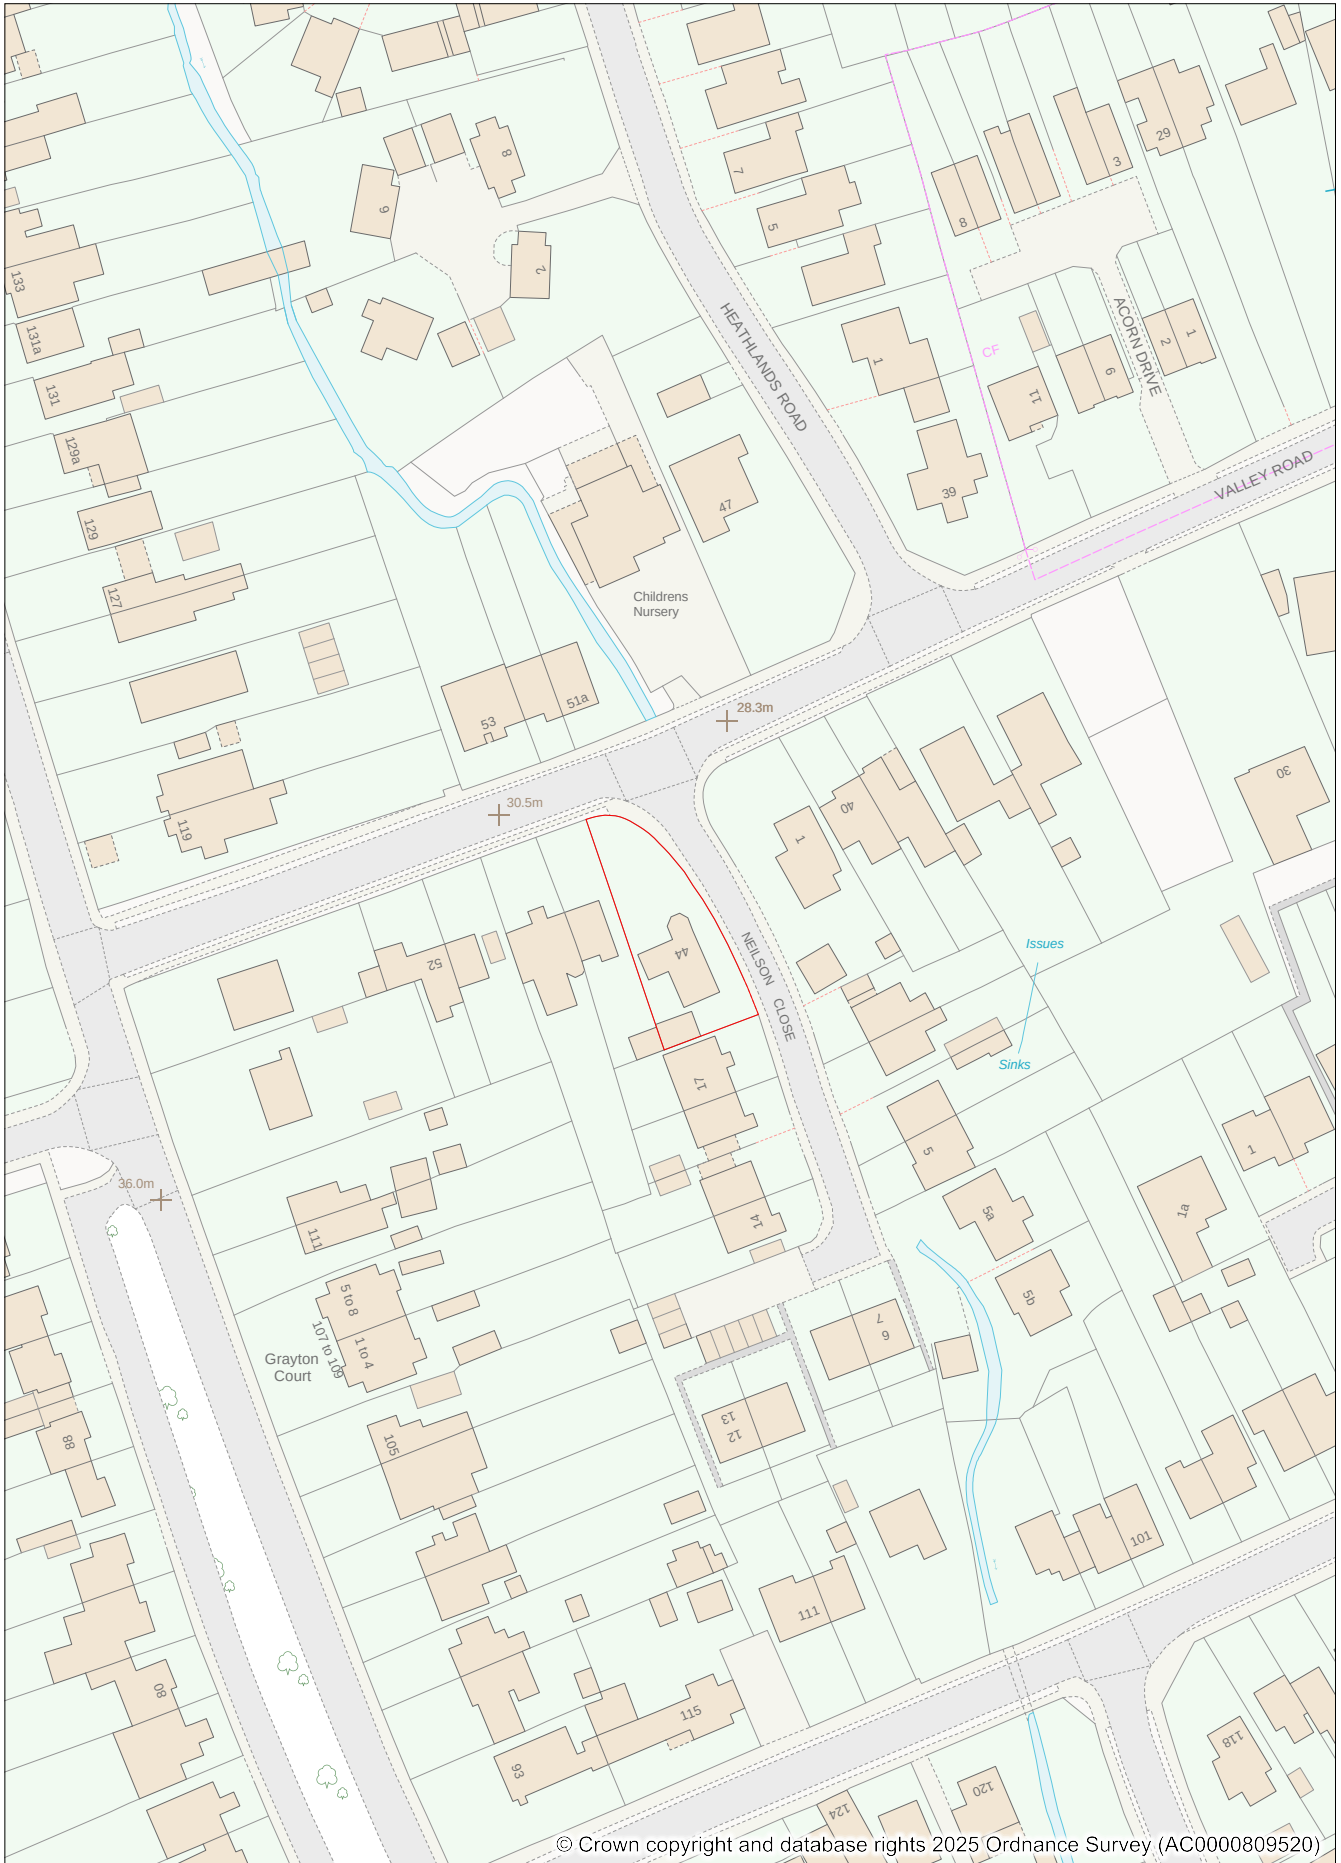

© Crown copyright and database rights 2025 Ordnance Survey (AC0000809520)

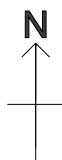

Address: 44 Valley Road, Chandlers Ford,
Eastleigh. SO53 1GP

Date: 10/10/2025

Scale: 1:1250