


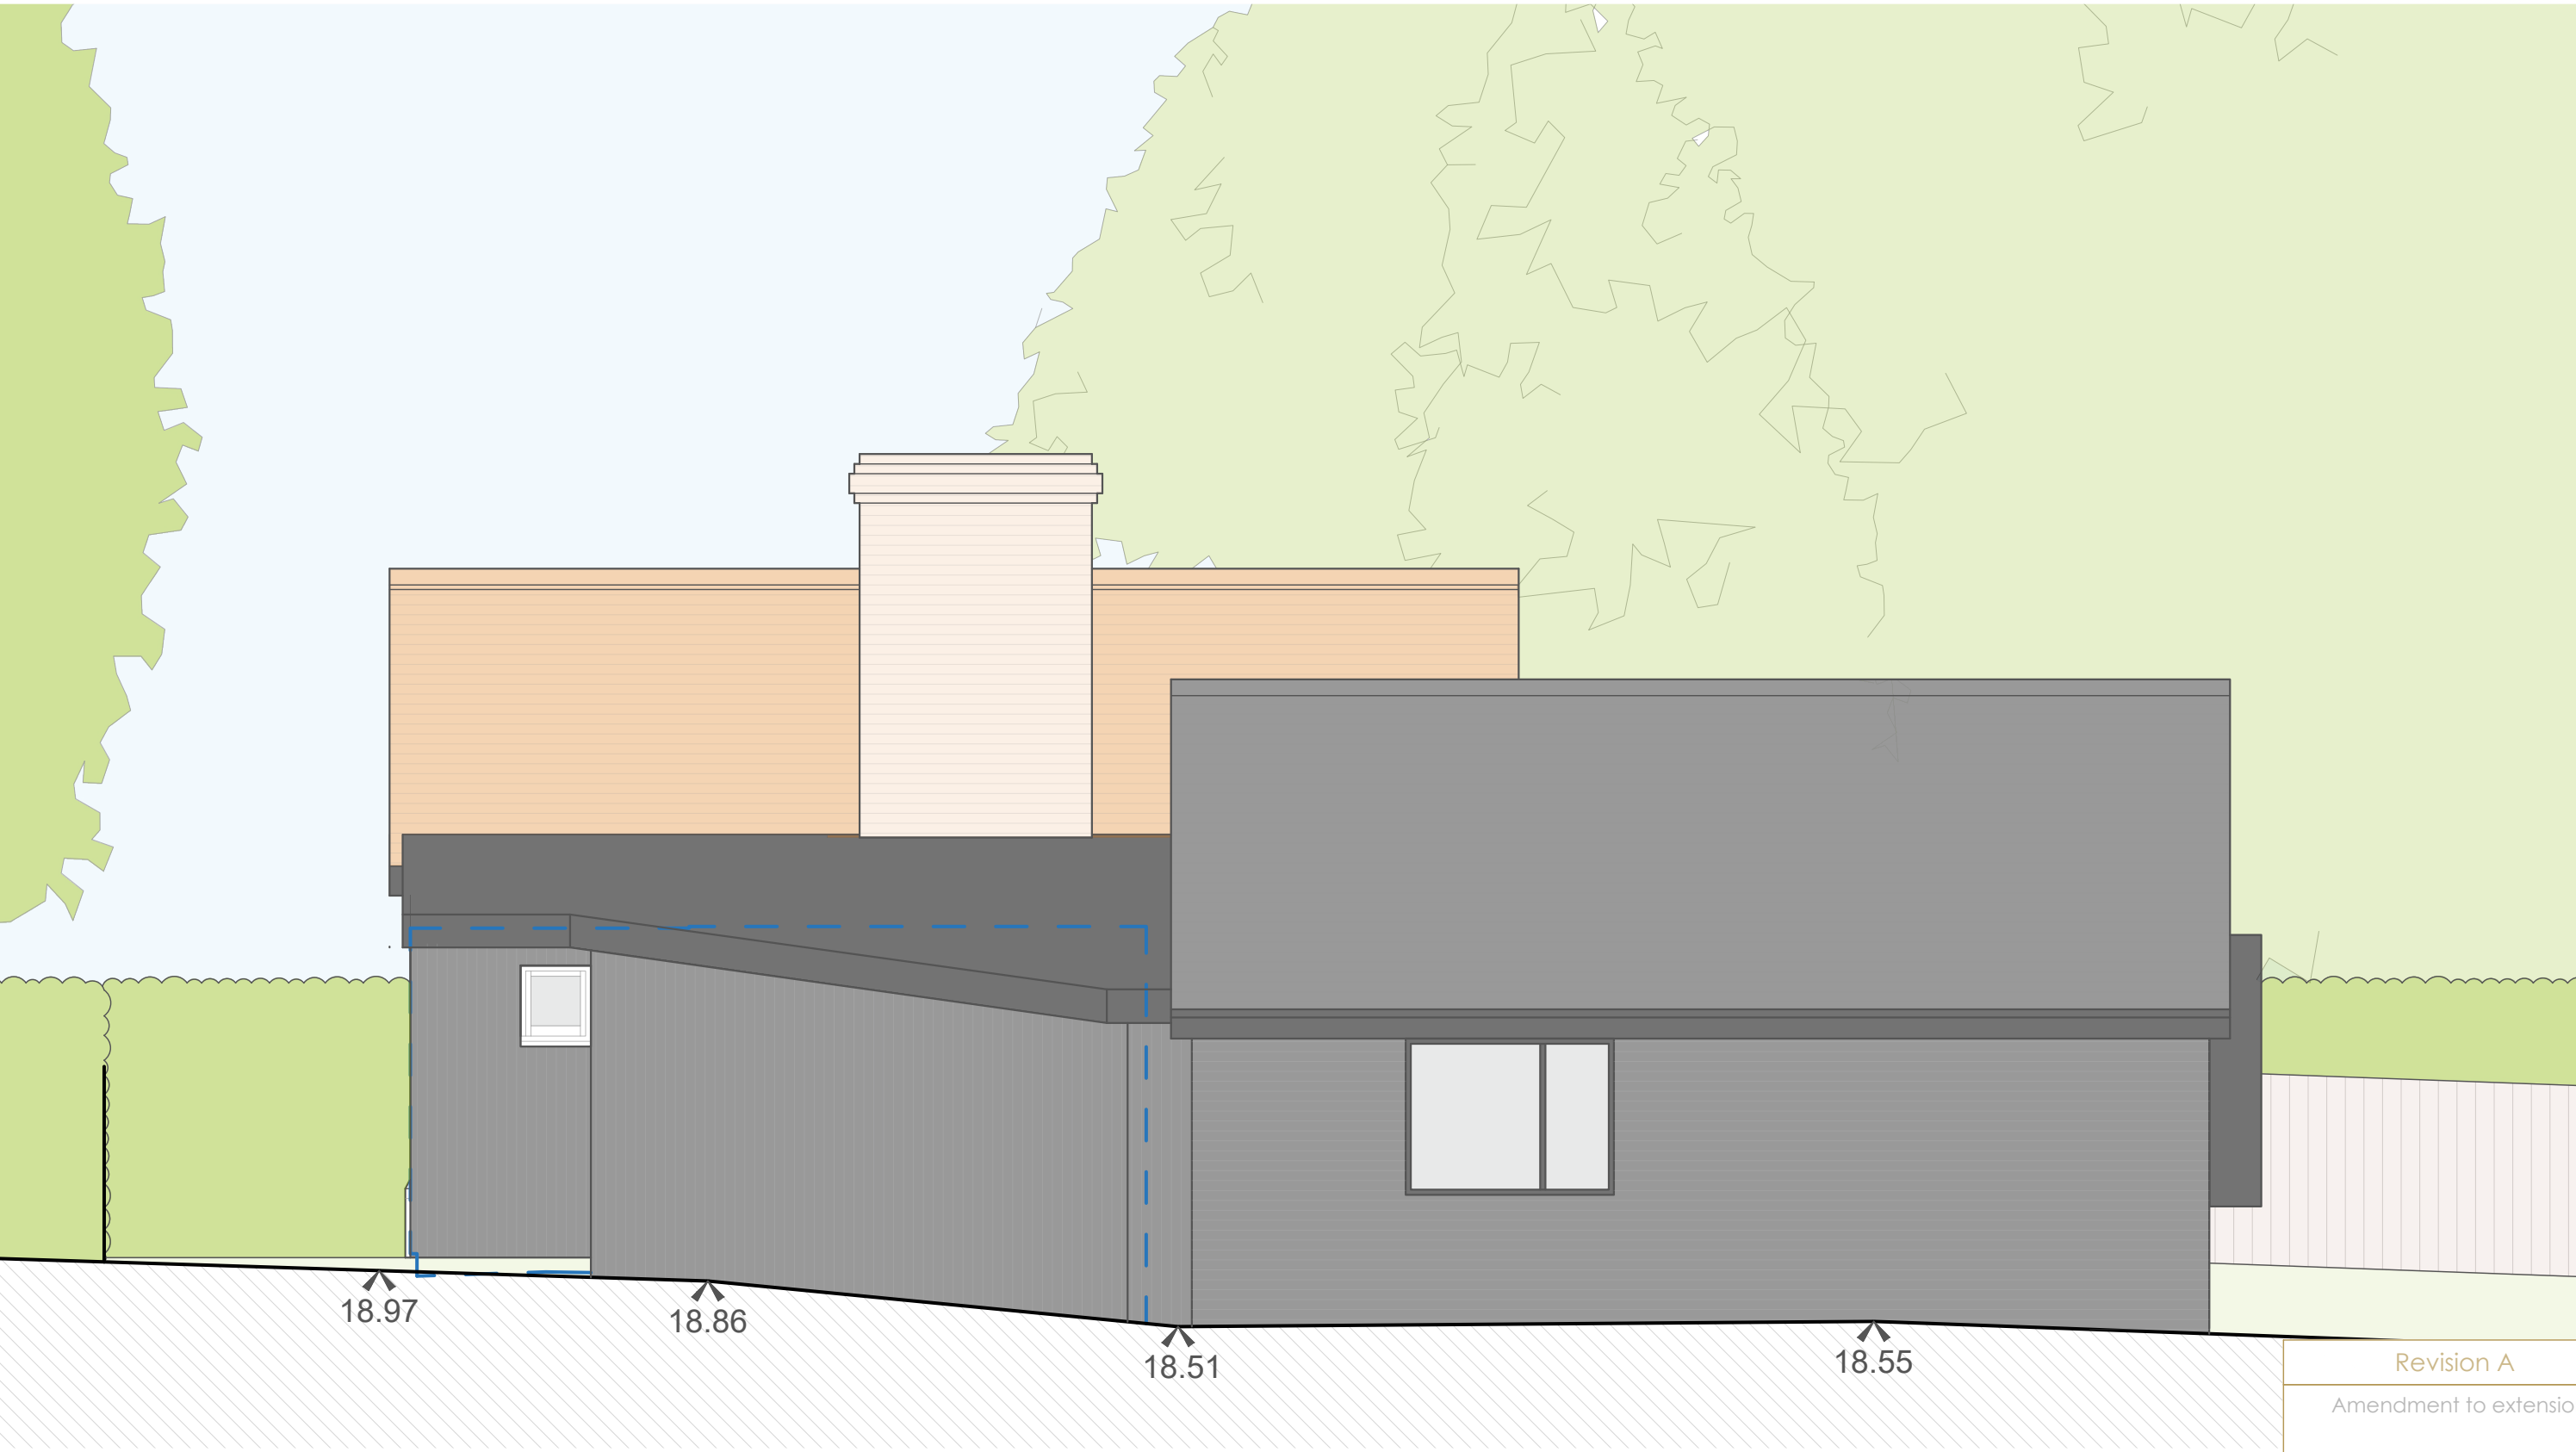

 Structure to be removed

Revision A
Amendment to extension

Drawing 07 Revision A

STUDIO
HOMER

ARCHITECTURAL
DESIGN

Contact 07803272516

Address
Hound Lodge Gatehouse,
Netley Abbey, SO31

Drawing Set Scale Date
Proposed North Elevation 1:50 @ A3 May 2025

 5m

Notes
Do not scale from this drawing. Use for planning purposes only. The contents of this drawing are copyright. Contractors must verify all dimensions and report any discrepancies before putting work in hand or making any shop drawings.