WILSON BAILEY
GEOTECHNICAL & ENVIRONMENTAL

Northdown Farmhouse
Donhead St Mary
Wiltshire
SP7 9DD

Site Plan

Site Knowle Hill Site, Allbrook, Eastleigh

Client Bargate Homes

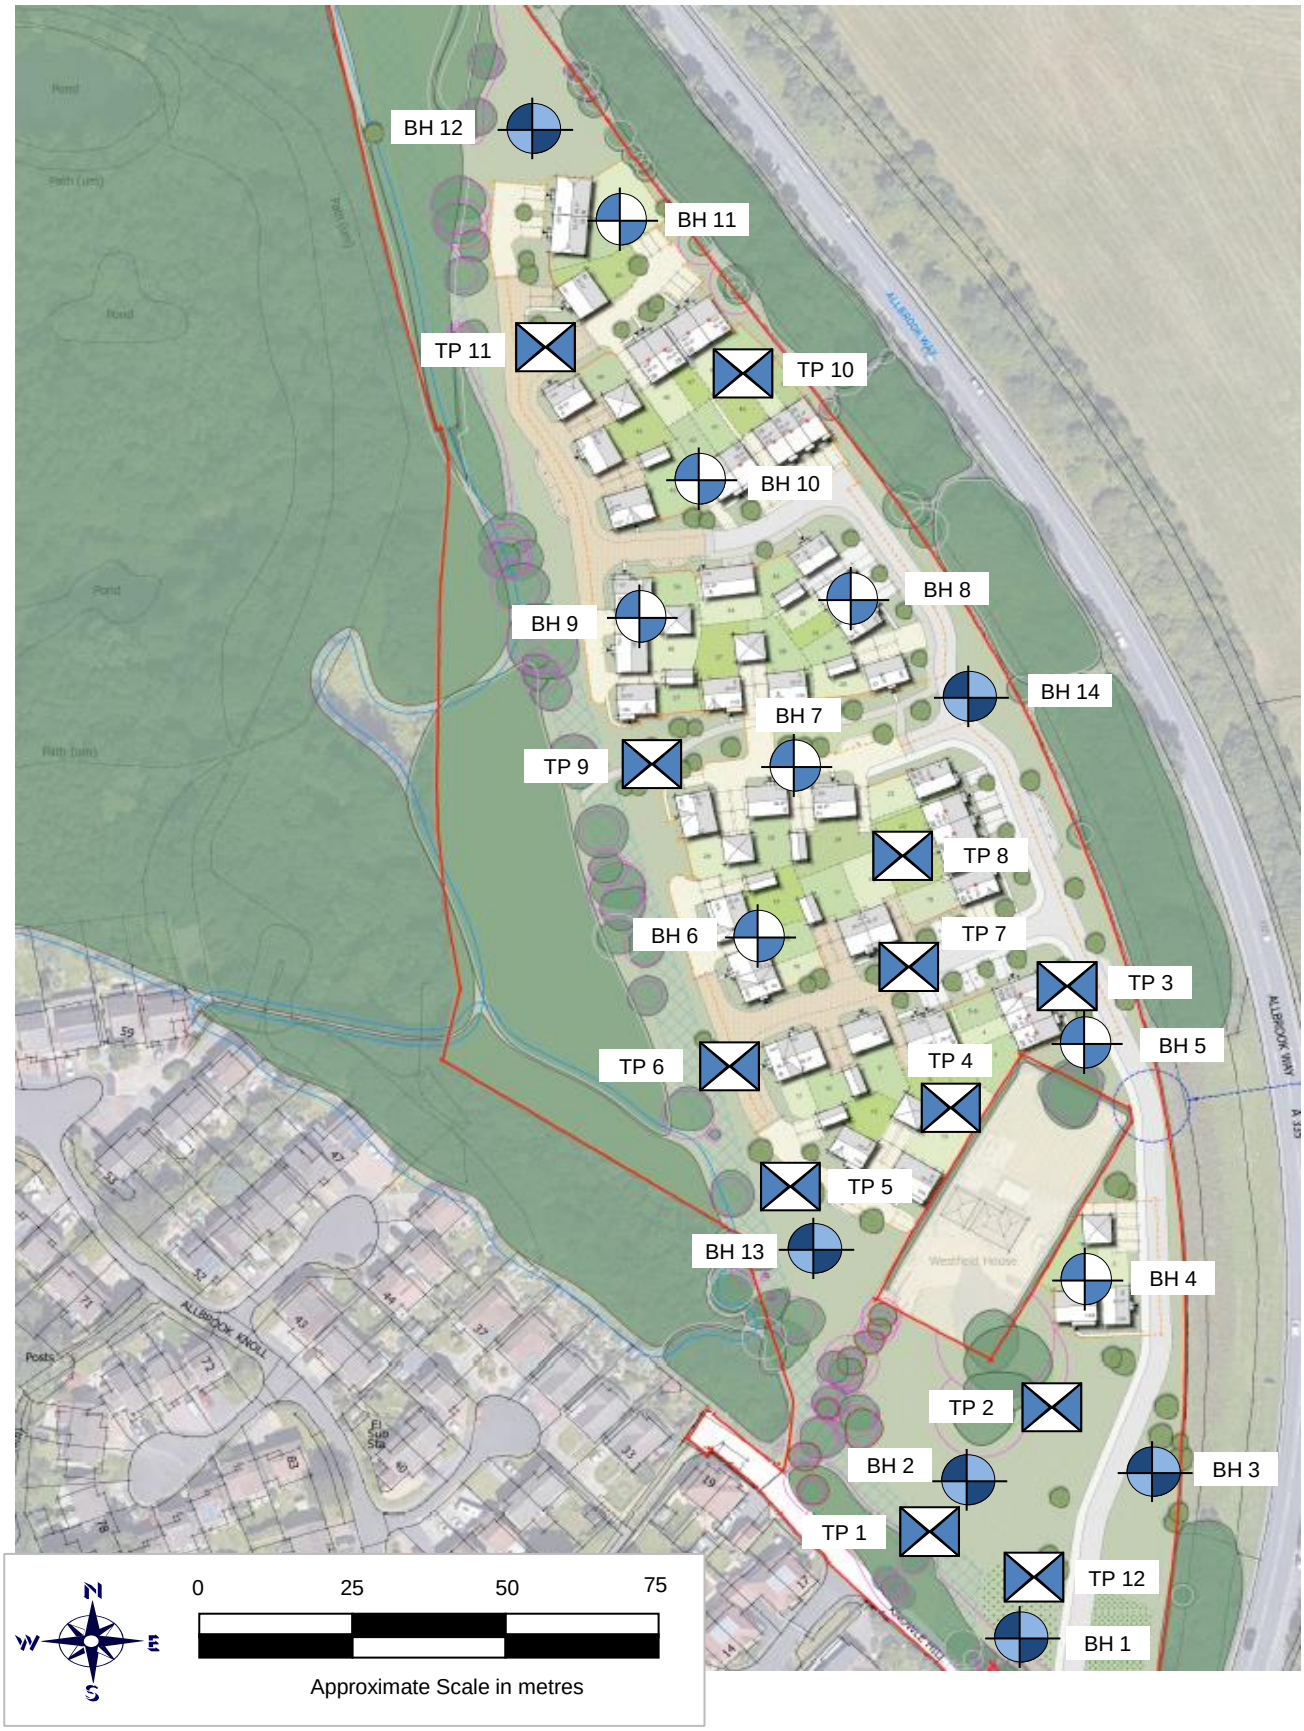

Site Plan

WILSON BAILEY
GEOTECHNICAL & ENVIRONMENTAL

Northdown Farmhouse
Donhead St Mary
Wiltshire
SP7 9DD

Site Plan Annotated with Ground Conditions and Infiltration Summary

Site Knowle Hill Site, Allbrook, Eastleigh

Client Bargate Homes

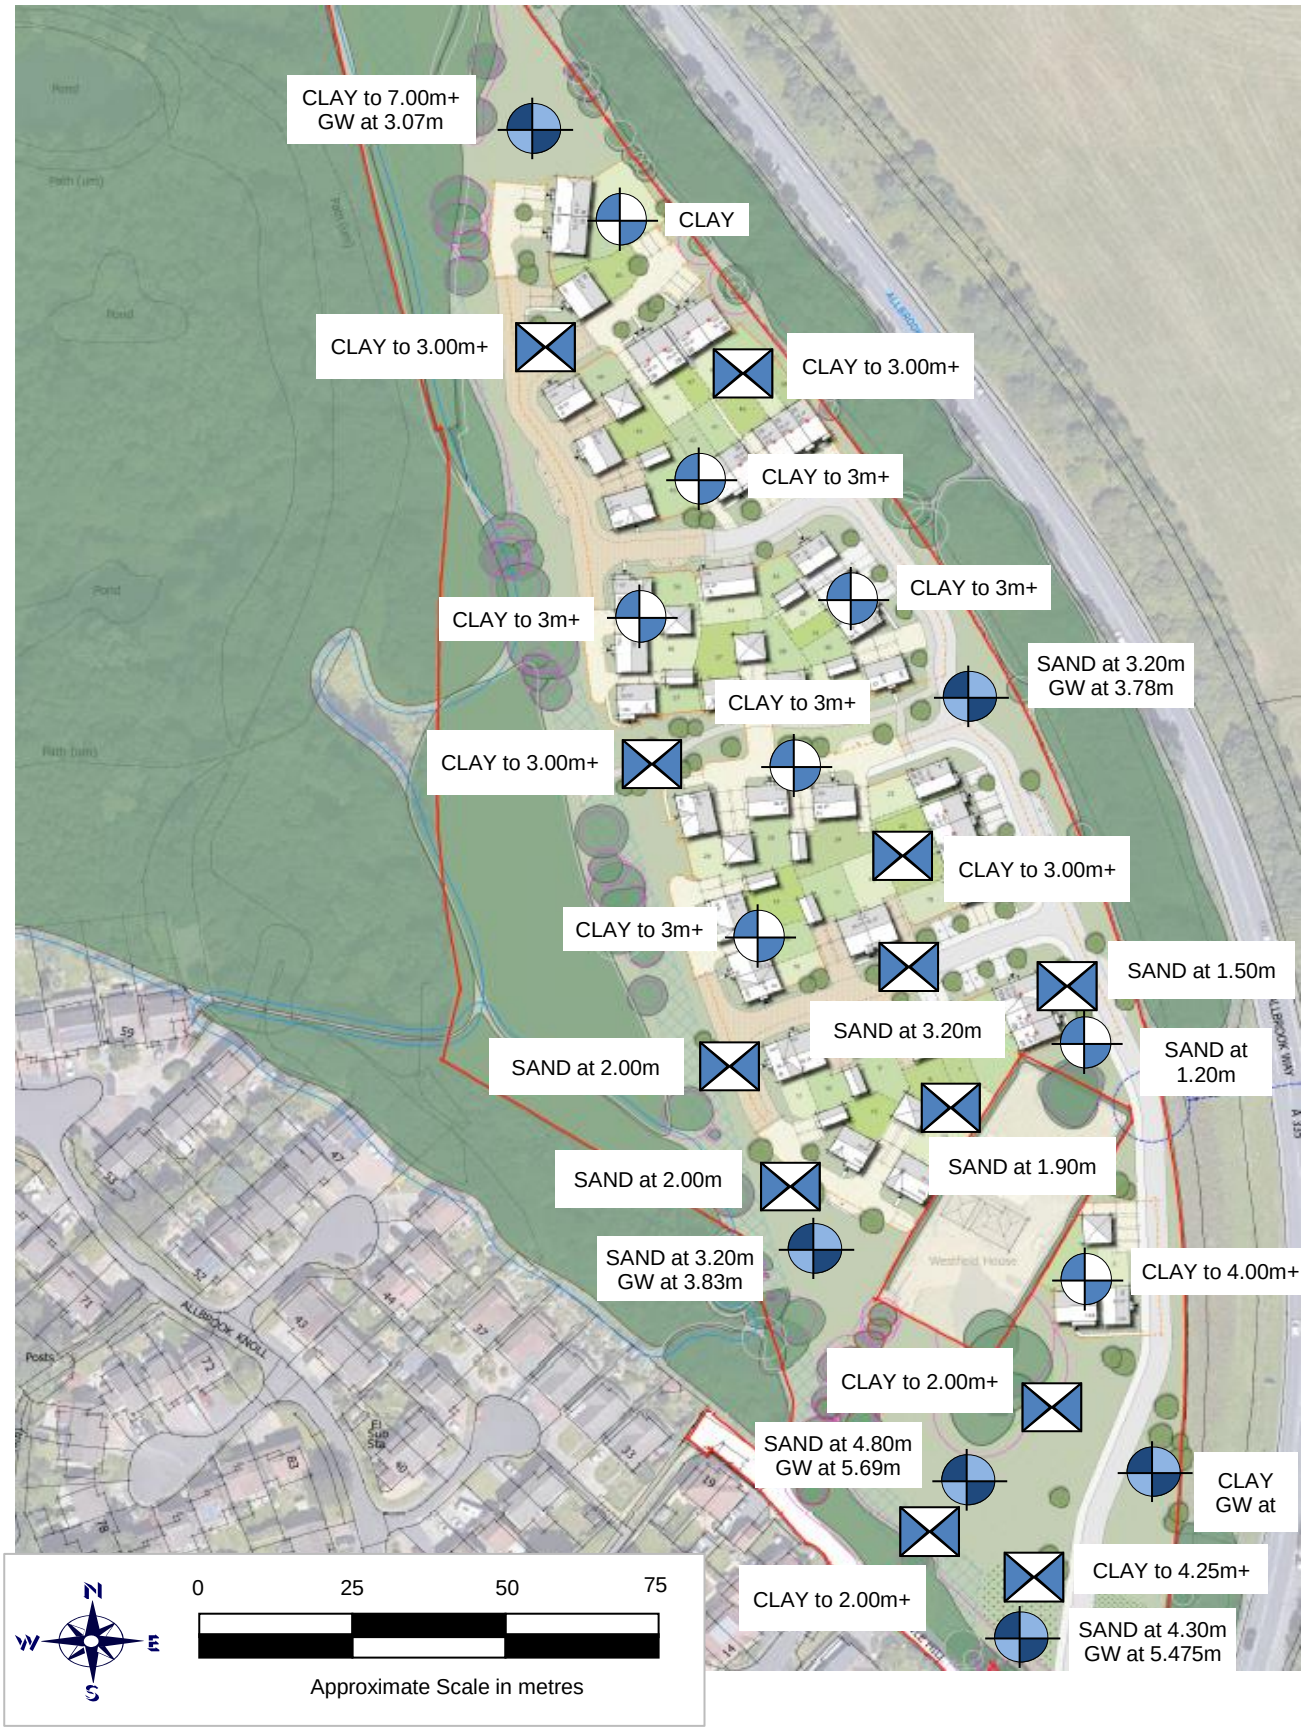

Ground Conditions

WILSON BAILEY
GEOTECHNICAL & ENVIRONMENTAL

Northdown Farmhouse
Donhead St Mary
Wiltshire
SP7 9DD

Site Plan

Site Knowle Hill Site, Allbrook, Eastleigh

Client Bargate Homes

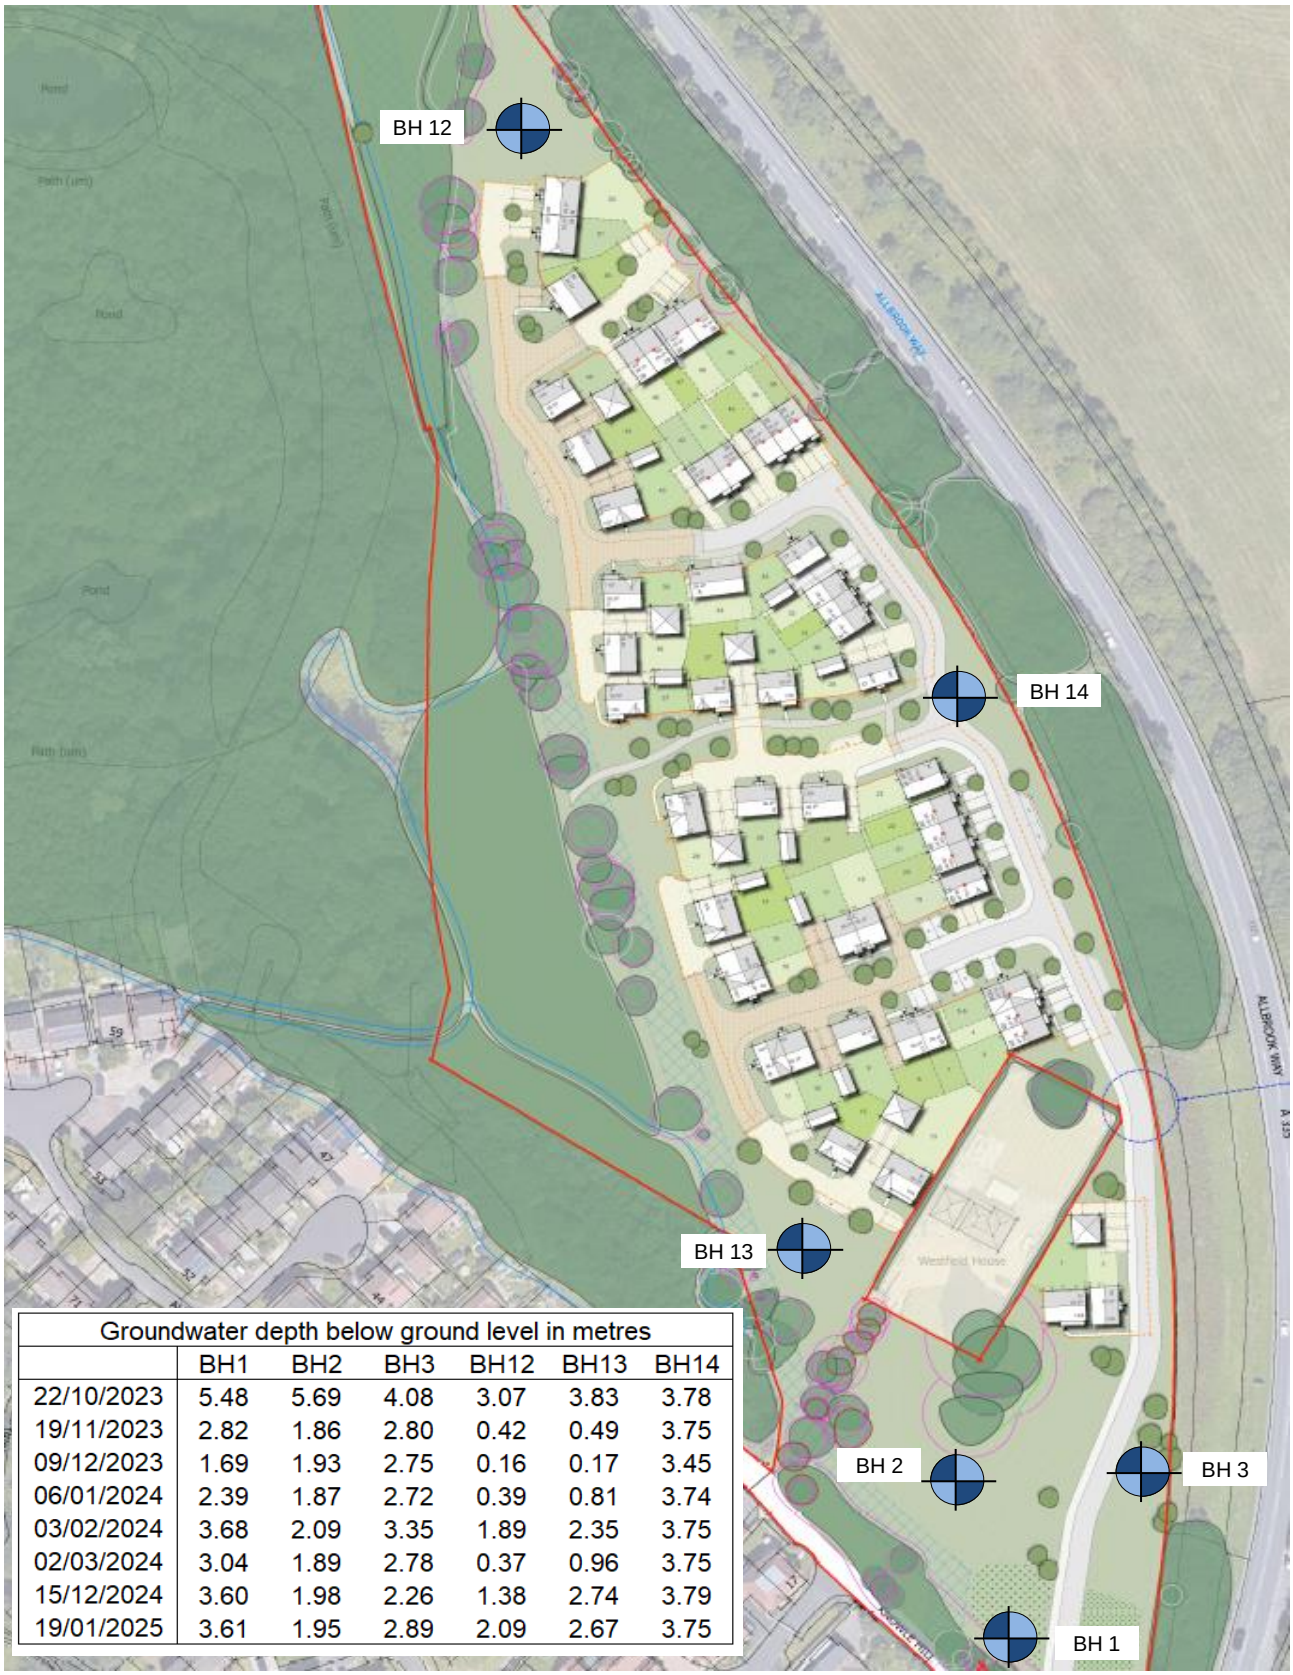

Groundwater depth below ground level in metres						
	BH1	BH2	BH3	BH12	BH13	BH14
22/10/2023	5.48	5.69	4.08	3.07	3.83	3.78
19/11/2023	2.82	1.86	2.80	0.42	0.49	3.75
09/12/2023	1.69	1.93	2.75	0.16	0.17	3.45
06/01/2024	2.39	1.87	2.72	0.39	0.81	3.74
03/02/2024	3.68	2.09	3.35	1.89	2.35	3.75
02/03/2024	3.04	1.89	2.78	0.37	0.96	3.75
15/12/2024	3.60	1.98	2.26	1.38	2.74	3.79
19/01/2025	3.61	1.95	2.89	2.09	2.67	3.75