
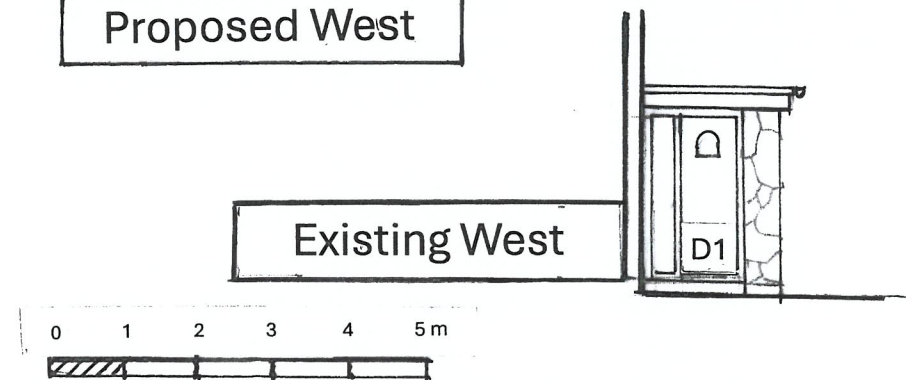
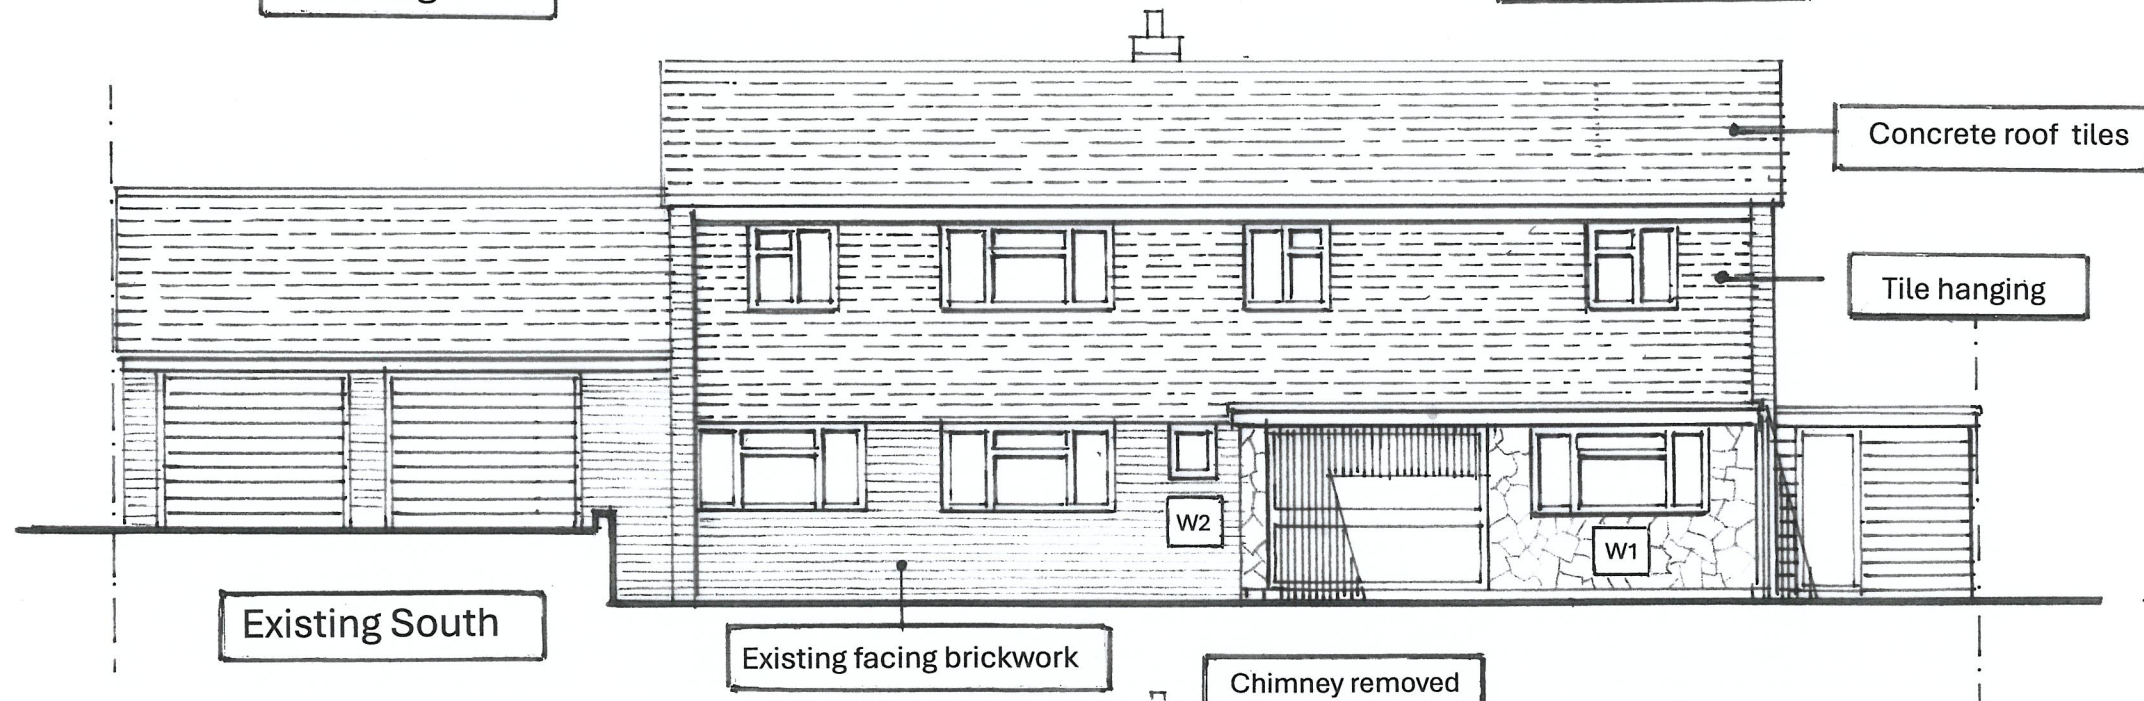


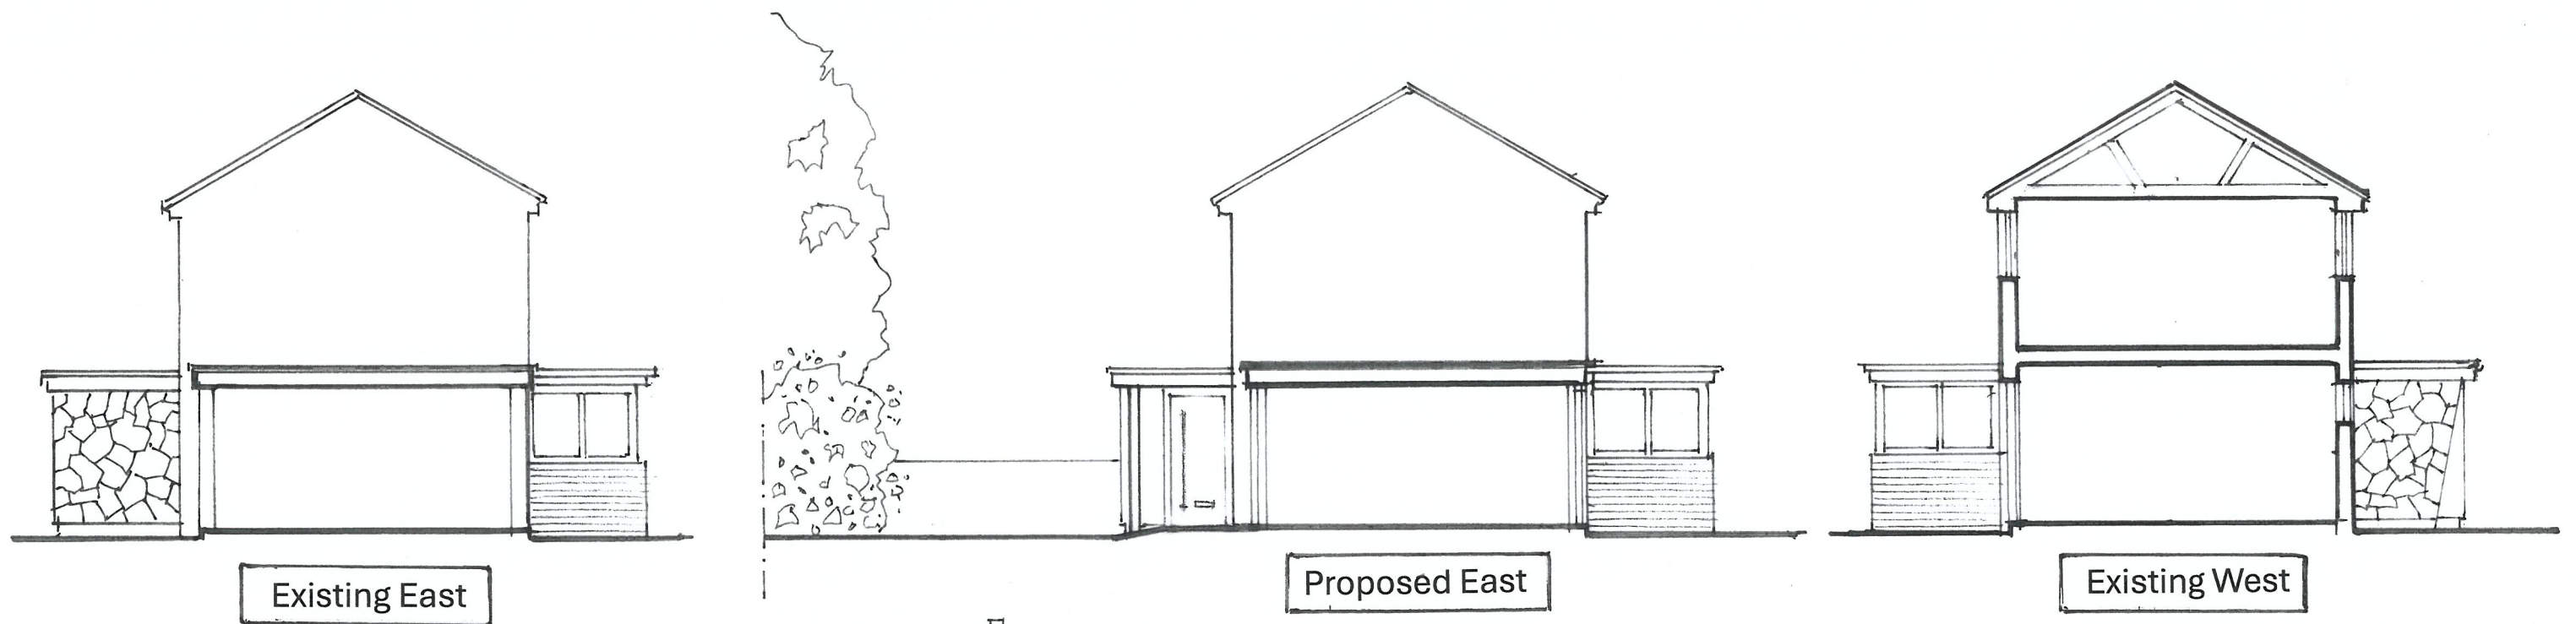

Alterations at 113 Brownhill Road
Chandlers Ford
SO53 2FH

Scale: 1:100

Elevations

Drg. No. DL/06 C