


In preparing the designs illustrated by this drawing we have fulfilled our duties in the role of Designer as defined in the Construction Design and Management Regulations 2015. We have undertaken a full Hazard Identification and Risk Analysis and have designed out any special risks associated with the work, so that as far as possible there are no residual risks.

NOTE: Residual risks are defined as those risks arising from identified hazards which cannot be designed-out, and which a competent and experienced building contractor is unlikely to encounter during normal construction activities. Ordinary risks arising from normal construction operations have not been included.

Where hazards have been identified, the risks from which it has not been possible to eliminate during the design process, these are indicated on the drawing. It will be the responsibility of the Principal Contractor to develop Safe Systems of Work and/or Method Statements to minimise any risks associated with such hazards.

NOTES

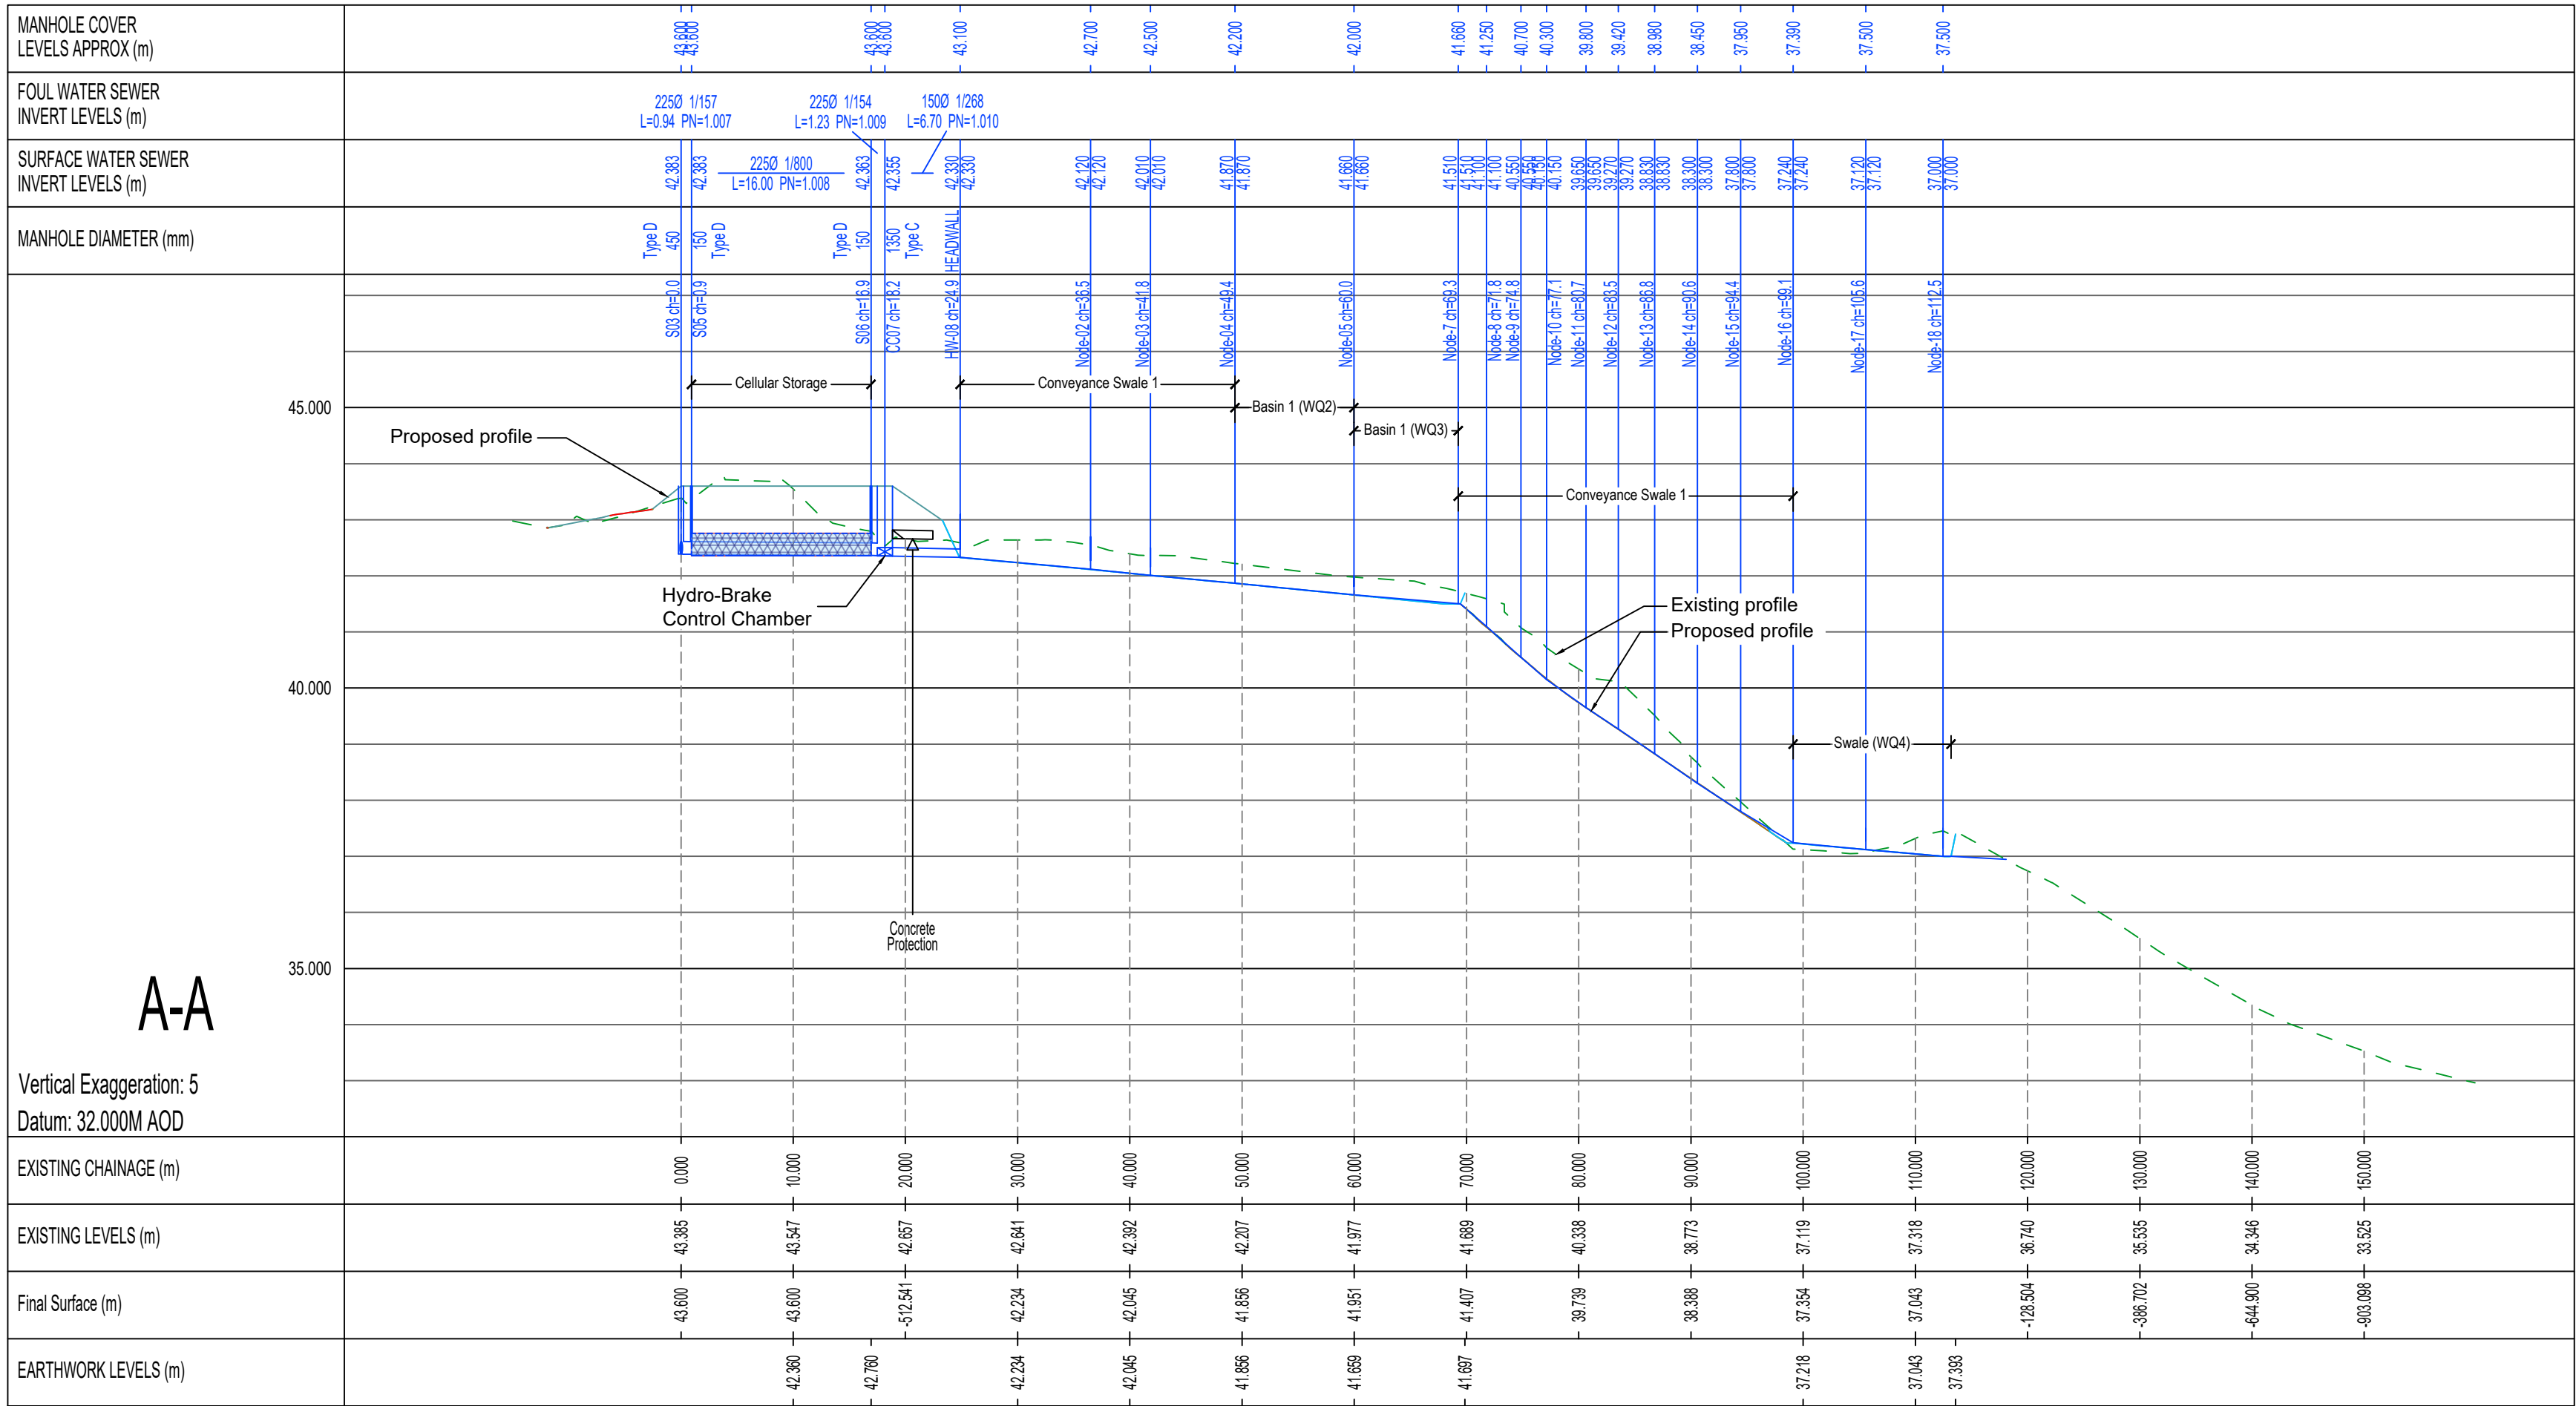

A-A


Vertical Exaggeration: 5
Datum: 32.000M AOD

EXISTING CHAINAGE (m)

EXISTING LEVELS (m)

Final Surface (m)

EARTHWORK LEVELS (m)

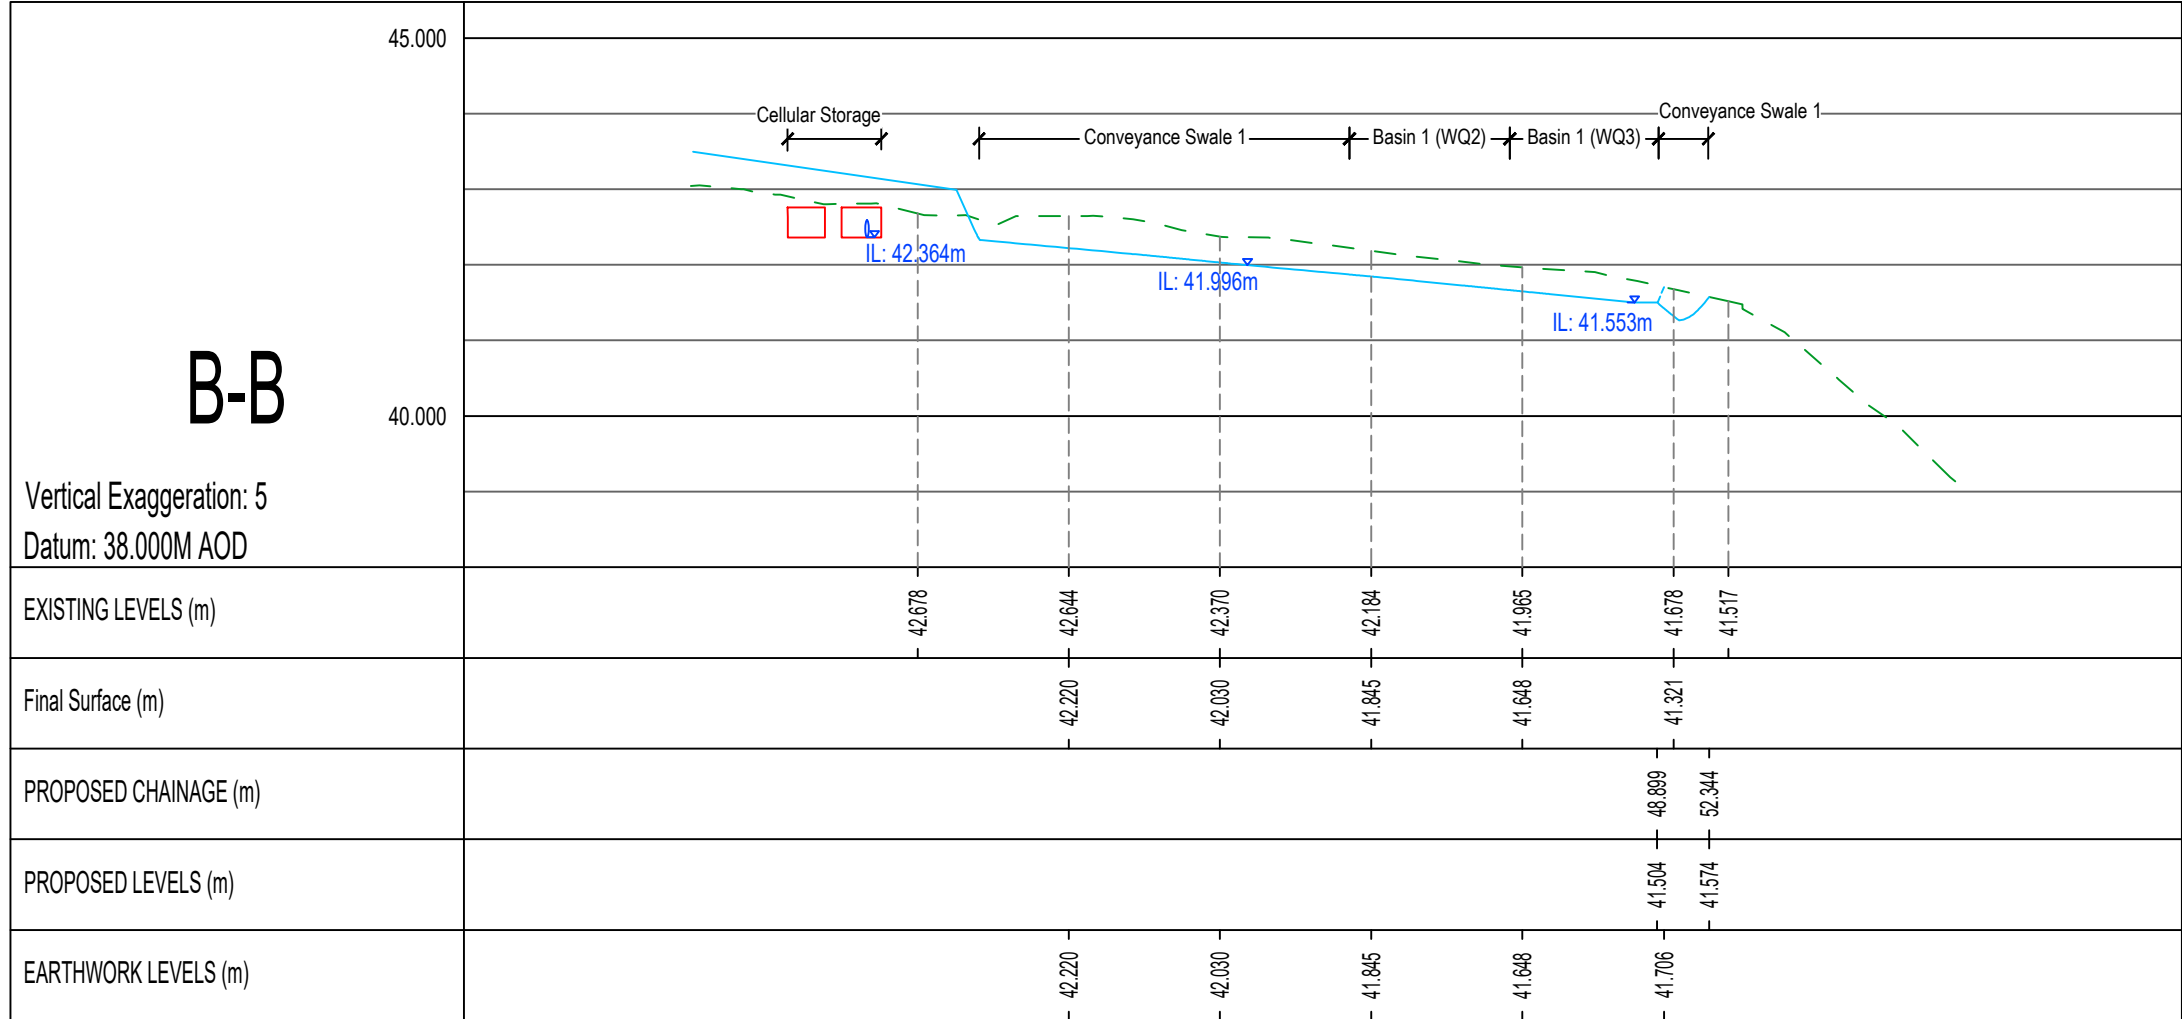

B-B

Vertical Exaggeration: 5
Datum: 38.000M AOD


EXISTING LEVELS (m)

Final Surface (m)

PROPOSED CHAINAGE (m)

PROPOSED LEVELS (m)

EARTHWORK LEVELS (m)

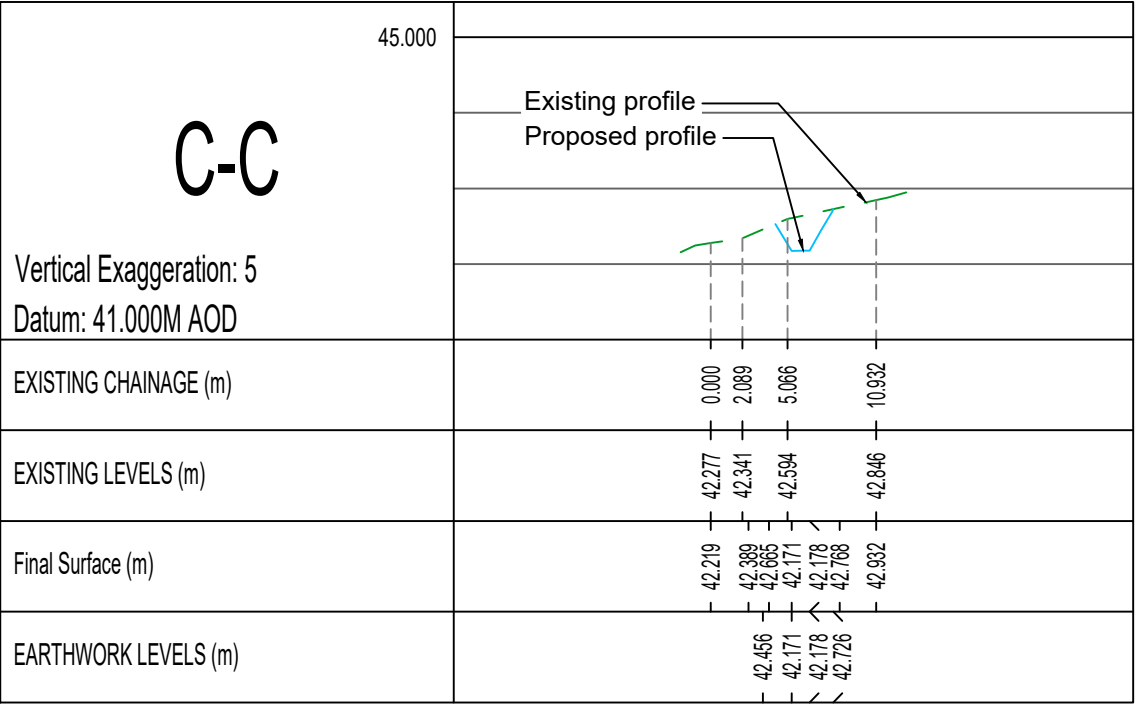

C-C

Vertical Exaggeration: 5
Datum: 41.000M AOD


EXISTING CHAINAGE (m)

EXISTING LEVELS (m)

Final Surface (m)

EARTHWORK LEVELS (m)

Cross Section through Conveyance Swale 1

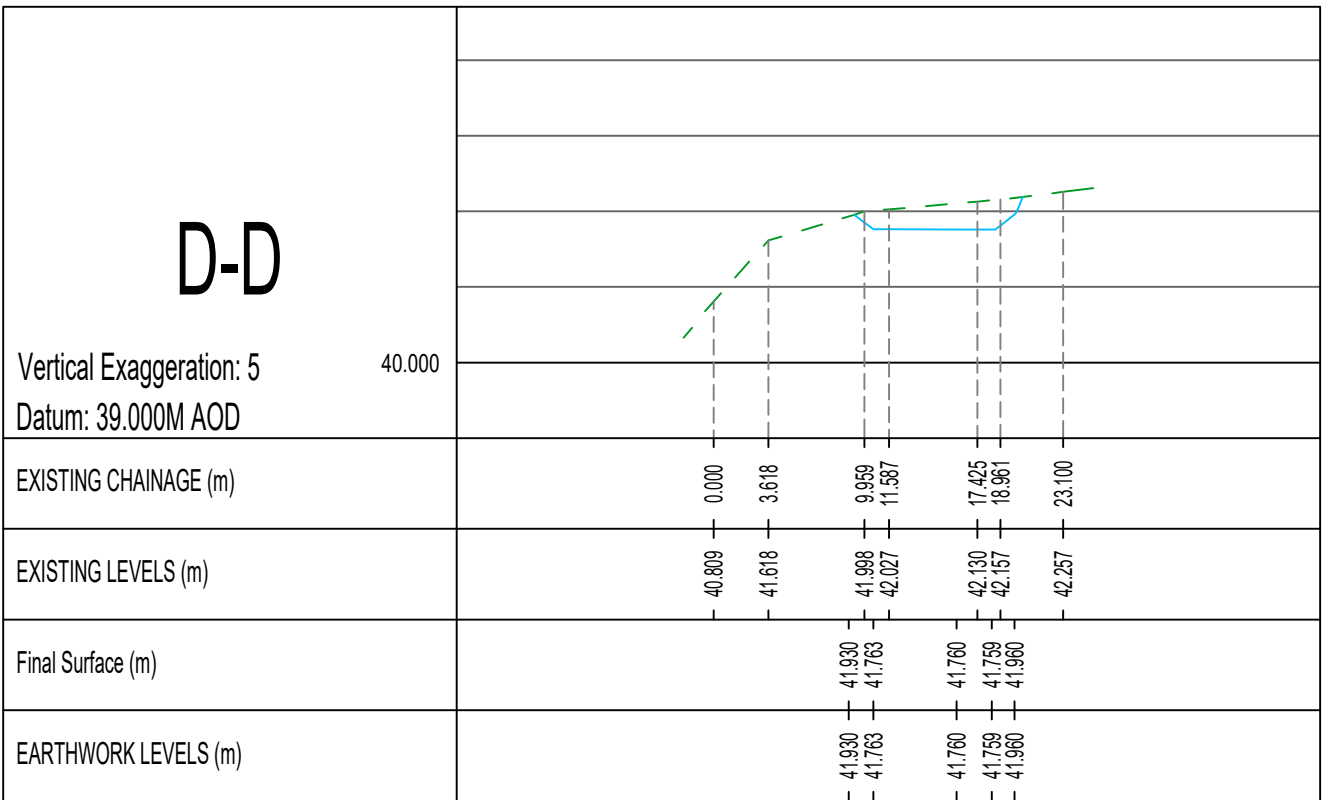

D-D

Vertical Exaggeration: 5
Datum: 39.000M AOD


EXISTING CHAINAGE (m)

EXISTING LEVELS (m)

Final Surface (m)

EARTHWORK LEVELS (m)

Cross Section through Basin 1 (WQ2)

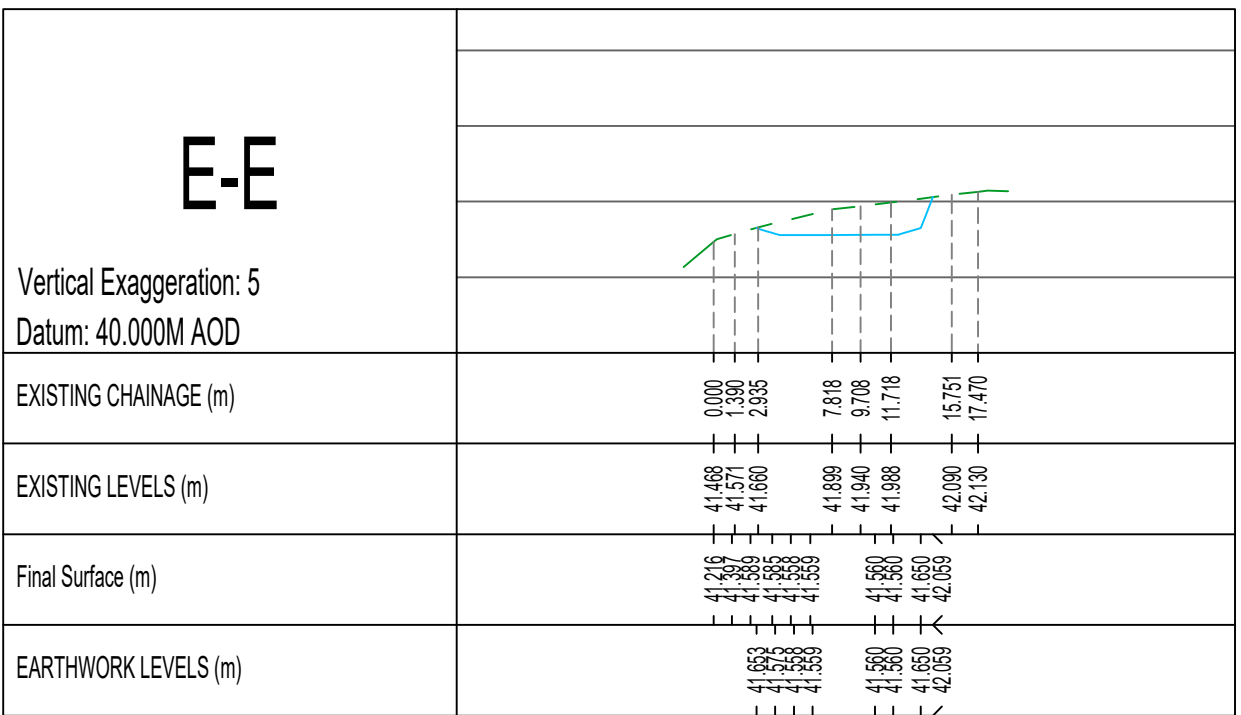

E-E

Vertical Exaggeration: 5
Datum: 40.000M AOD


EXISTING CHAINAGE (m)

EXISTING LEVELS (m)

Final Surface (m)

EARTHWORK LEVELS (m)

Cross Section through Basin 2 (WQ3)

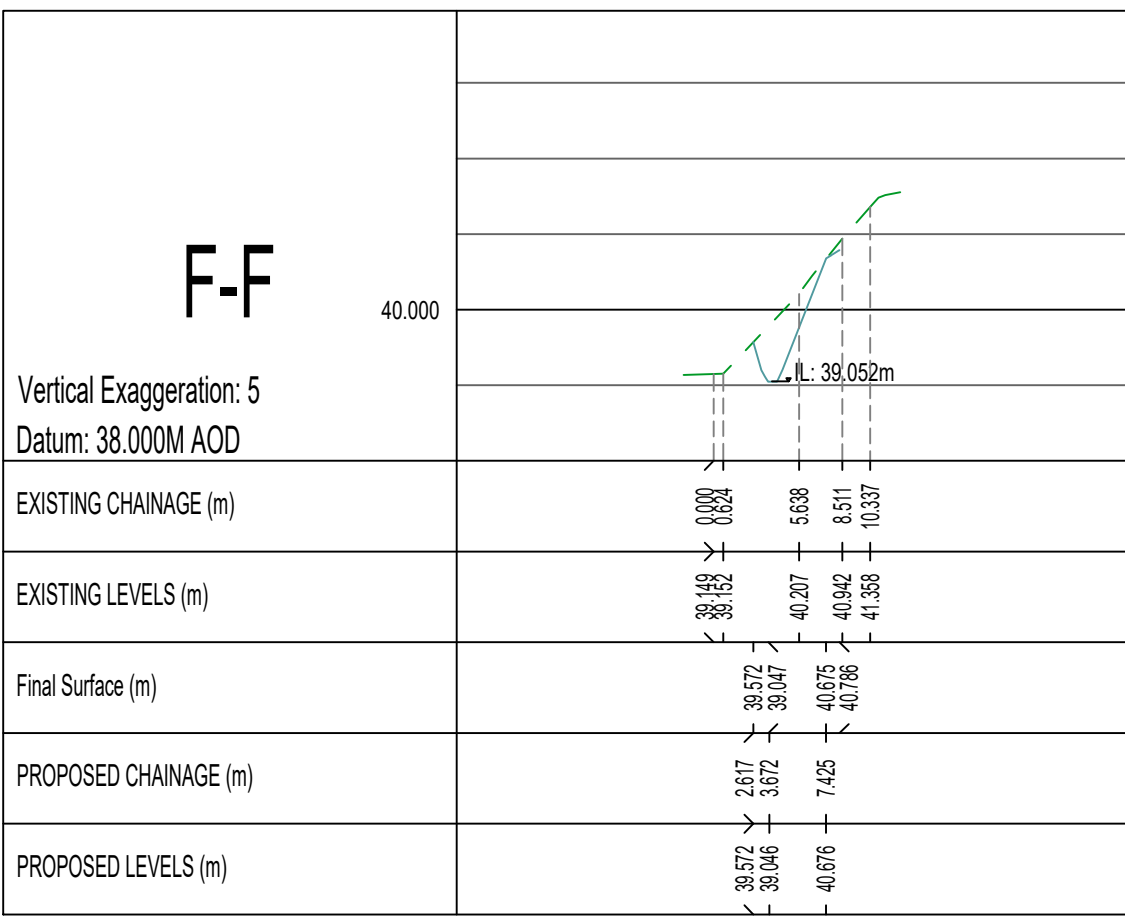

F-F

Vertical Exaggeration: 5
Datum: 38.000M AOD

EXISTING CHAINAGE (m)


EXISTING LEVELS (m)

Final Surface (m)

PROPOSED CHAINAGE (m)

PROPOSED LEVELS (m)

Cross Section through Conveyance Swale 2

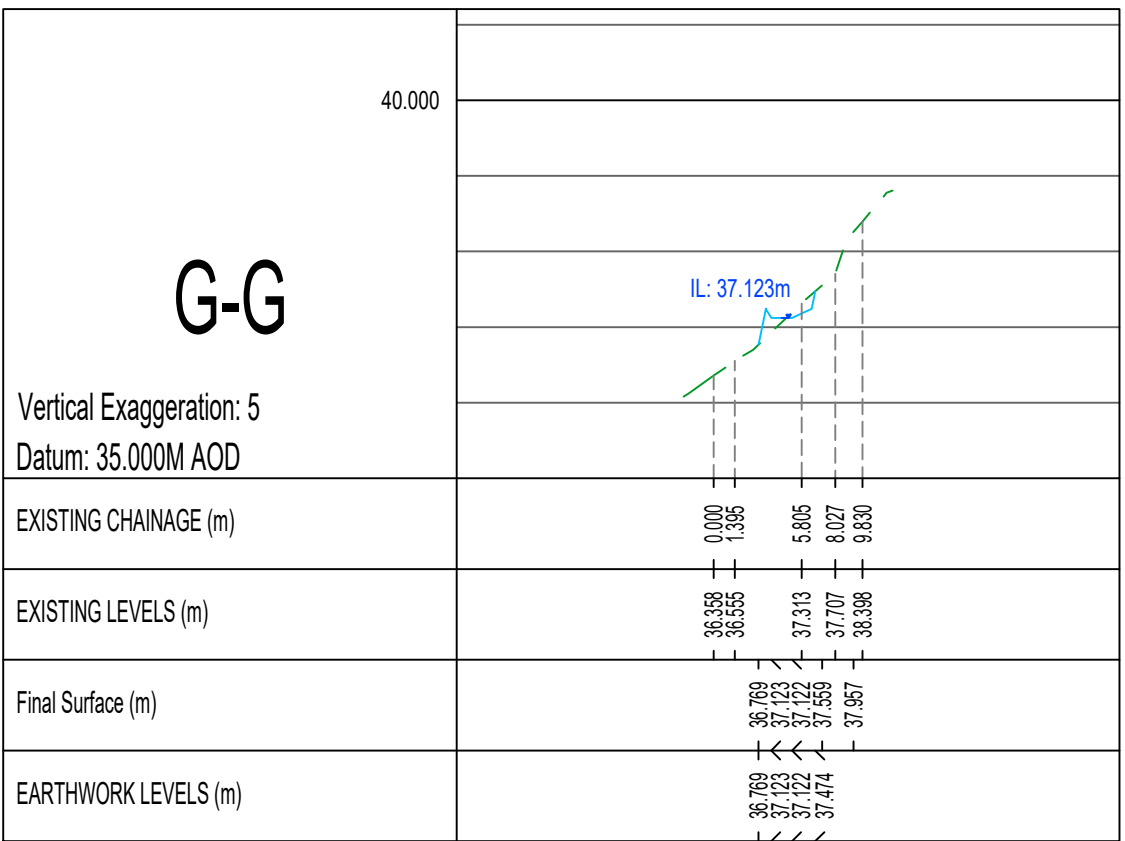

G-G

Vertical Exaggeration: 5
Datum: 35.000M AOD


EXISTING CHAINAGE (m)

EXISTING LEVELS (m)

Final Surface (m)

EARTHWORK LEVELS (m)

Cross Section through Swale (WQ4)

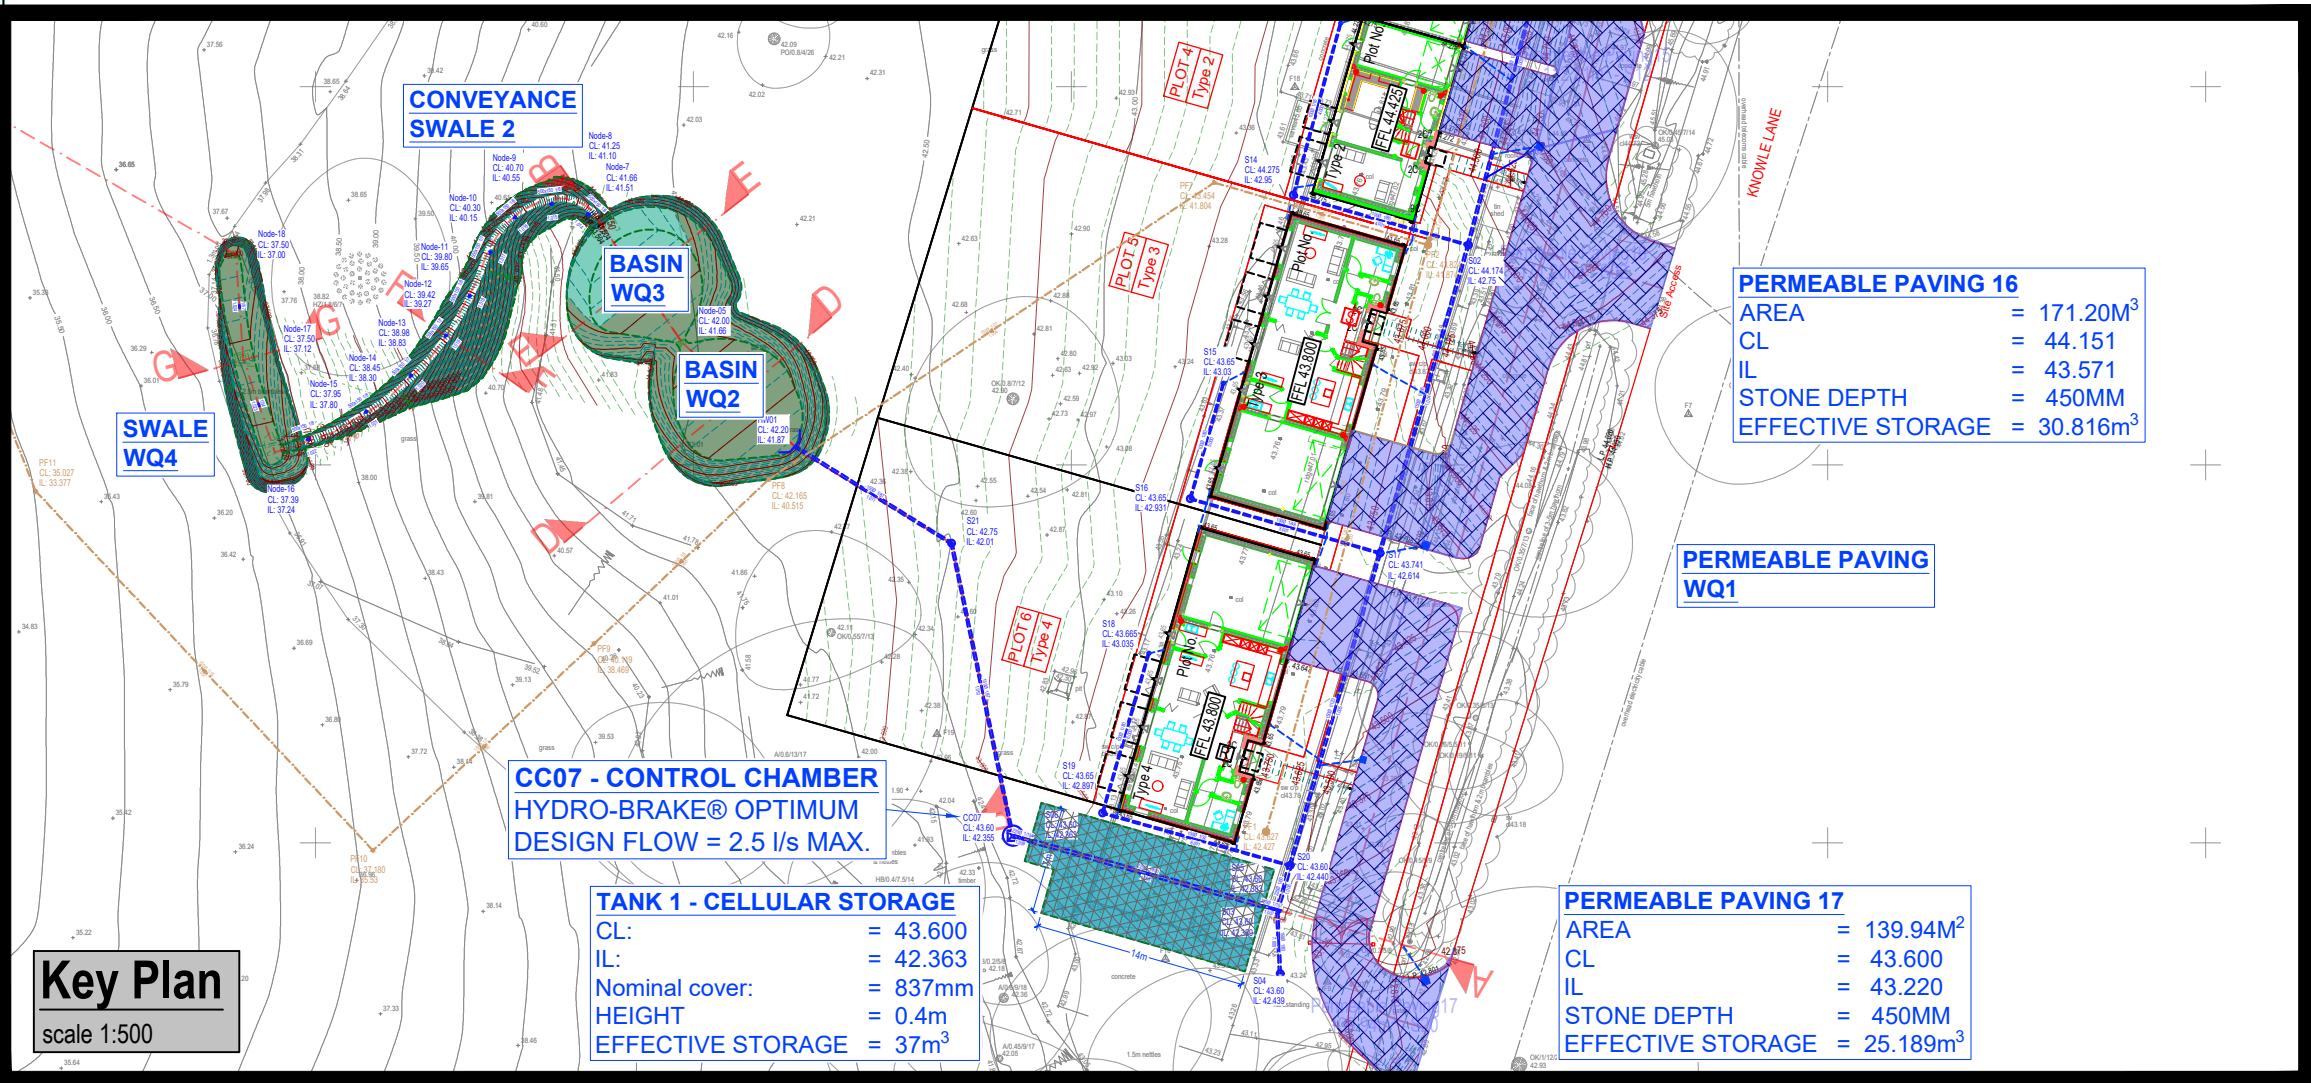

DO NOT SCALE THIS DRAWING

17.07.25	SWF	FIRST ISSUE.	EG	TB	P01
Date	By	Revision	QA'd	Chk'd	Ref

Status **S2 - FOR INFORMATION**

Cowan Consultancy
STRUCTURAL CIVIL AND BUILDING CONSULTANTS

3 Turnberry House
4400 Parkway
Whiteley
Fareham
Hampshire
PO15 7FJ

Also at:
Landguard Manor
Landguard Manor Road
Shanklin
Isle of Wight
PO37 7JB

Tel: 01489 577488
Fax: 01489 579873
consultants@cowanconsult.co.uk
www.cowanconsult.co.uk

Client -

Project **COCKPITS FARM, FAIROAK**

Title **DRAINAGE SECTIONS SHEET 1**

Date	17.07.25	Scale	1:500	Drg. No.	
Drawn	SWF	Chk'd	EG	QA'd	TB
					/301 P01