




Phase 2B, 3E, 3F, 3G

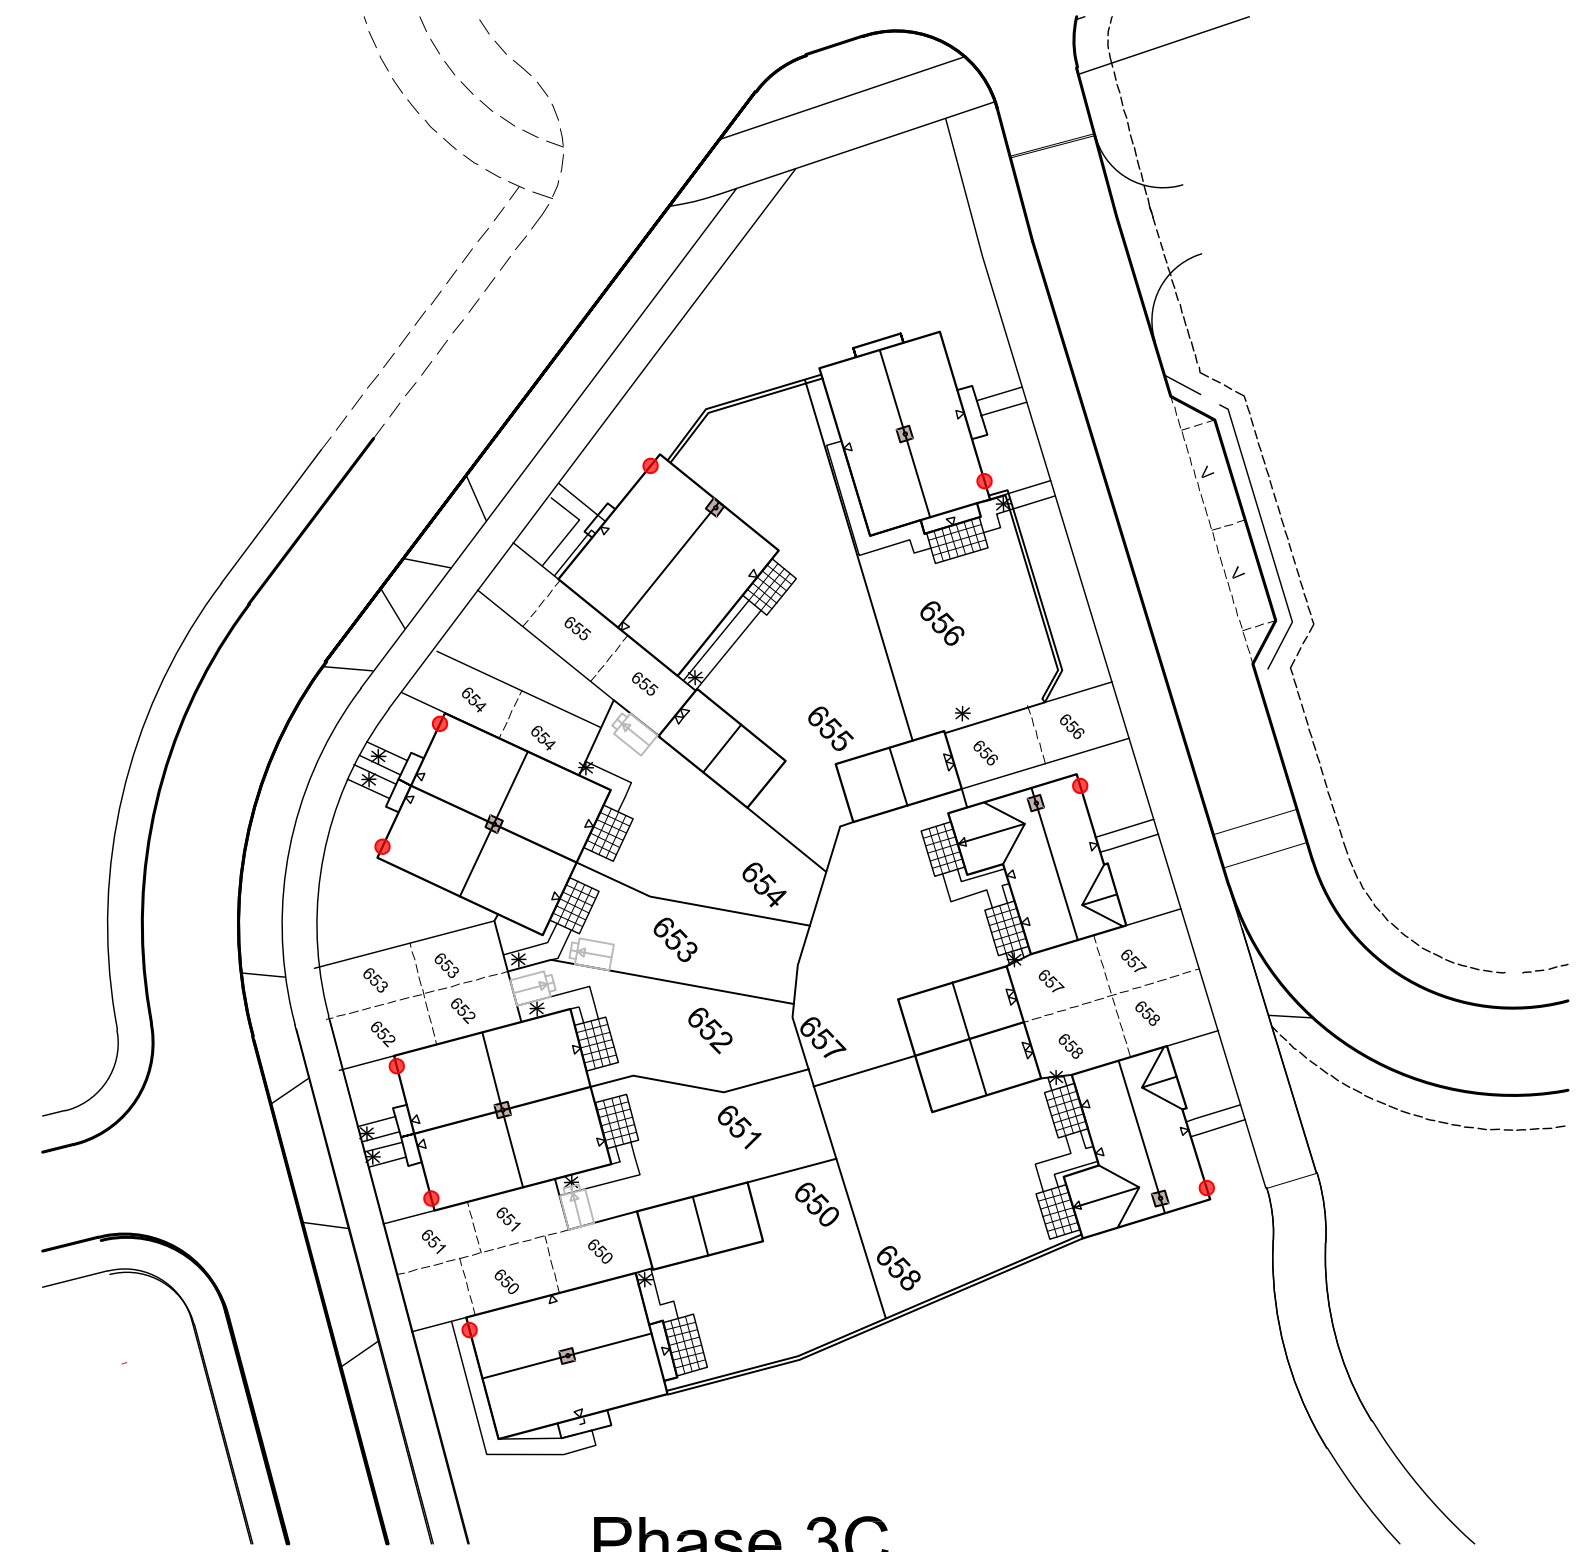

Phase 3C

Key

- - Gas Meter Box
- - Gas - Built in Meter Box



Note - Electric Meters internal

Client

Bellway
BELLWAY plc
Seaton Burn House, Dudley Lane, Seaton Burn
Newcastle-upon-Tyne, NE13 6BE
Tel: 0191 2170717 Fax: 0191 236230
www.bellway.co.uk

Project

Boorley Phase 2B, 3C, 3E, 3F, 3G

Drawing Title

Meter Location Plan

Drawn BLK	Date January 2025	Scale NTS
Job No. 0001	Drawing No. BELL03-MLP	Revision A
Dwg Status		