
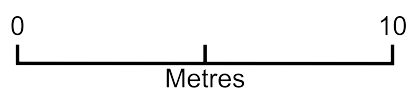


Trim TPO Tree front of house

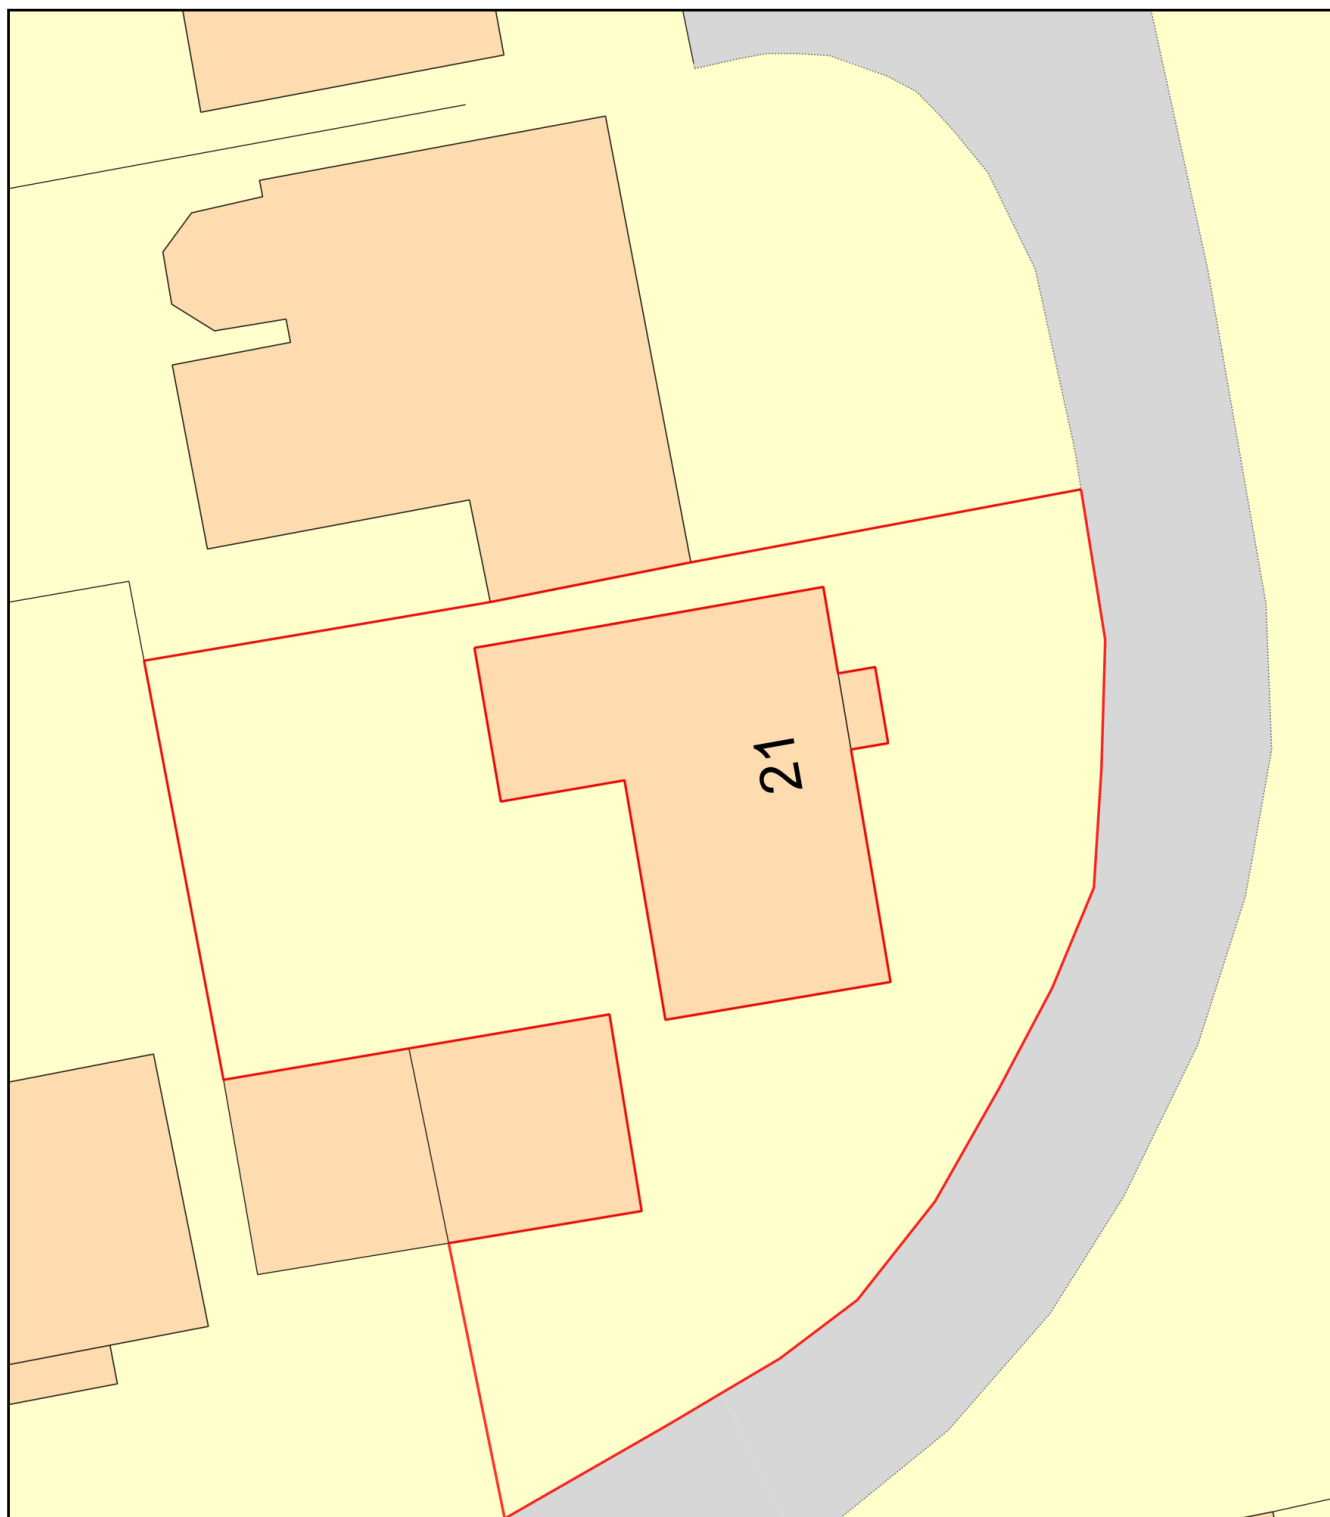

Plan Produced for: Jaykumar Jadfa

Date Produced: 20 Oct 2025

Plan Reference Number: TQRQM25293145147249

Scale: 1:200 @ A4