


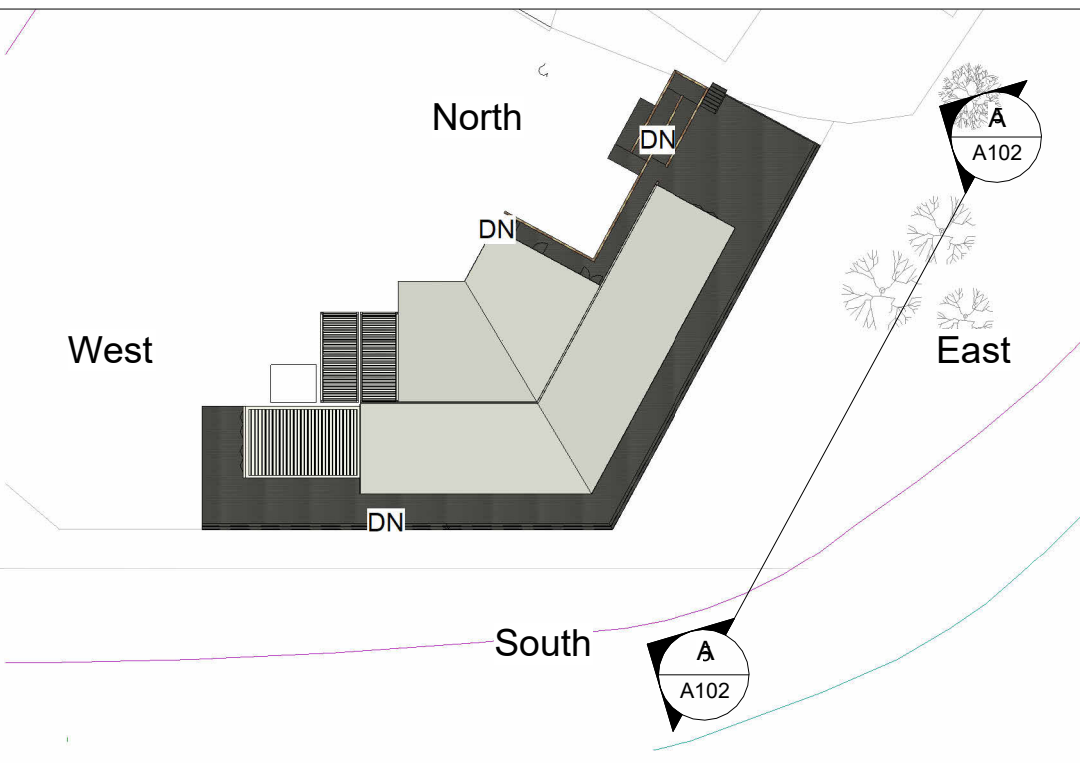


South
1 : 100



A-A
1 : 100



North
1 : 100

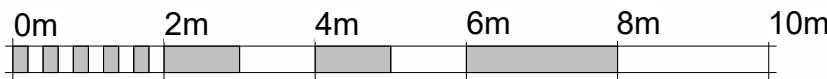

VISUAL SCALE 1:100 @ A2

Notes:

REV	DESCRIPTION	BY	DATE
STATUS: Project Status			

**YOUR RETREATS**

Junction 7 Business Park,
Bays D1-5,
Accrington BB5 5JW
www.yourretreats.co.uk

PROJECT
The Point

SITE: Hamble Point Marina, School Lane, Hamble-le-Rice, Southampton SO31 4NB			
TITLE: Elevations			
SCALE AT A2: As indicated	DATE: 08/04/25	DRAWN: Author	CHECKED: Checker
PROJECT NO: Project Number	DRAWING NO: A102	REVISION: V8	