


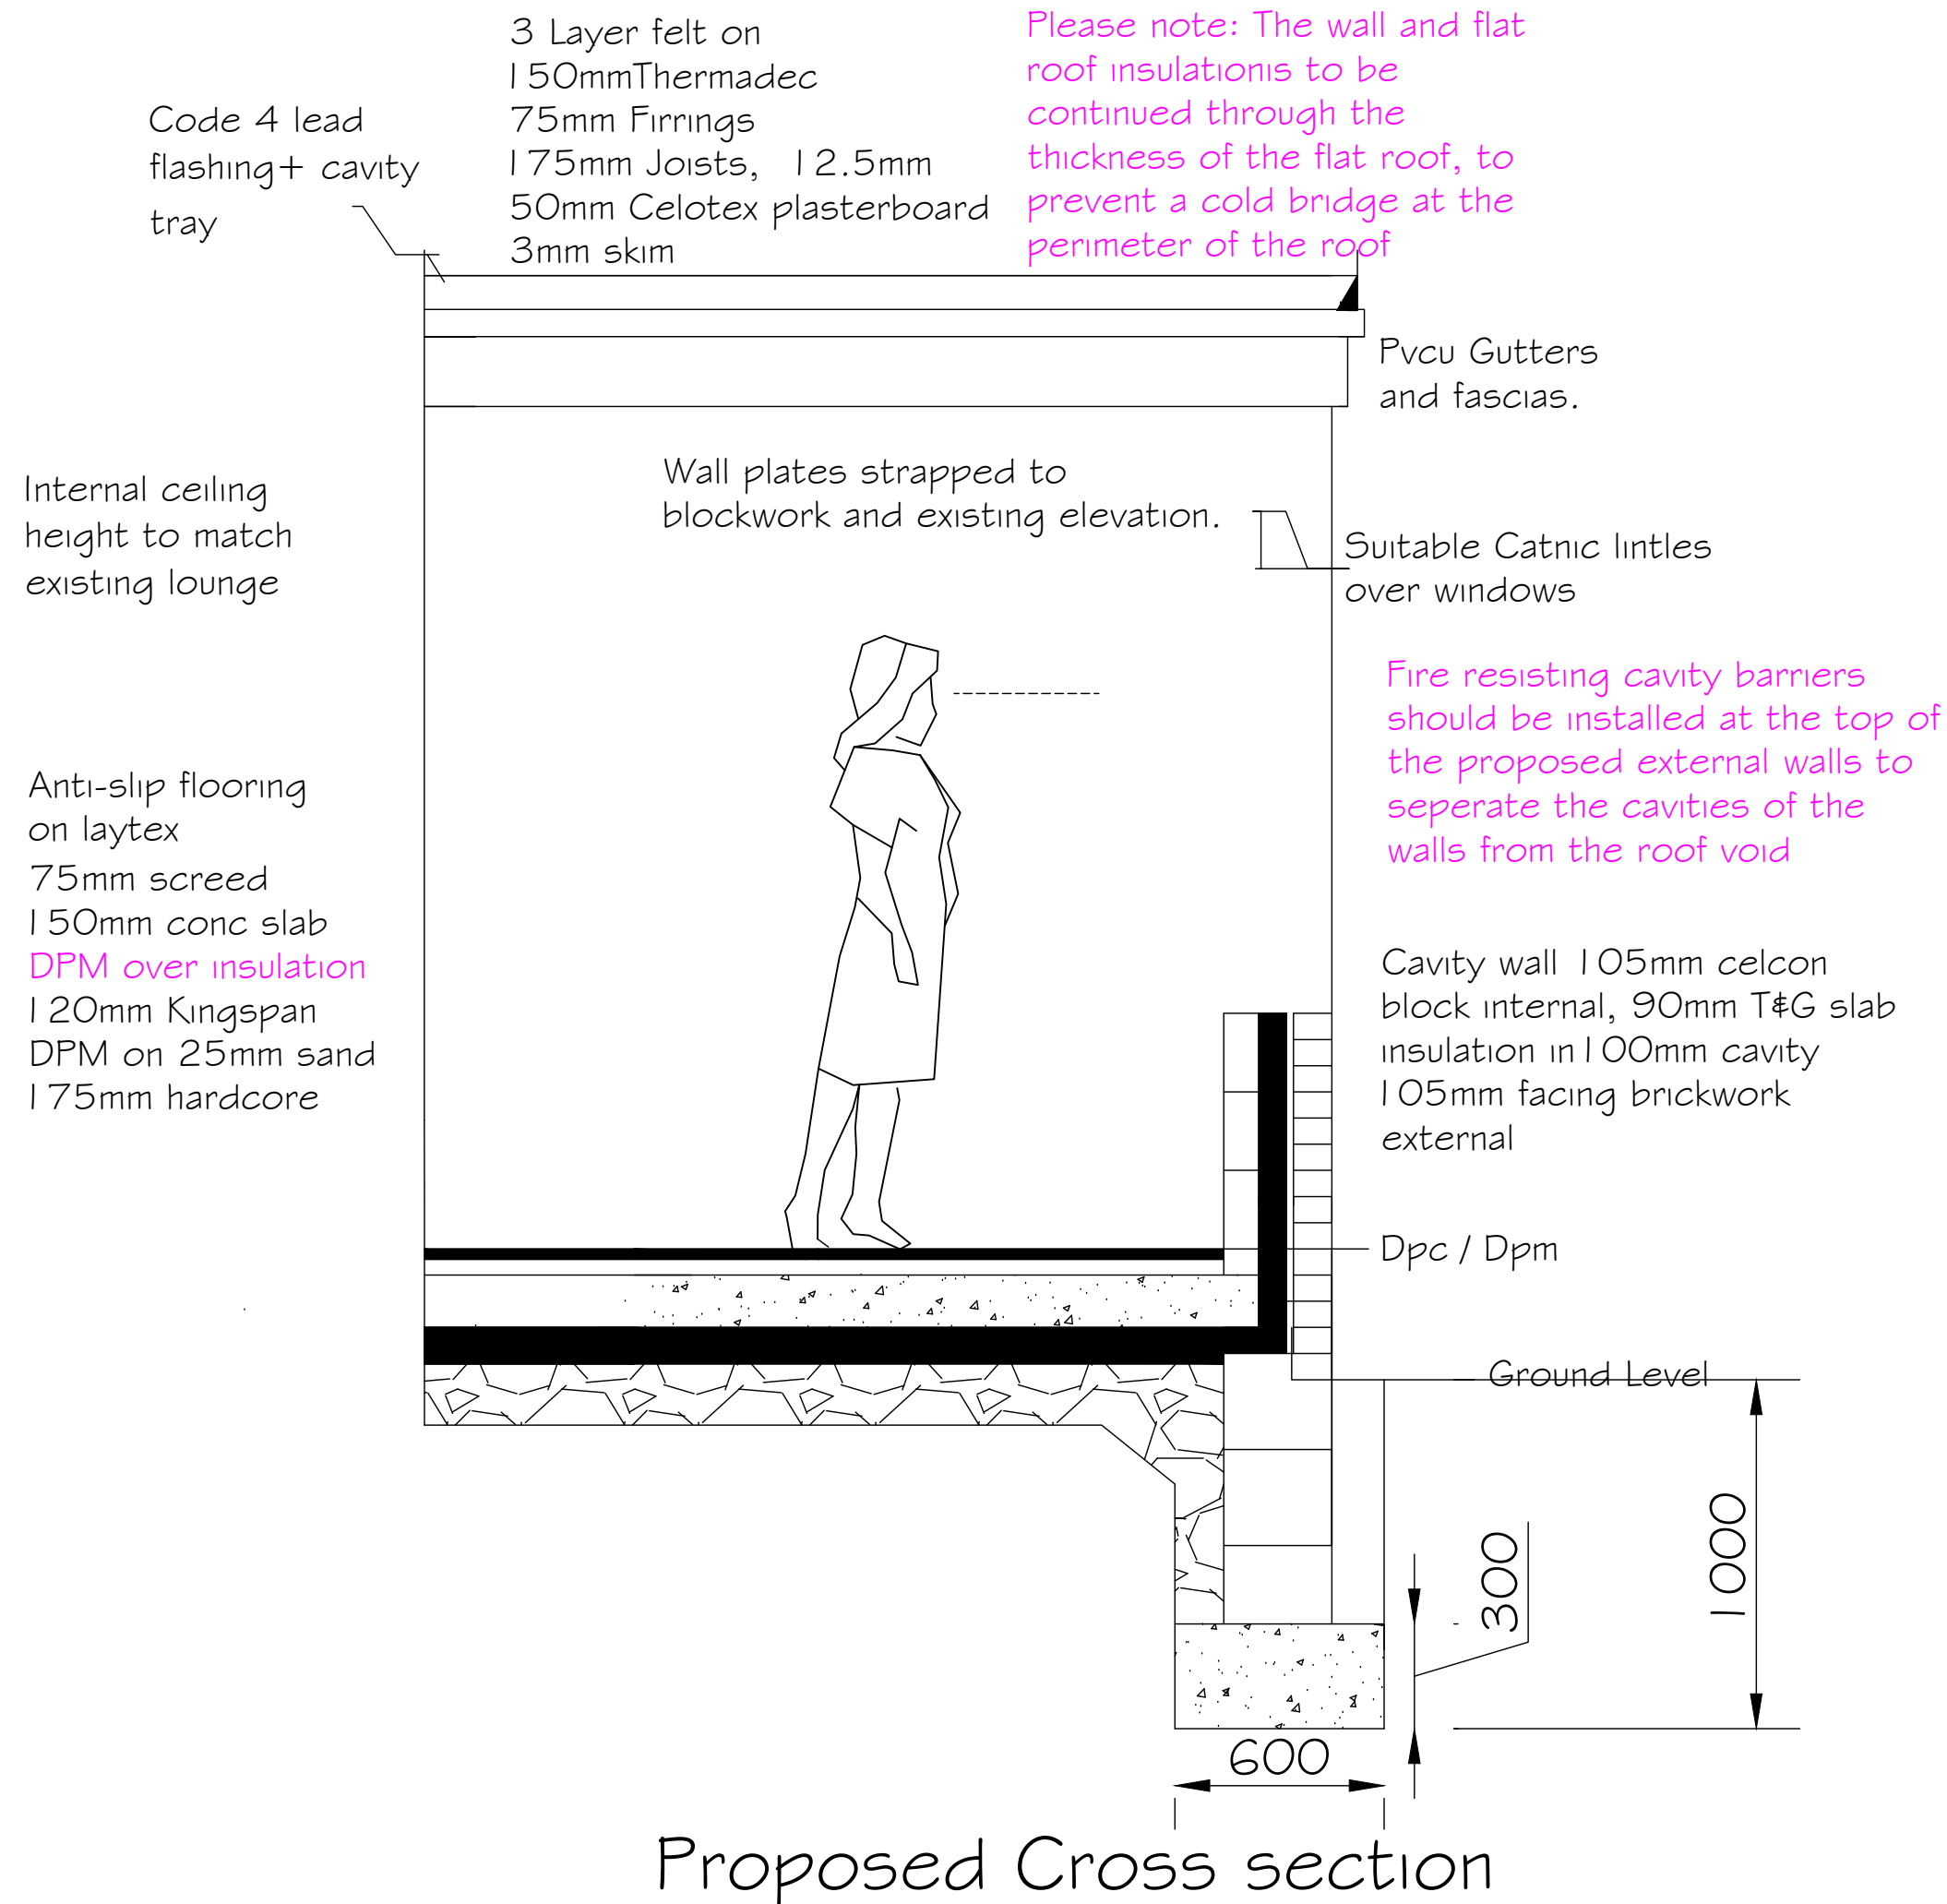

BJC Design
(Southeast) Ltd

working together with
YOU

This drawing:

**Cross
Section
006**

Scale
1 in 20 on A3 paper

Drawn by
Brendan Carroll
Date 25.06.2025

I / We agree that this drawing correctly
represents necessary and appropriate
works to be carried out .

signed

date

Client / Occupational Therapist / Case Officer

Clients Name & Address:

Miss Penny Reade
165 Underwood Rd
Bishopstoke
SO50 6GR

Project: Disabled Adaptation

BJC Design(Southeast)Ltd
58 Calshot Close
Calshot
Hants SO45 1BP
07590 321701
brendan@bjcdesign.net