


5 Wolfe Street, SO50 9RE

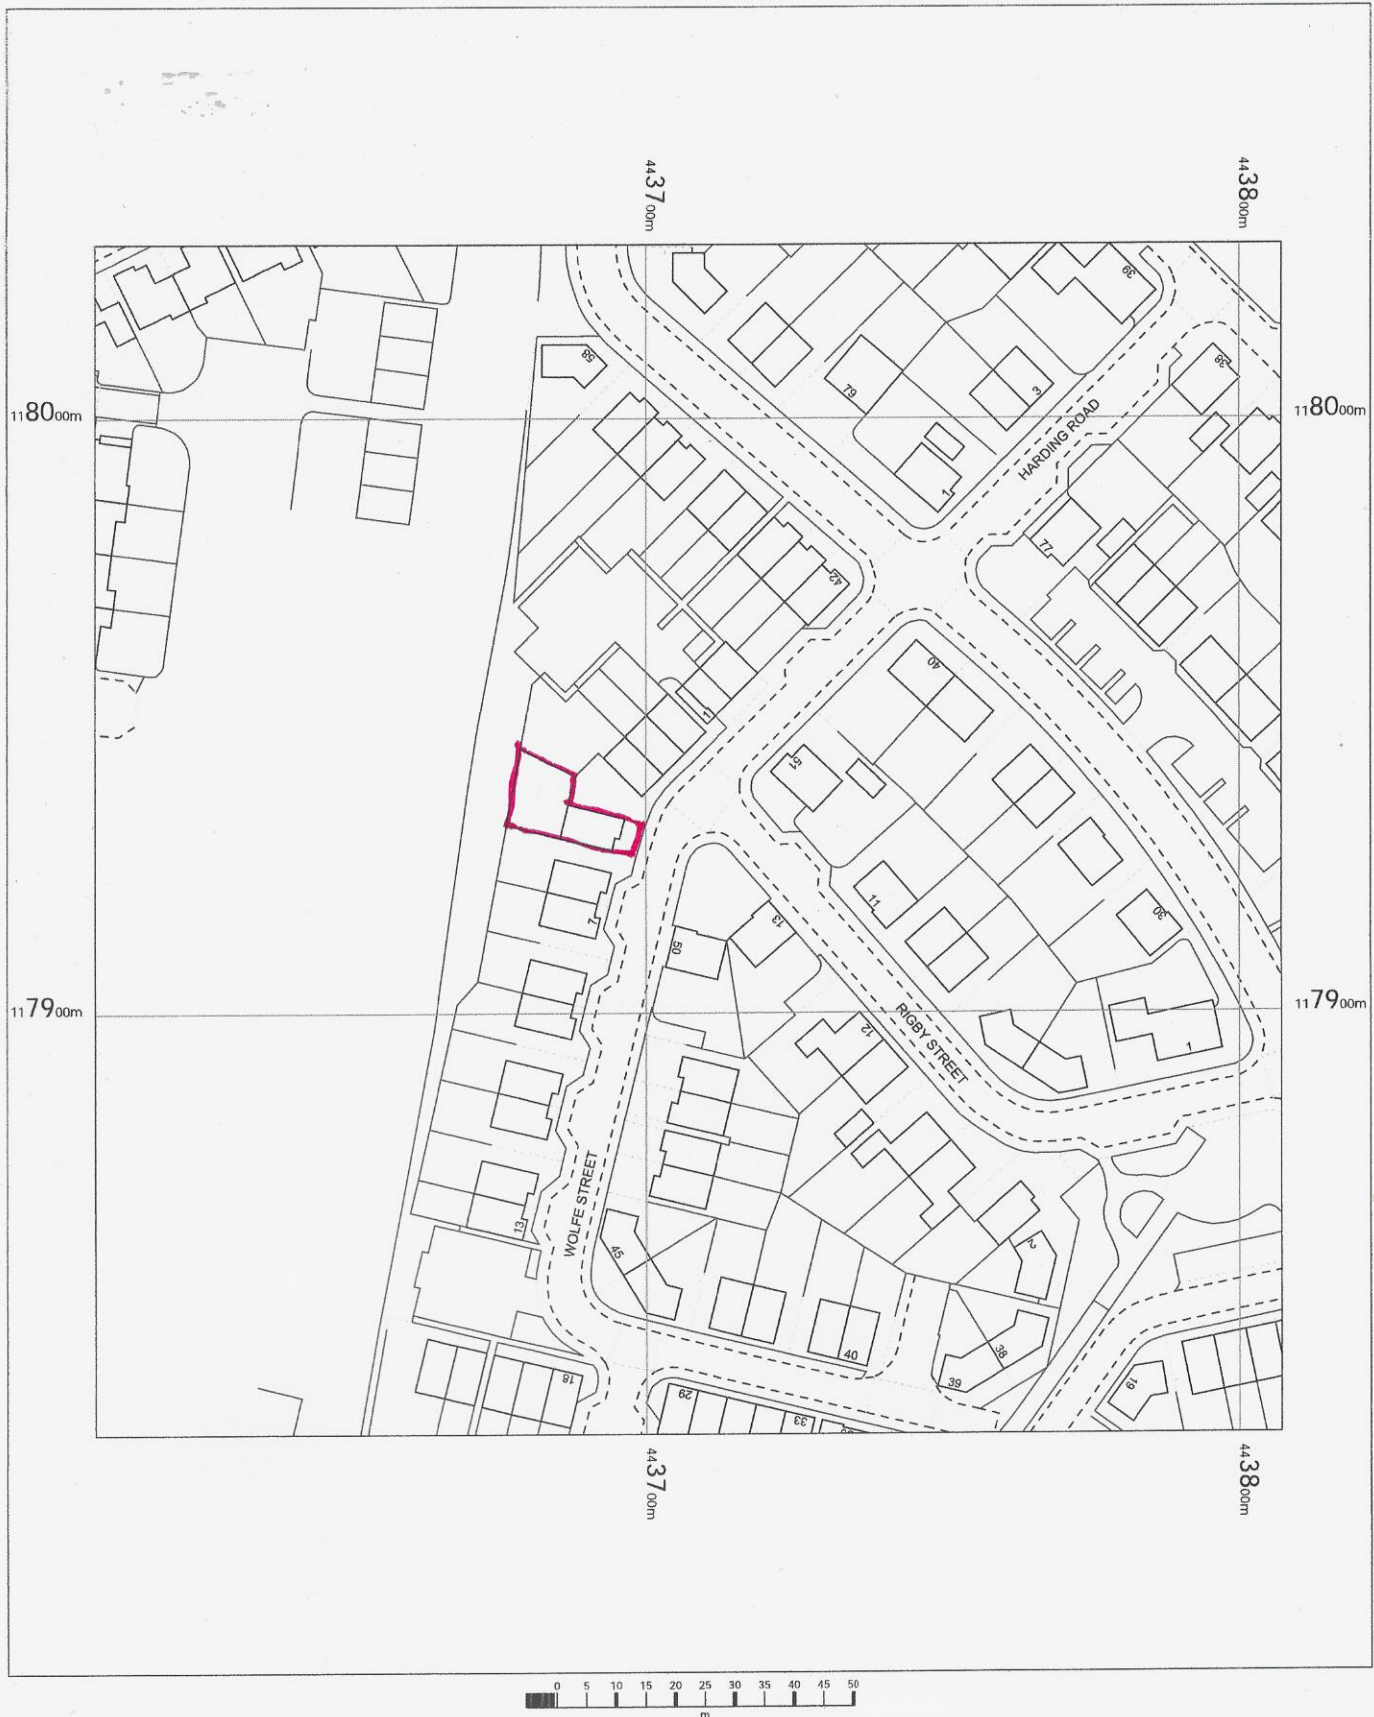


5 Wolfe Street,
North Stoneham Park,
Eastleigh,
Hampshire
SO50 9RE

OS MasterMap 1250/2500/10000 scale
Friday, October 17, 2025, ID: LAT-01246333
www.latitudemaps.co.uk

1:1250 scale print at A4, Centre: 443707 E, 117929 N

©Crown Copyright Ordnance Survey. Licence no.
AC0000806982

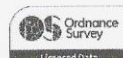

LATITUDE
MAPPING