


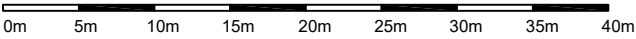

BLOCK PLAN
SCALE 1:500



CLIENT: GABRIEL JANKO		
PROJECT: 16 Grange Road SO302FB		
TITLE: BLOCK PLAN		
DATE: 11-10-2025	DRAWN BY: M L	
SCALE @ A3: 1:500	CHECKED BY: M L	
PROJECT NO: 0125	DRAWING NO: 1	REV NO: