




REAR (SOUTHWEST) ELEVATION




SIDE (NORTHWEST) ELEVATION




SIDE (SOUTHEAST) ELEVATION

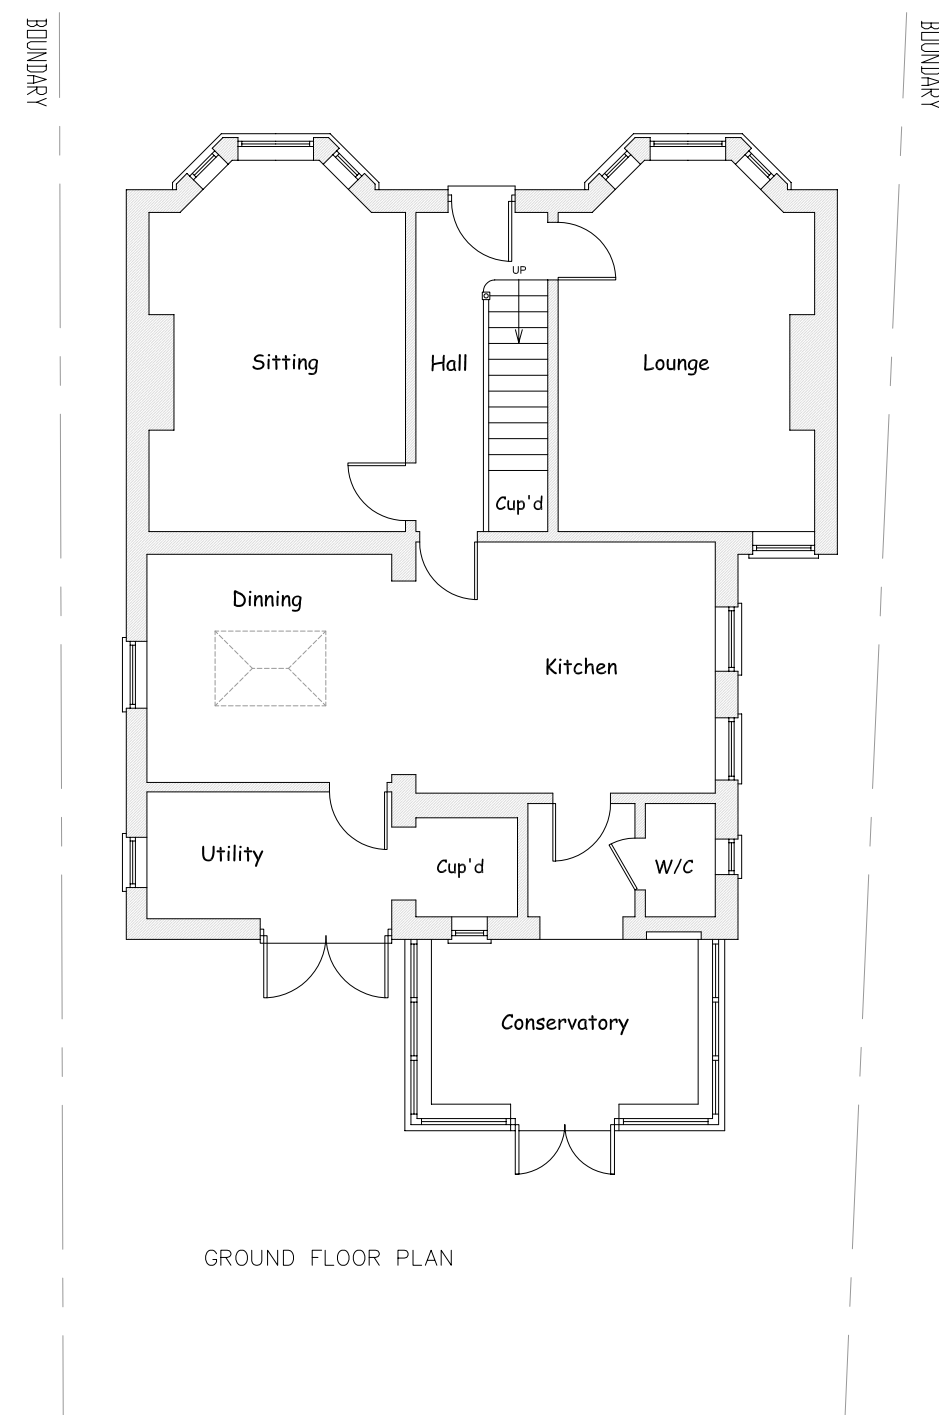

GROUND FLOOR PLAN

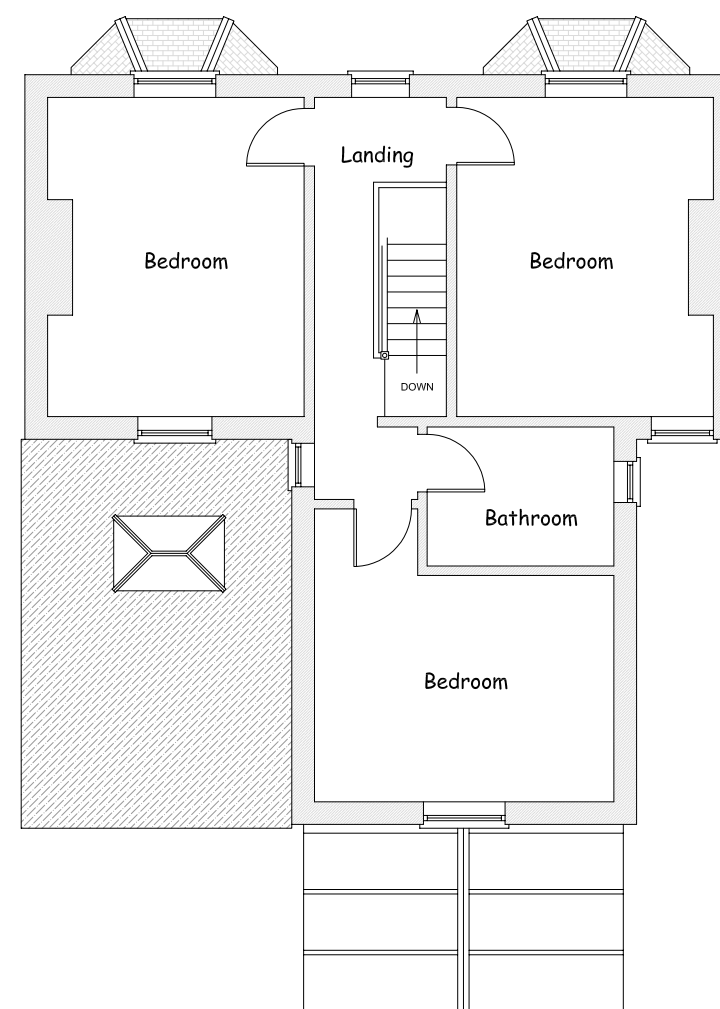

FIRST FLOOR PLAN

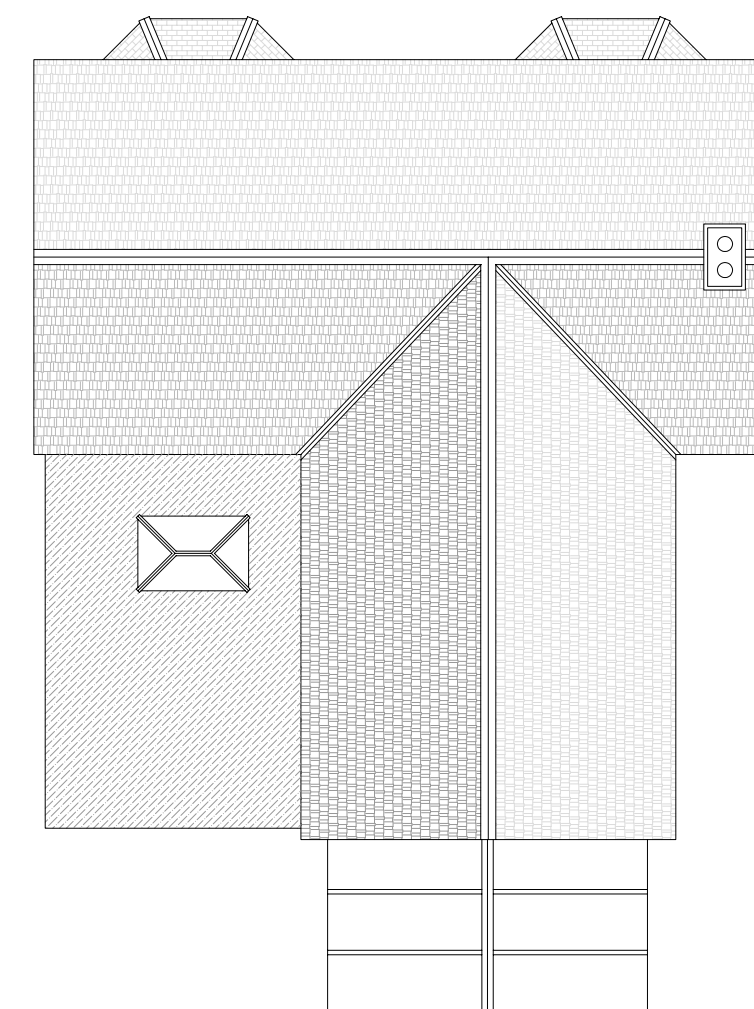

ROOF PLAN

EXISTING
PROPOSED

PROPOSED SINGLE STOREY
REAR EXTENSION

Existing Plans & Elevations

THIS DRAWING IS THE COPYRIGHT OF WHOLE CONCEPTS ©



1 Wordsworth Road
Southampton, SO15 5LX
Tel: 07803 079640

Project Name and Address
A.WILLIAMS
75 High Street
Botley
SOUTHAMPTON
SO30 2ES

Project **Rev.2**
Date **11.07.25**
Scale **1:100@A2**
Sheet **1**