




1 Proposed Site Section C-C
1 : 200

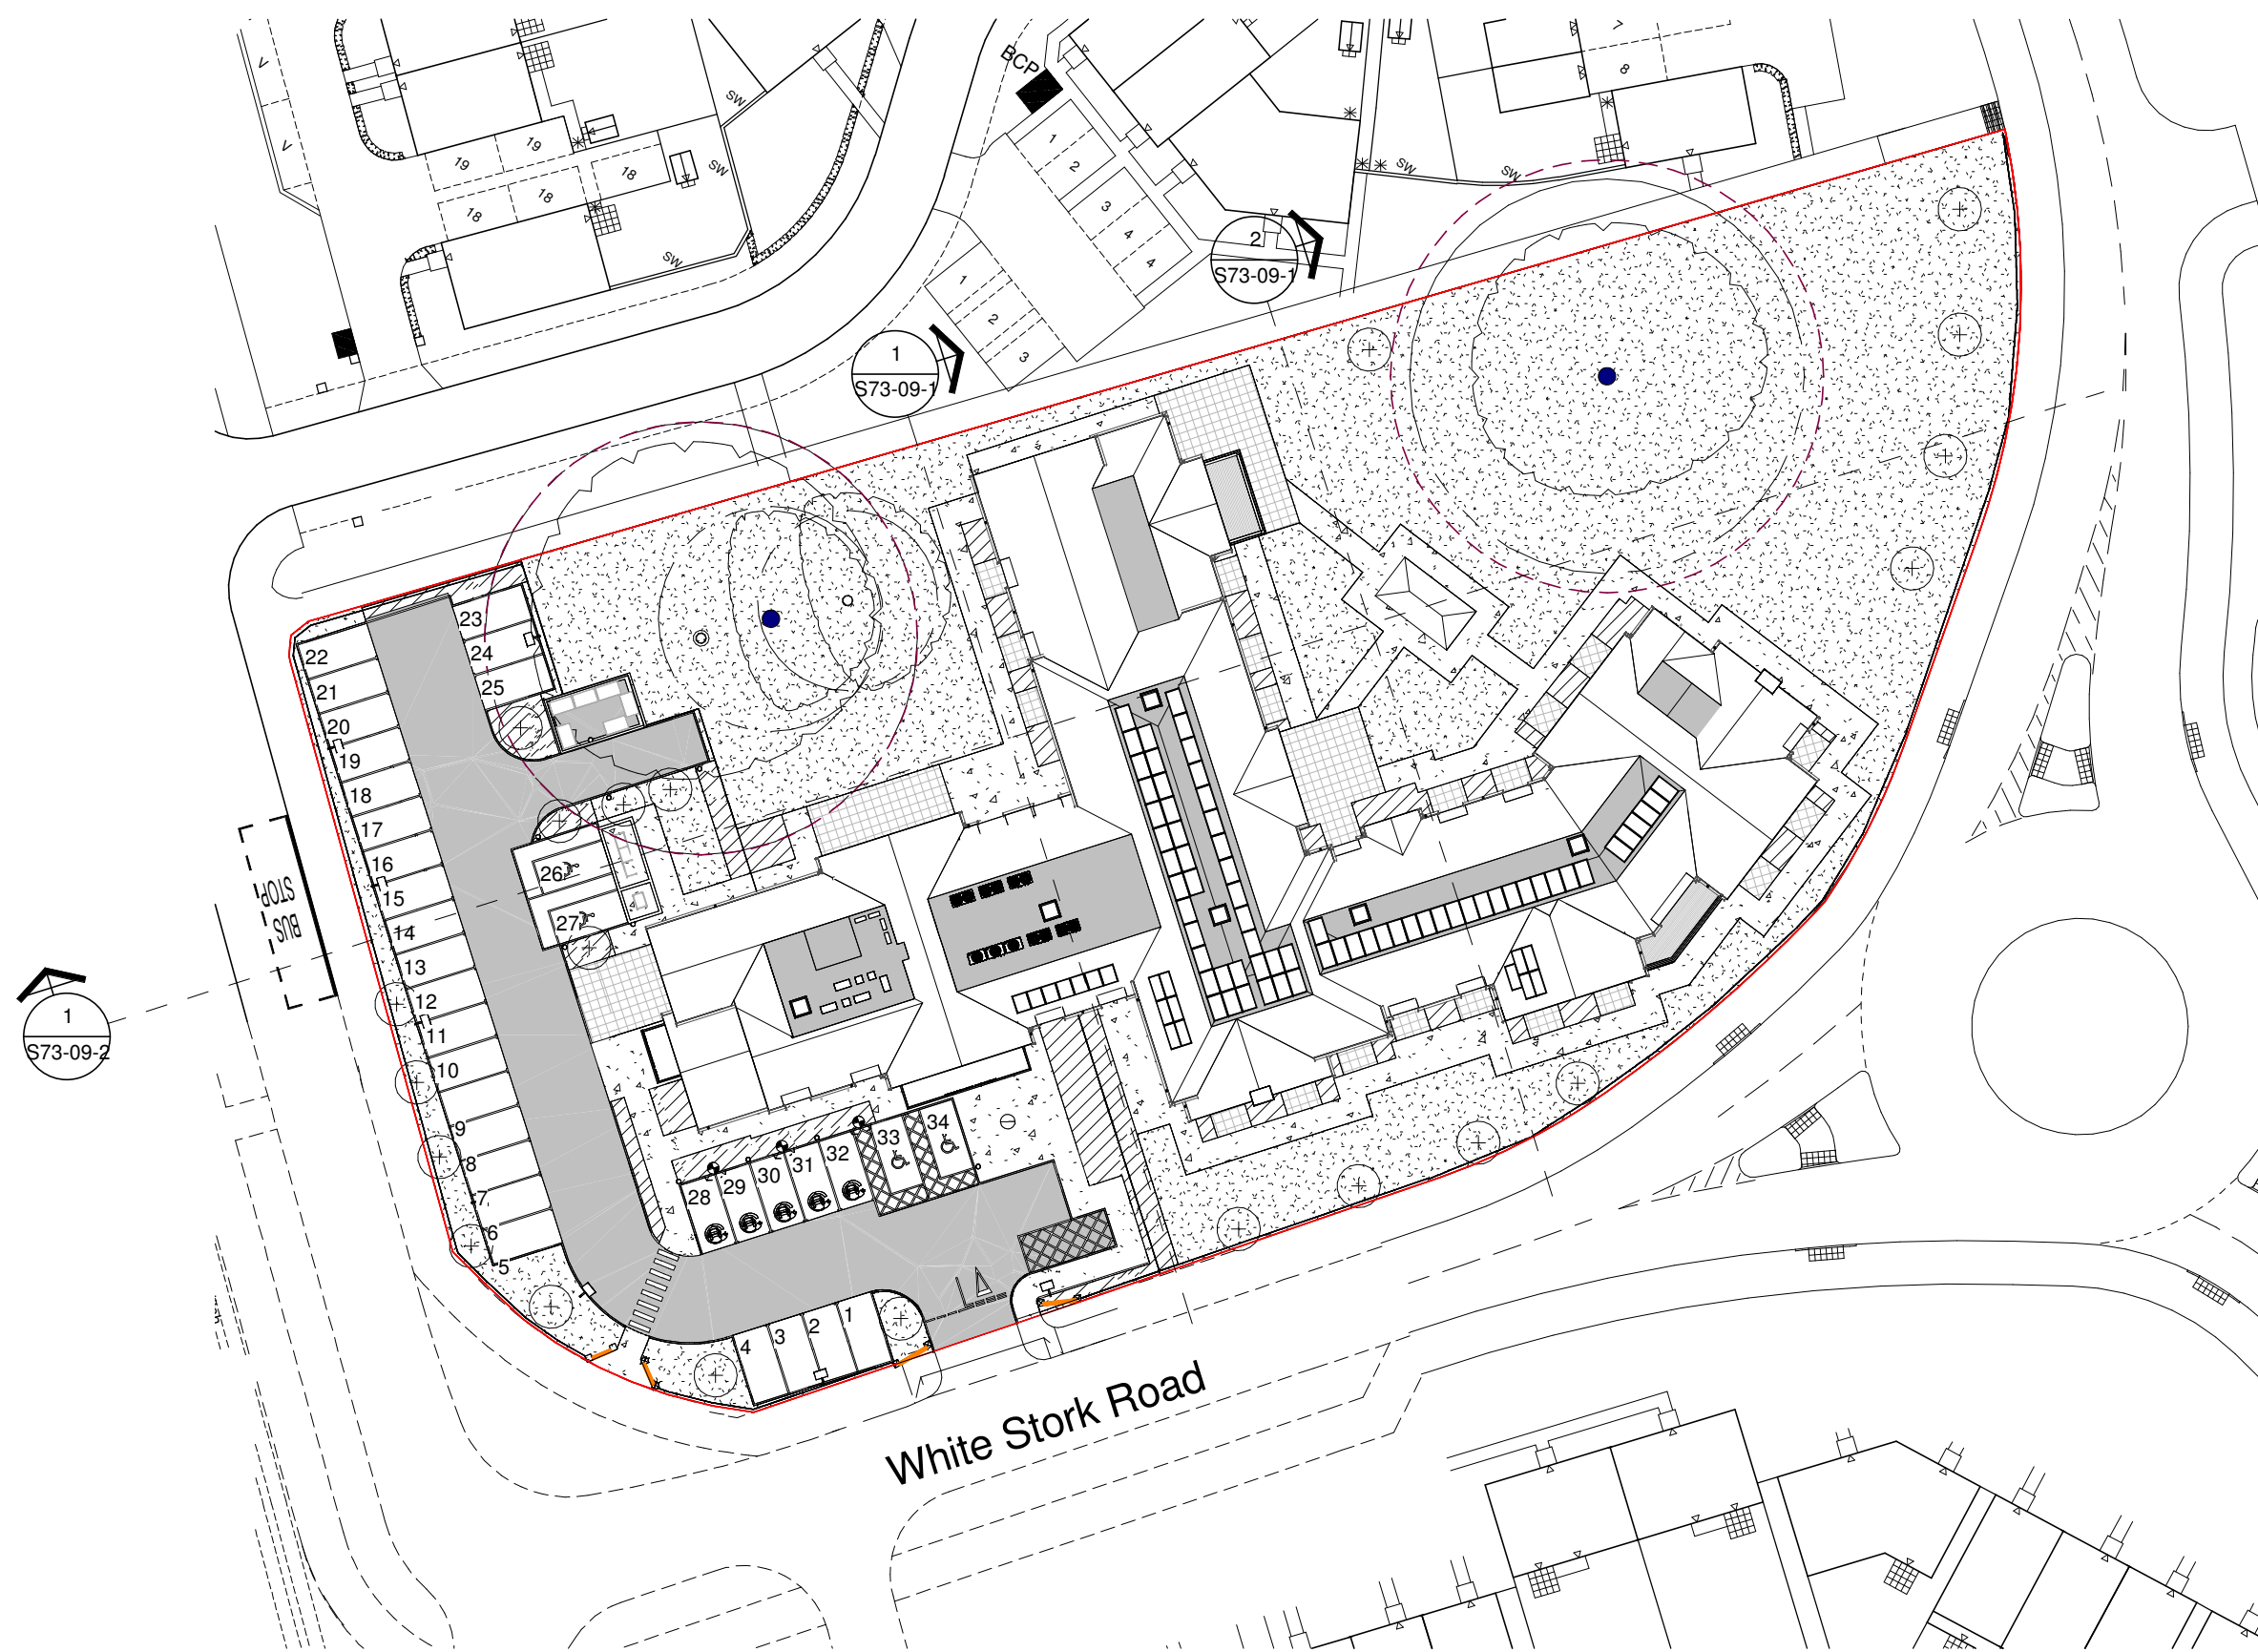

2 Site Plan 1-500
1 : 500