



Notes


This drawing is © Boyle & Summers and may not be reproduced, copied or altered in any way without written authority. Other than for the purposes of planning, do not scale these drawings. Use written dimensions only. All dimensions in millimeters unless otherwise stated. All dimensions to be checked on site and any discrepancies, conflicts or errors reported prior to commencement of work. This drawing is to be read in conjunction with all other related material.

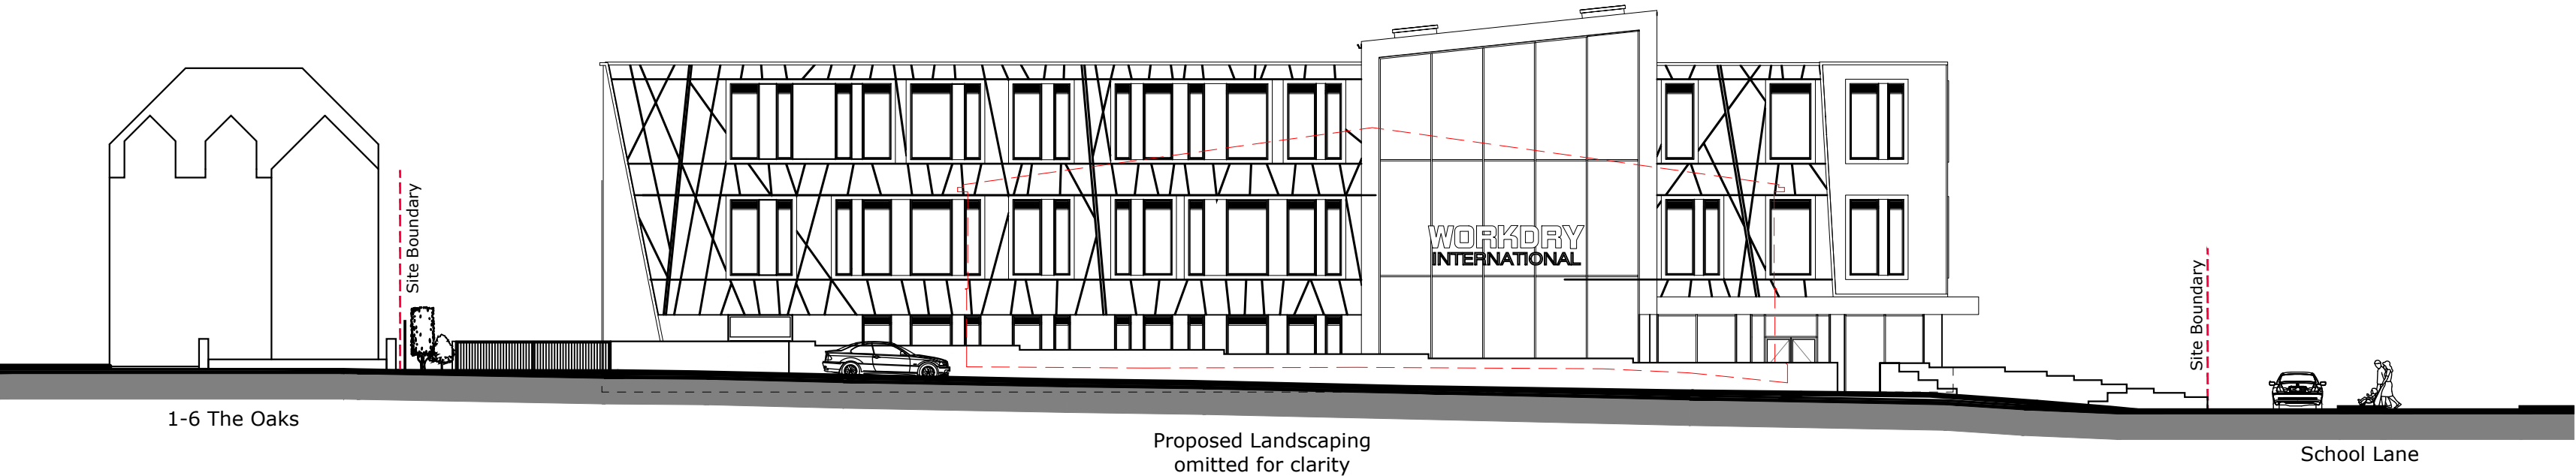

AA Street Scene-Bournemouth Rd
1:200

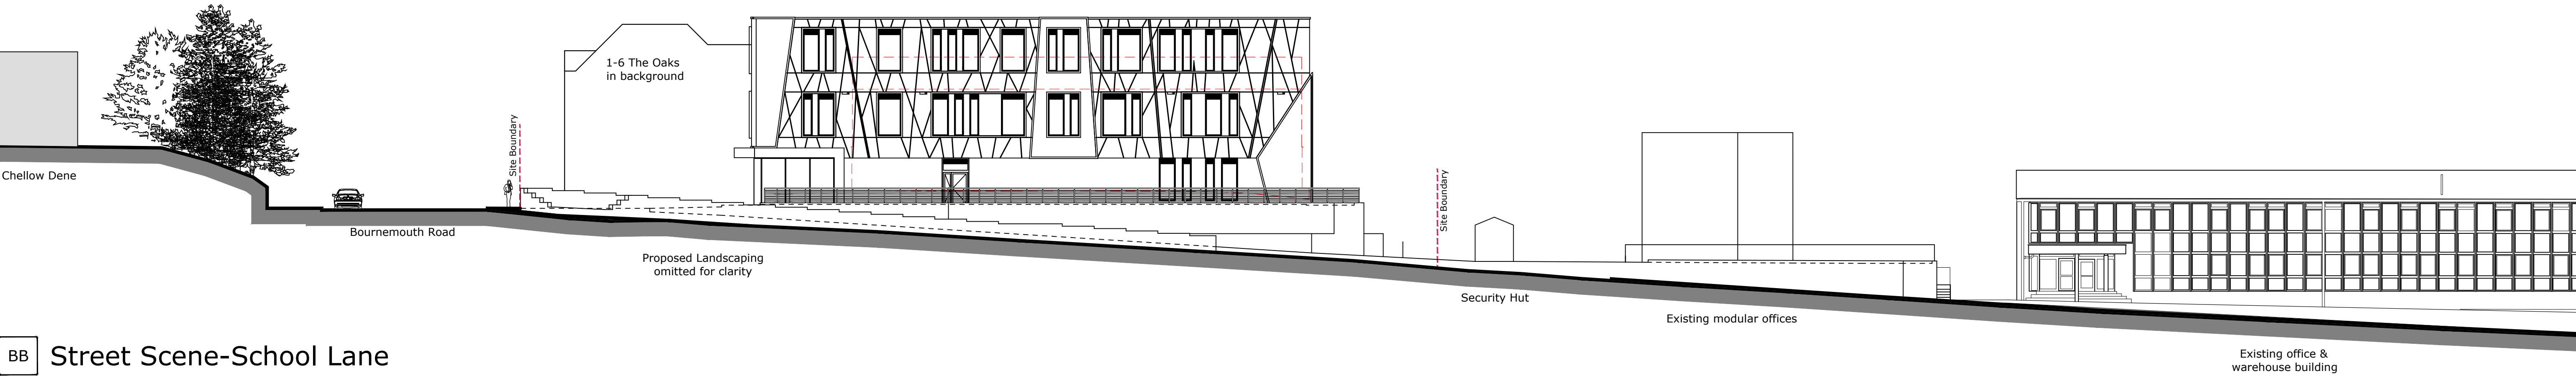

BB Street Scene-School Lane
1:200

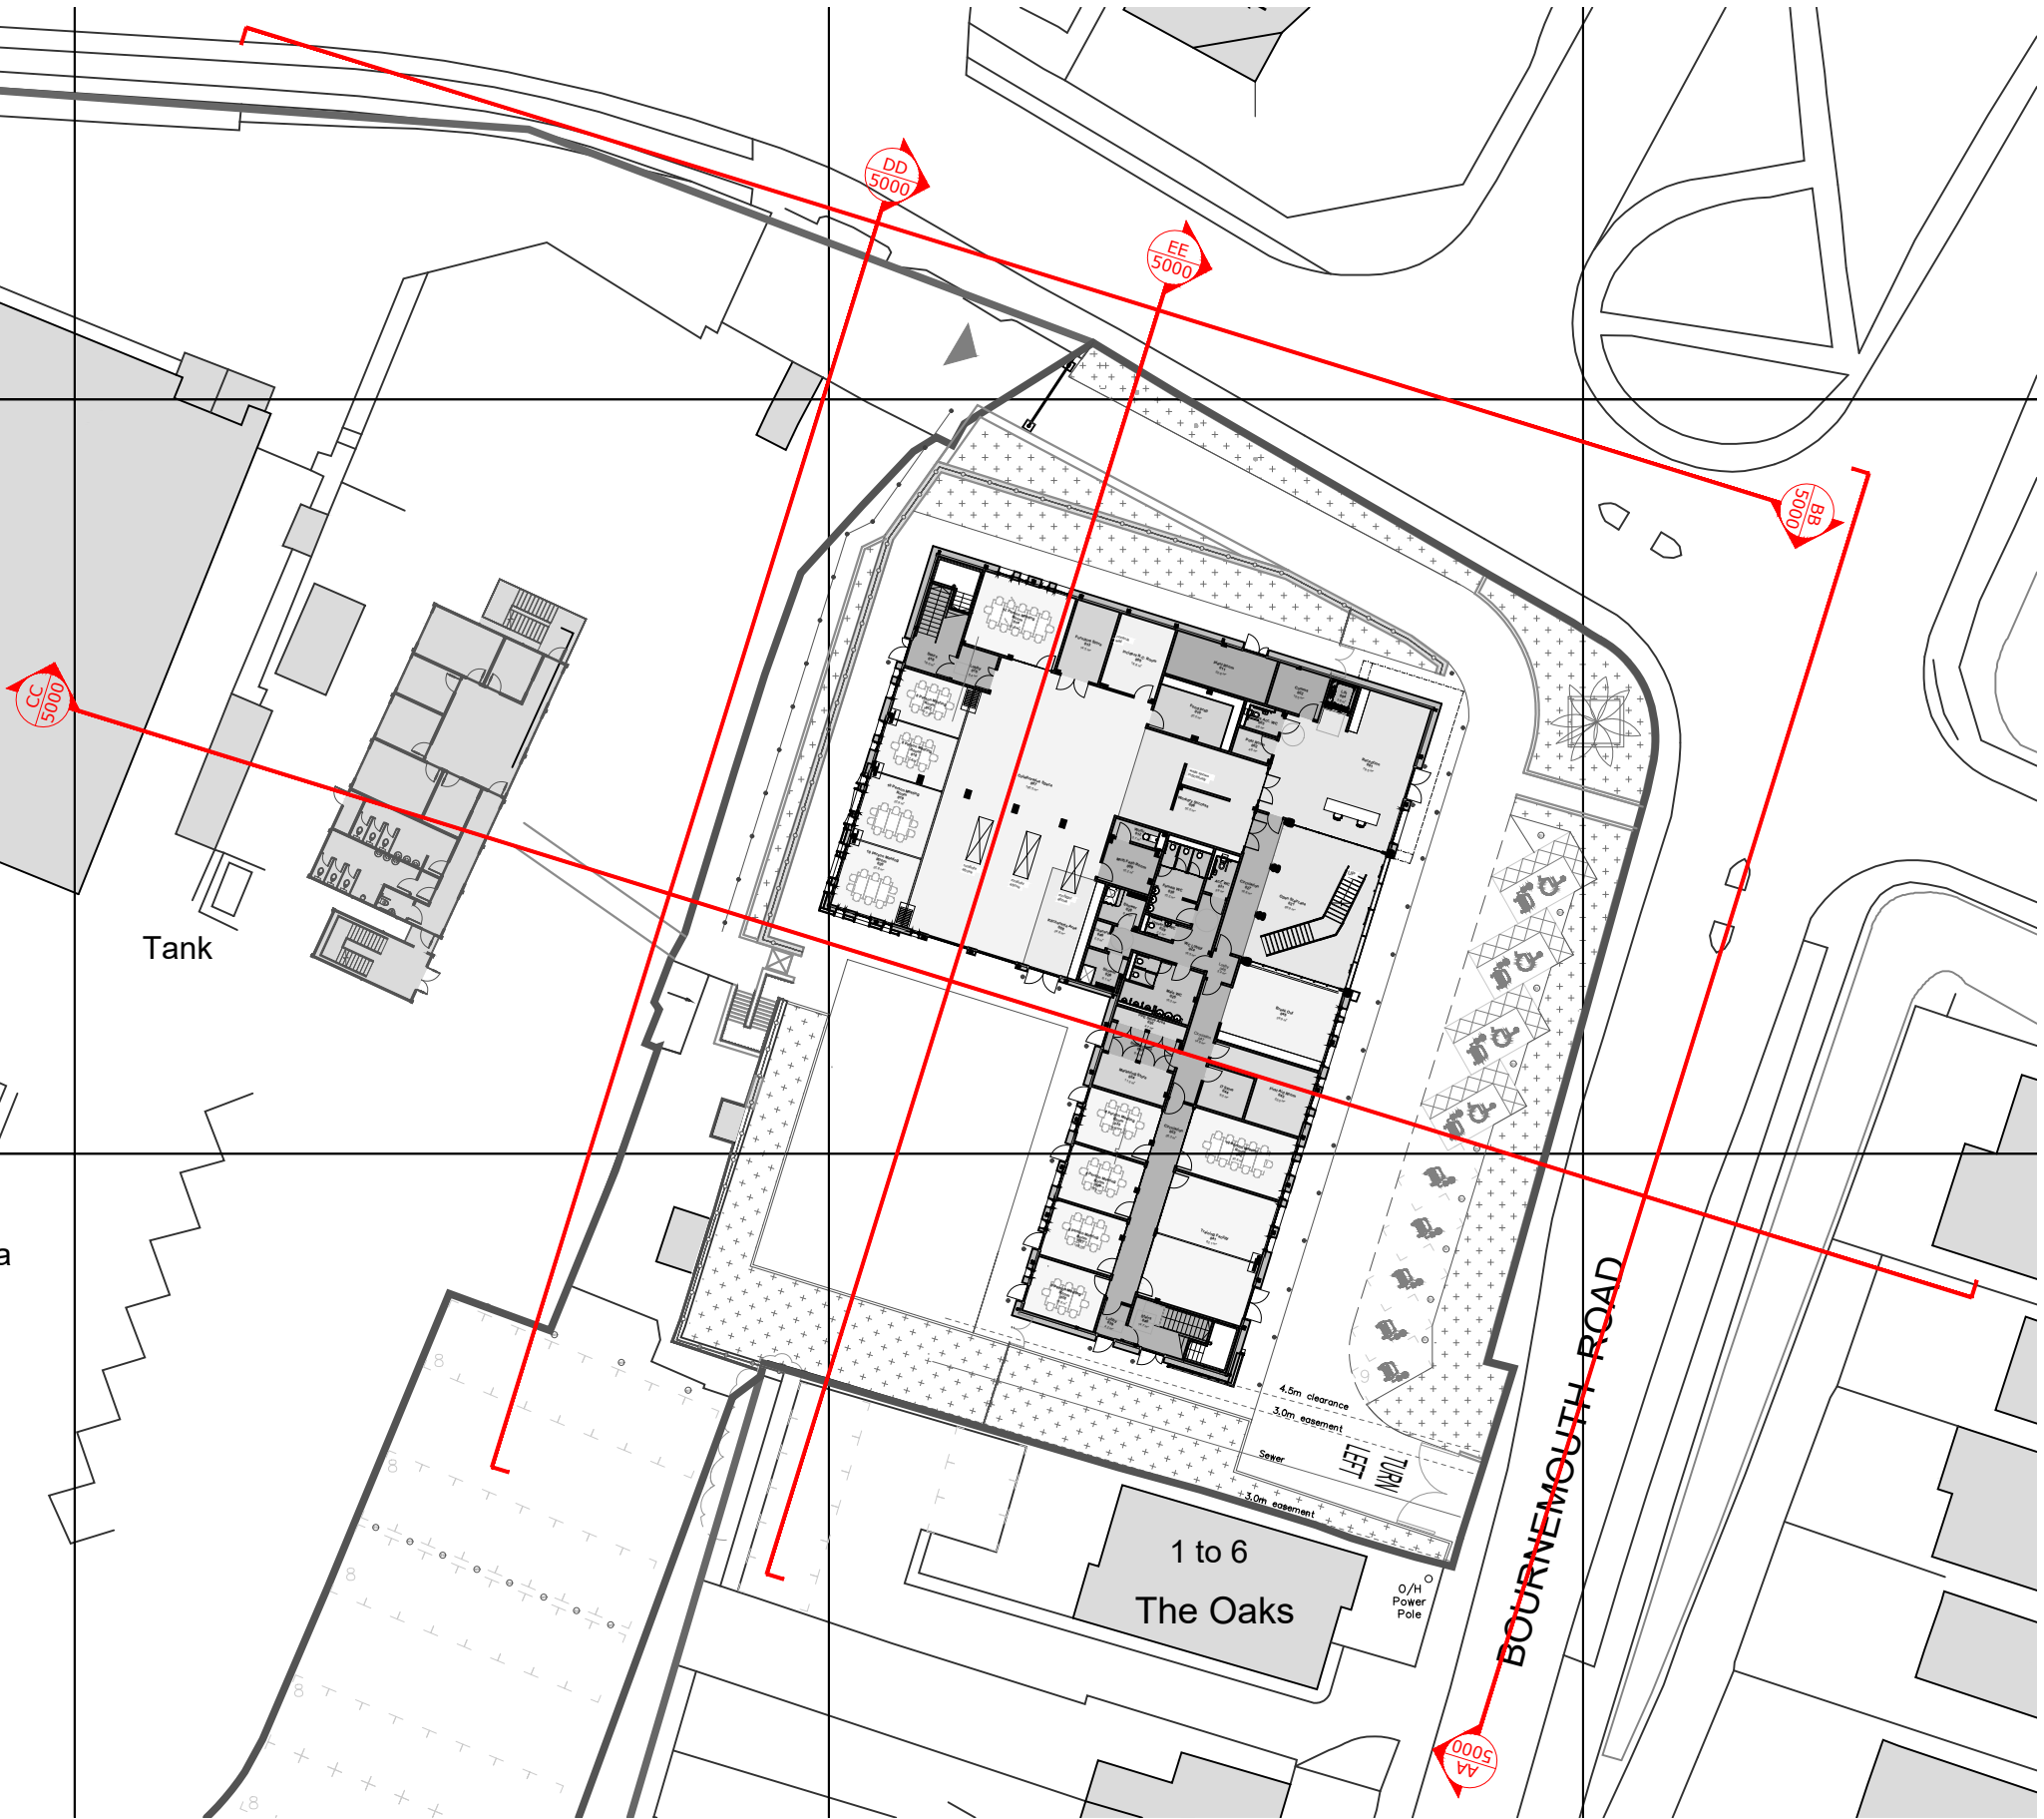

Section Key
1:500



P1	First issue.	07-10-25	JL	SS
Rev	Comments	Date	Dr	Ch

Proposed Site Sections

WKDRY- BSL - ZZ - XX - DR - A - 5002 - P1
Workdry HQ Office Redevelopment 25046
Bournemouth Road, Chandlers Ford 1:200 @ A1
Workdry International DRAFT

Suite E, Ferry House
Canute Road
Southampton
Hampshire
SO14 3FJ

023 8063 1432
boyleandsummers.co.uk

Boyle & Summers