

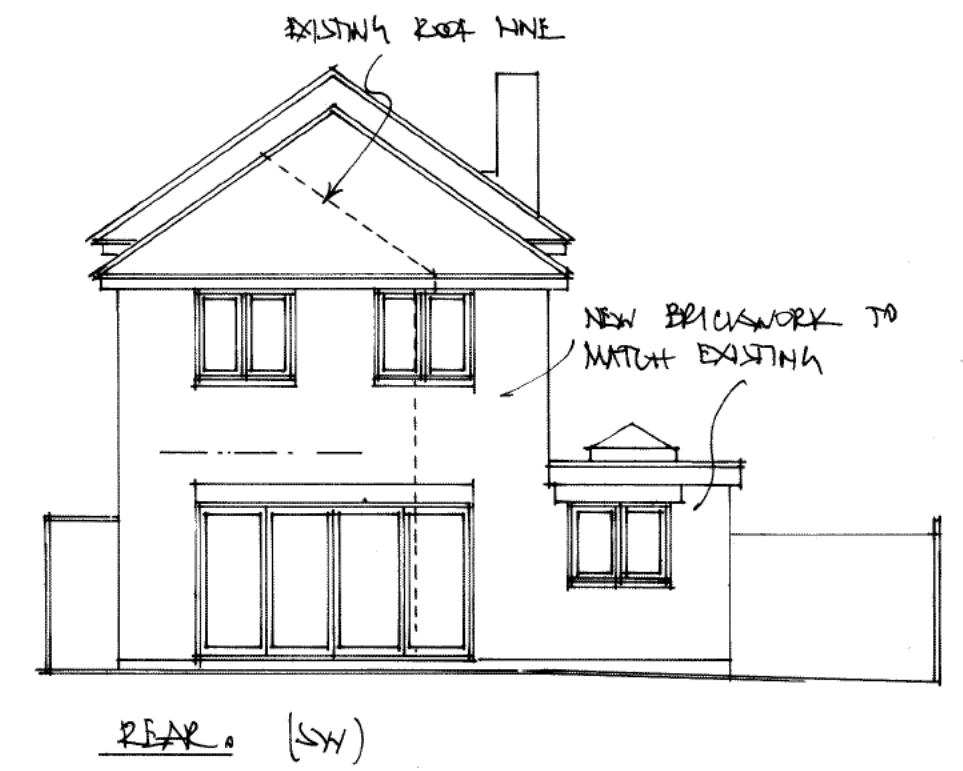
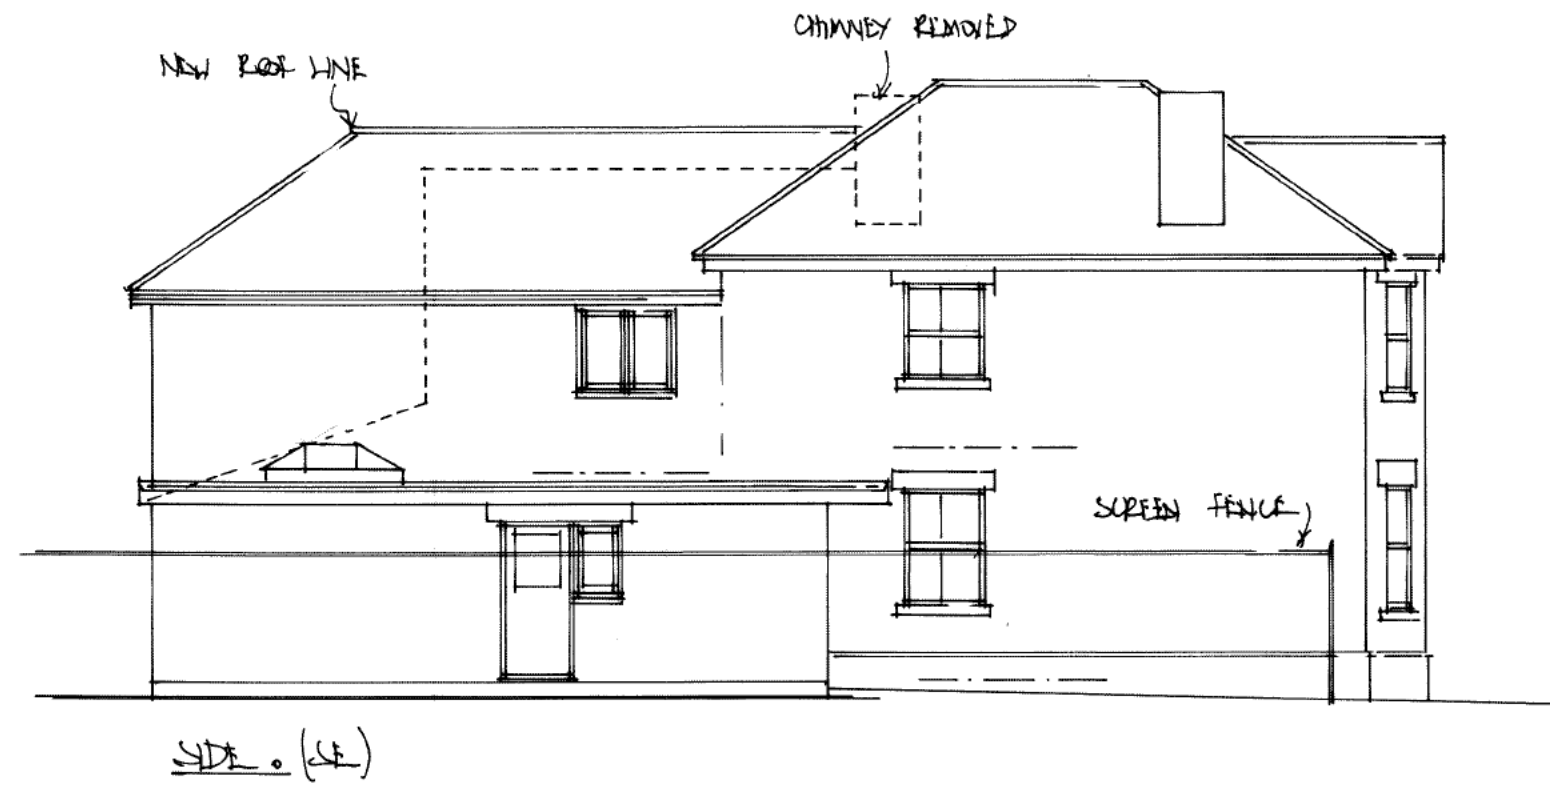
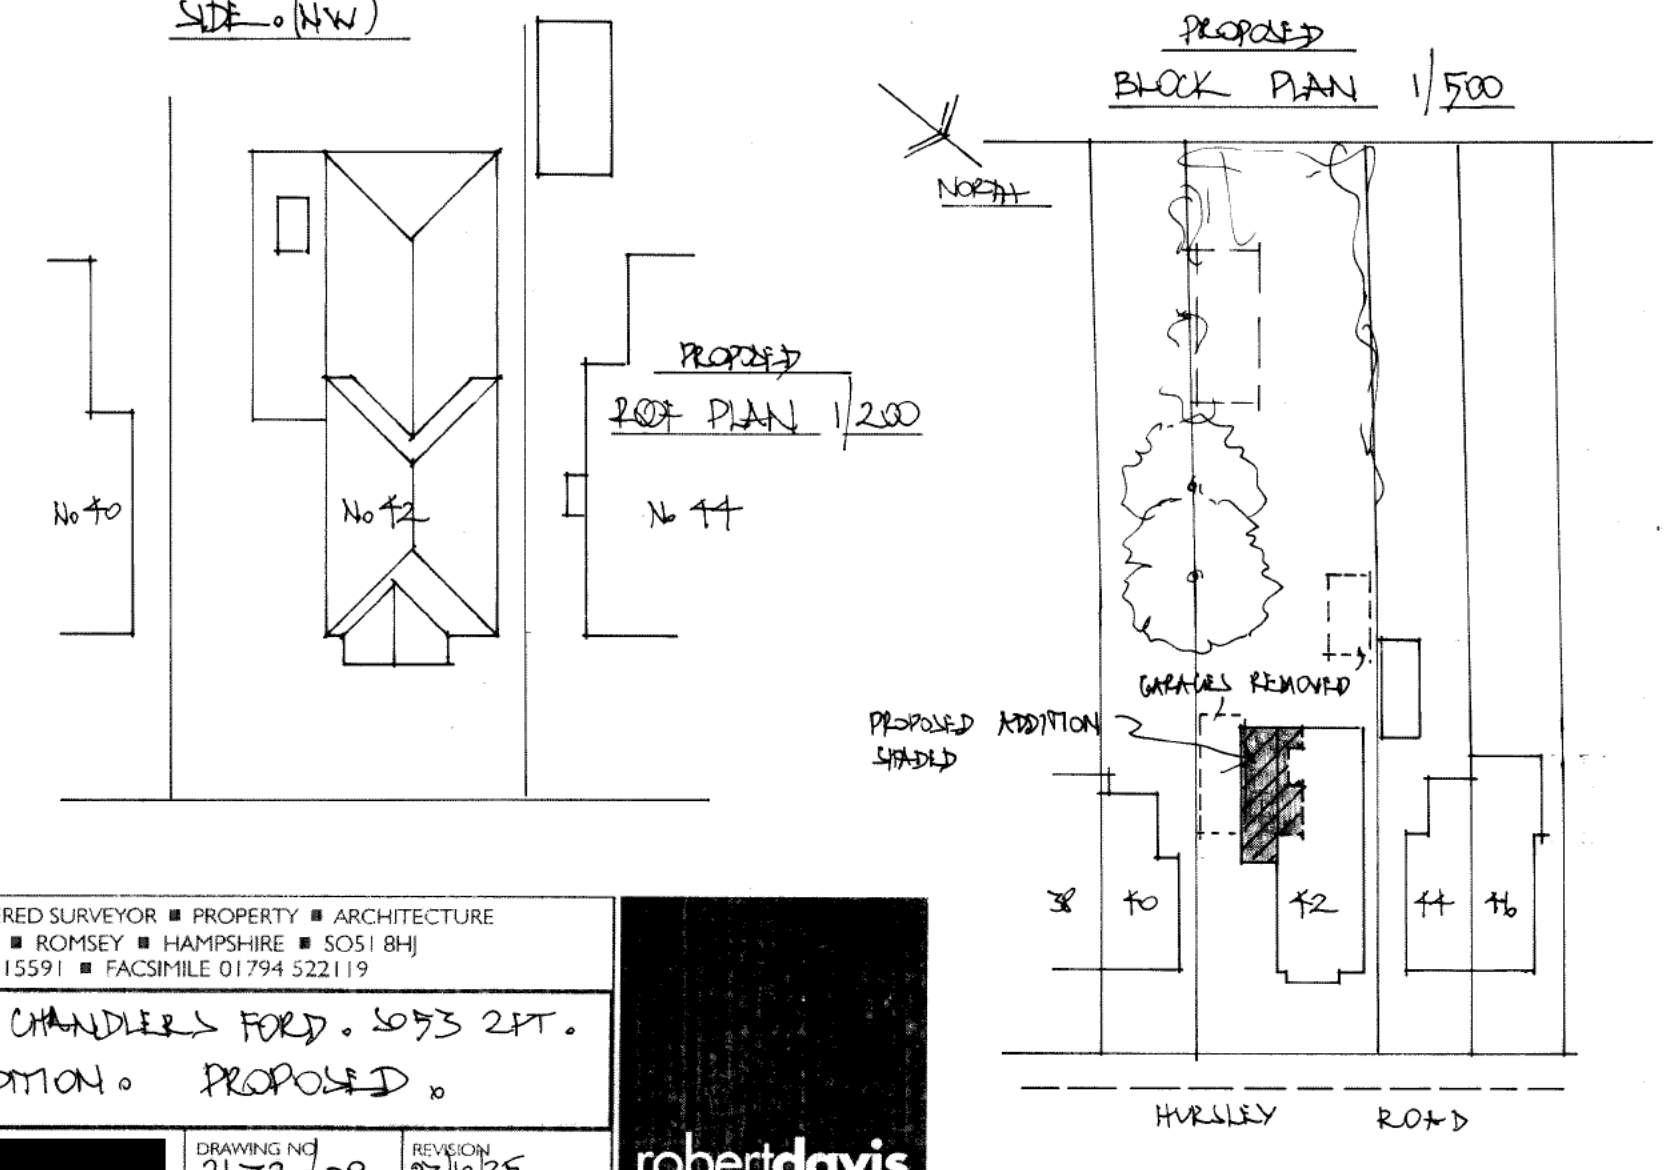
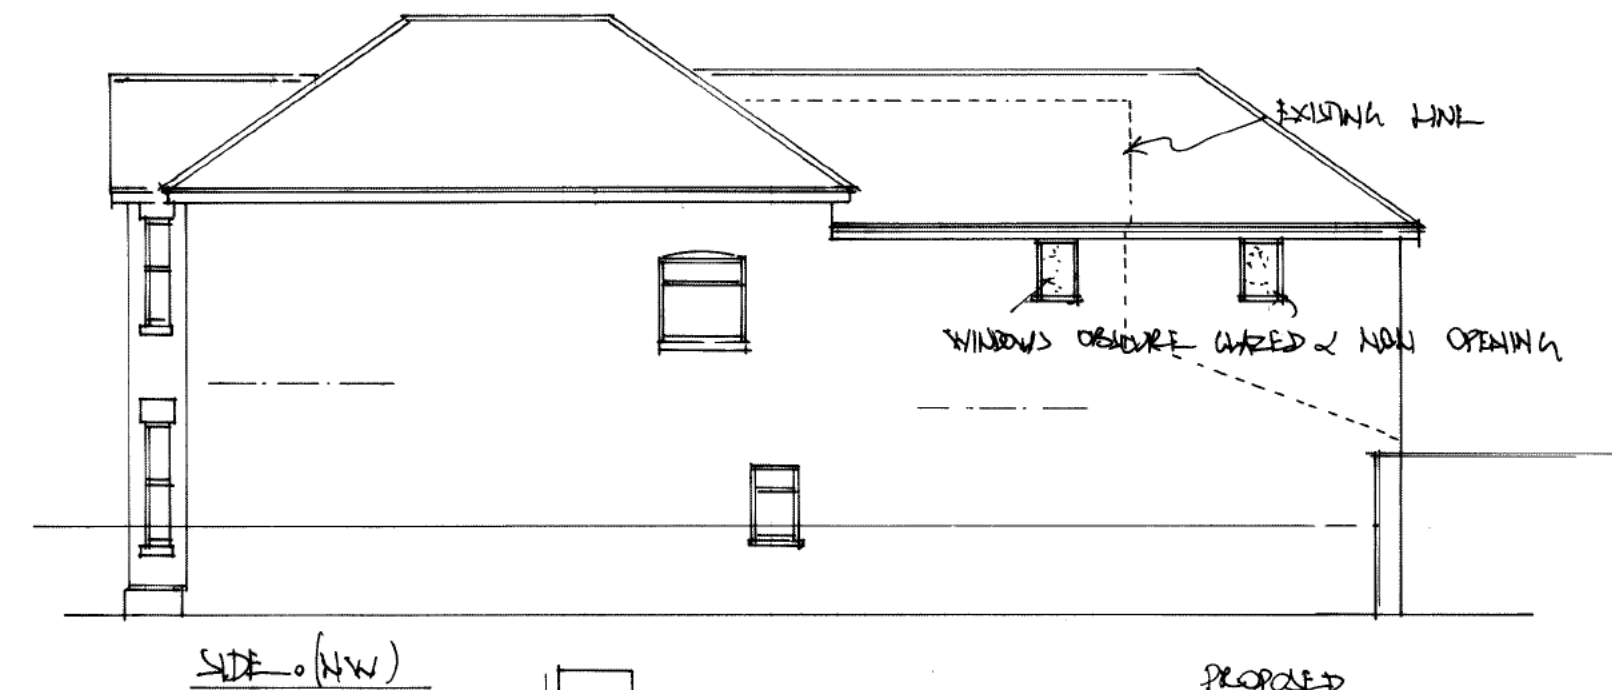


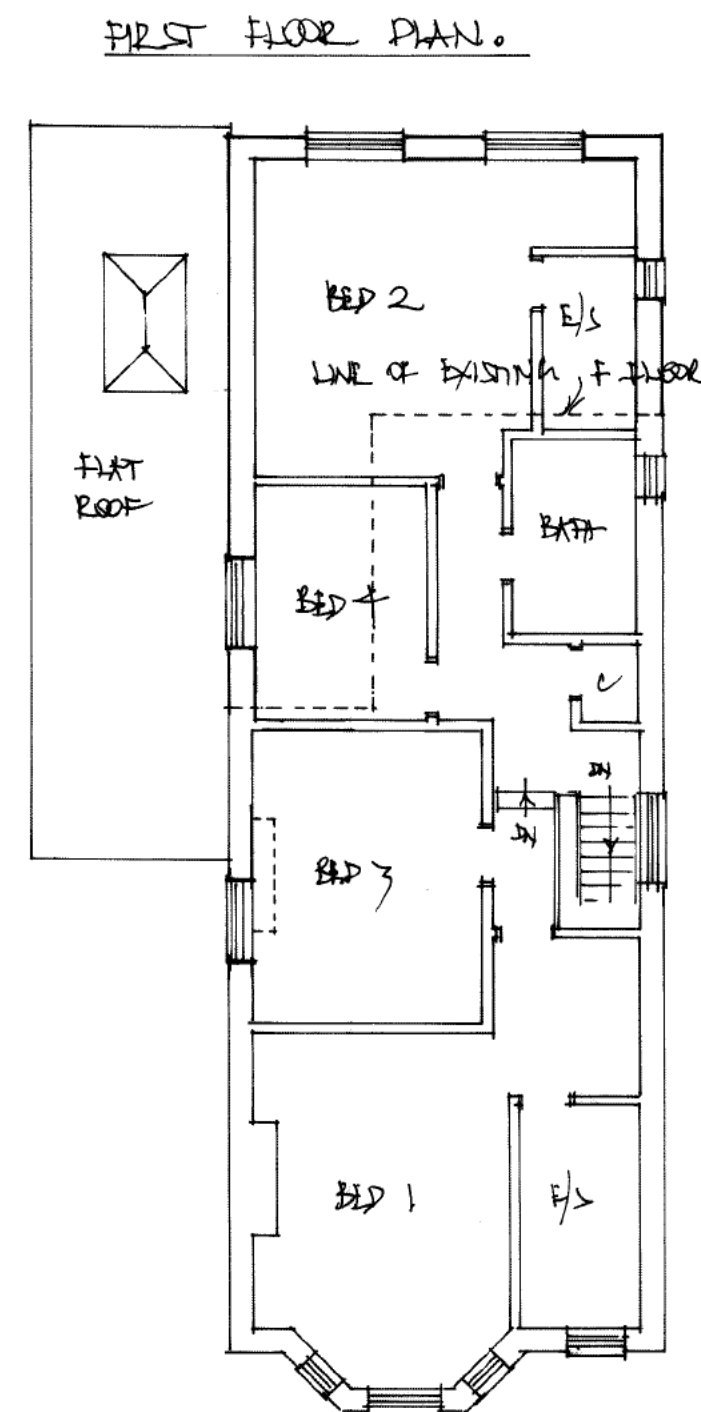

PROPOSED ELEVATIONS 1/100 SCALE

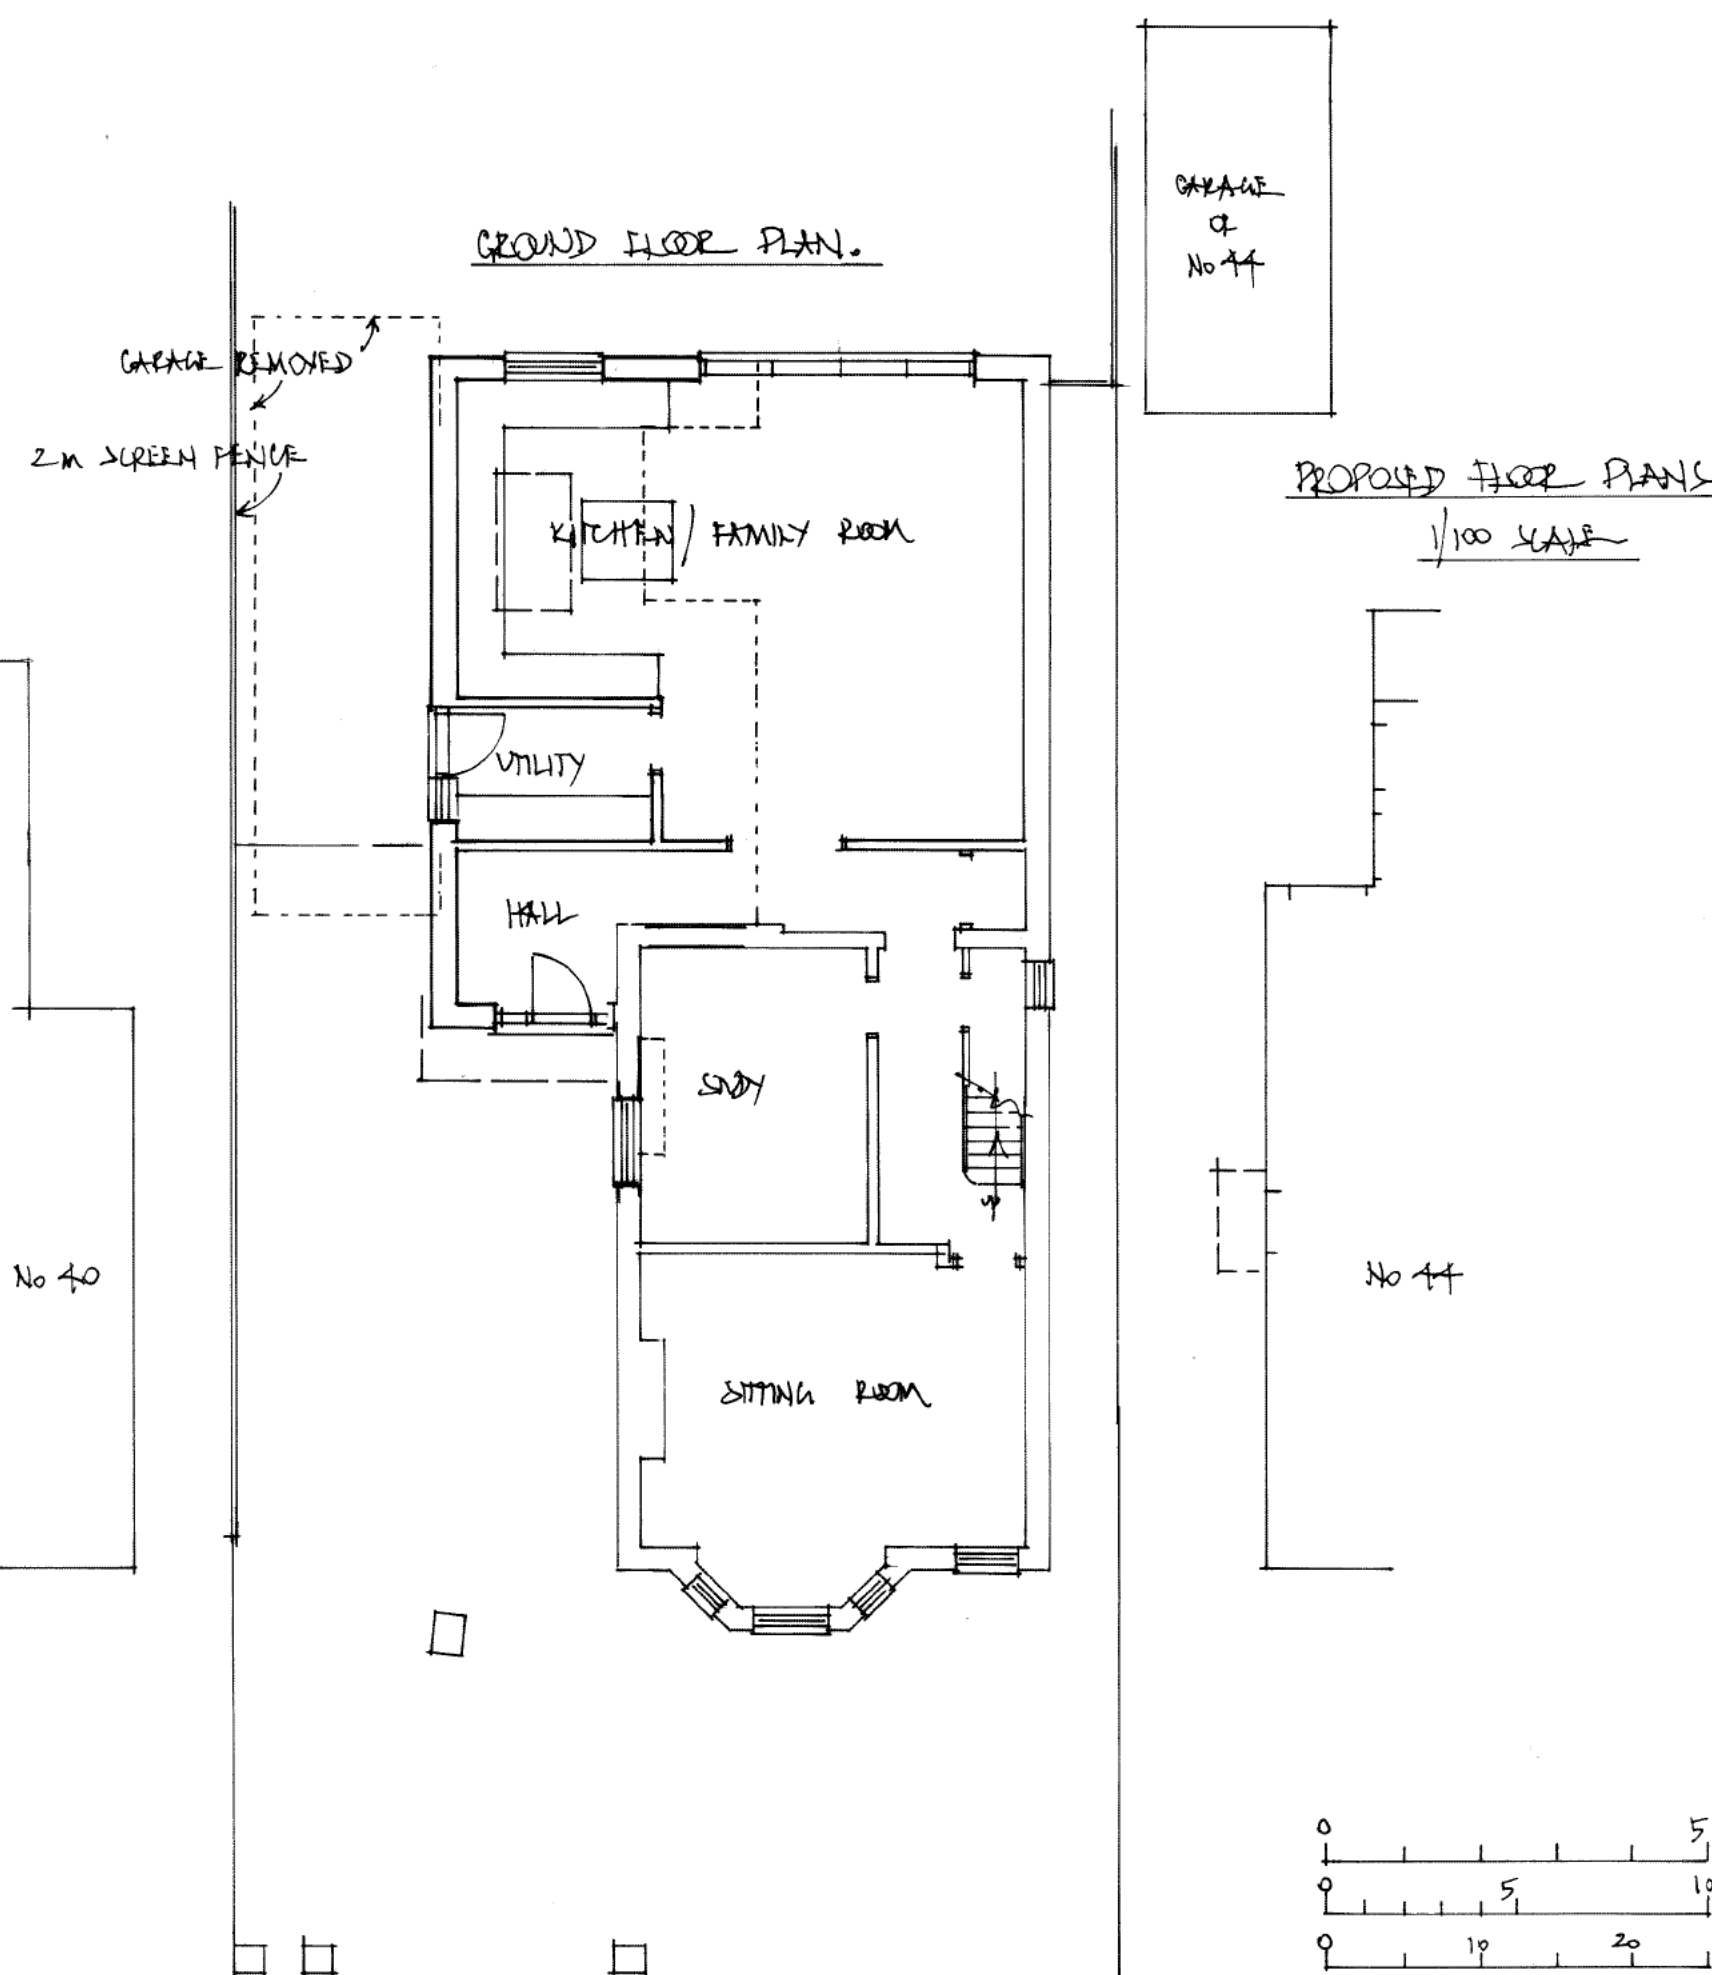

ROBERT H DAVIS FRICS ■ CHARTERED SURVEYOR ■ PROPERTY ■ ARCHITECTURE
 3 MIDDLEBRIDGE STREET ■ ROMSEY ■ HAMPSHIRE ■ SO51 8HJ
 TELEPHONE 01794 515591 ■ FACSIMILE 01794 522119

42 HURSLEY ROAD, CHANDLER'S FORD. SO53 2PT.
 ALTERATIONS AND ADDITION. PROPOSED

SCALE 1/100, 1/200, 1/500 DATE OCTOBER 2025 DRAWING NO 2632/08 REVISION 27/10/25

