



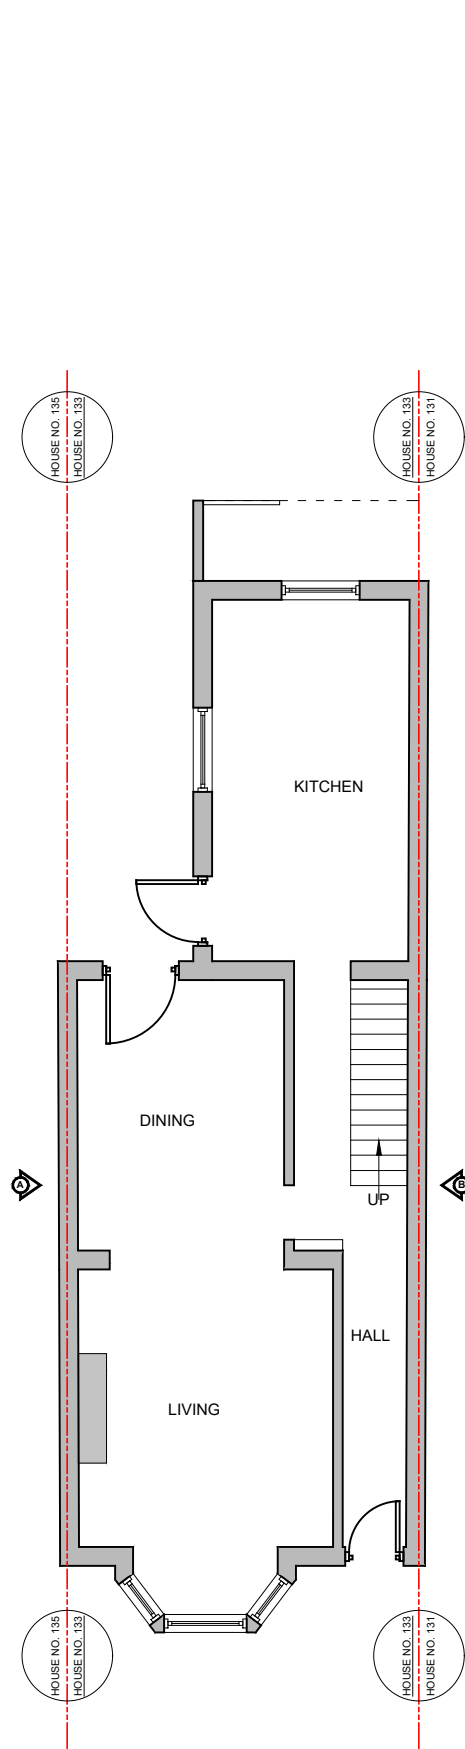

**EXISTING GROUND
FLOOR PLAN**

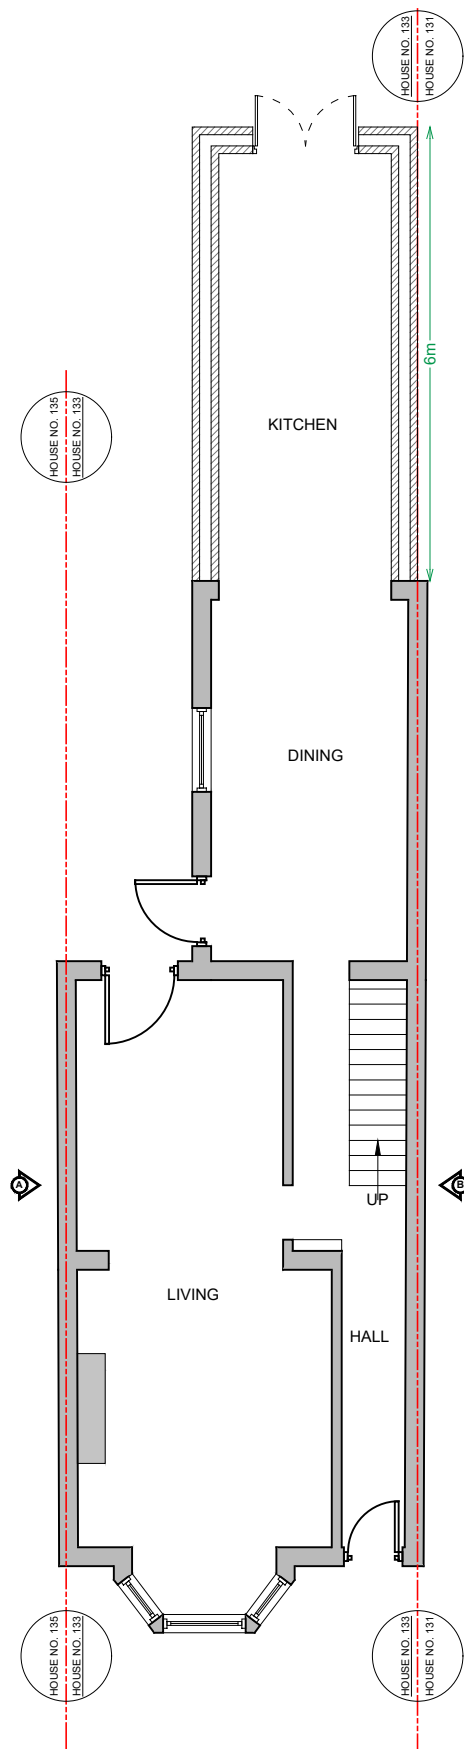

**PROPOSED GROUND
FLOOR PLAN**