


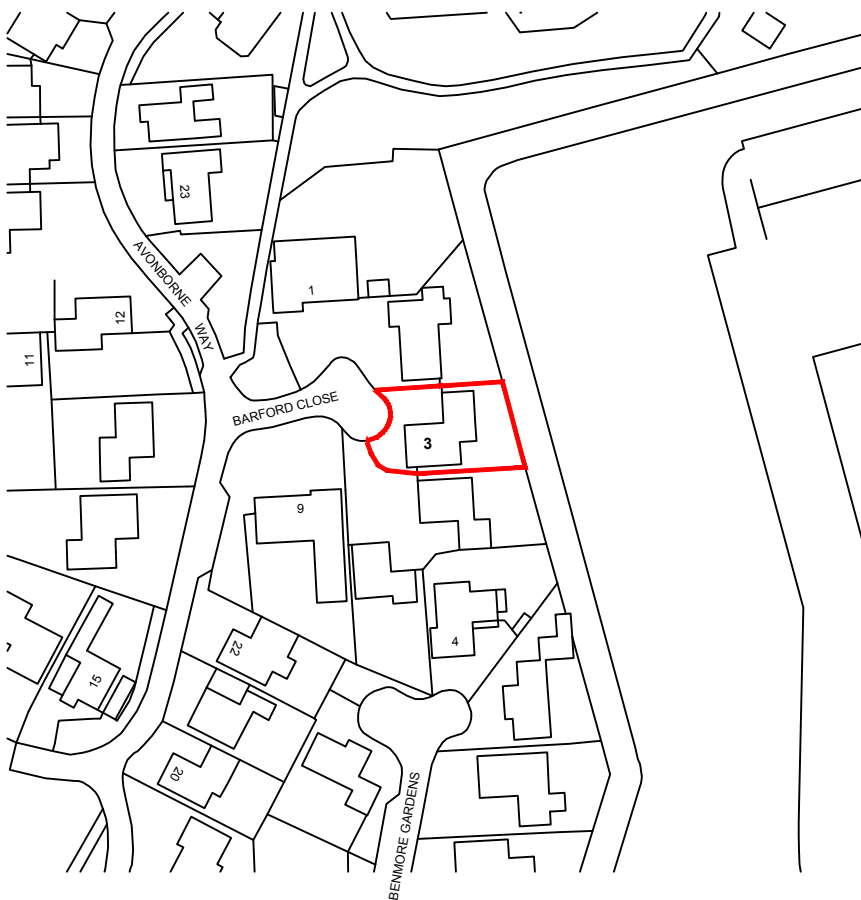


Produced on 09 December 2021 from the Ordnance Survey National Geographic Database and incorporating surveyed revision available at this date.
 This map shows the area bounded by 442575 121622, 442717 121622, 442717 121764, 442575 121764, 442575 121622
 Reproduction in whole or part is prohibited without the prior permission of Ordnance Survey.
 Crown copyright 2021. Supplied by copla ltd trading as UKPlanningMaps.com a licensed Ordnance Survey partner (100054135).
 Data licence expires 09 December 2022. Unique plan reference: v2c/726735/982947

1 Location Plan

Scale: 1:1250 @ A4

© Light House Studio

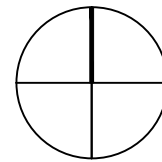

A4

DO NOT SCALE
USE FIGURED
DIMENSIONS
ONLY

Notes:

- All dimensions to be checked on site.
- All drawings to be in conjunction with all relevant Architects and Engineer's drawings and specifications.
- Any discrepancies between consultants drawings, schedules or specifications to be reported to the Contract Administrator or Architect before any work commences.
- The Contractor's attention is drawn to the Health & Safety matters identified in the Health & Safety plan as being potentially hazardous.
- These items should not be considered as a full and final list
- The Work Package Contractor's normal Health & Safety obligations still apply when undertaking constructional operations both on and off site.
- Light House Studio takes no responsibility for the local of legal boundaries indicated on this drawing and advises a separate drawing to be completed by a specialist surveyor in order to establish exact boundaries.
- DWG files provided for information only. Refer to PDF record.
- The copyright of this drawing is held by Light House Studio. Not to be used for any purposes without consent.
- Light House Studio takes no responsibility with scaling issues when printing form pdf/printing/scanning of this drawing
- No persons are permitted to build / construct from these drawings



Light House Studio

Light House Studio

The IncuHive Space
Hursley Park Campus
Hursley Park Road
Winchester
Hampshire
SO21 2JN

rachael@light-house-studio.com

Key

——— Site Boundary

-- --/---/--- -----

Rev	Date	Revision Details
-----	------	------------------

Project

3 Barford Close

Drawing Title

Location Plan

Drawing Number

21015_001

Status

Planning

Scale

0m 10 20 30 40 50
1:1250

Revision

--

Date of Origin

October 2025