





Existing Plans and Elevations 1:100

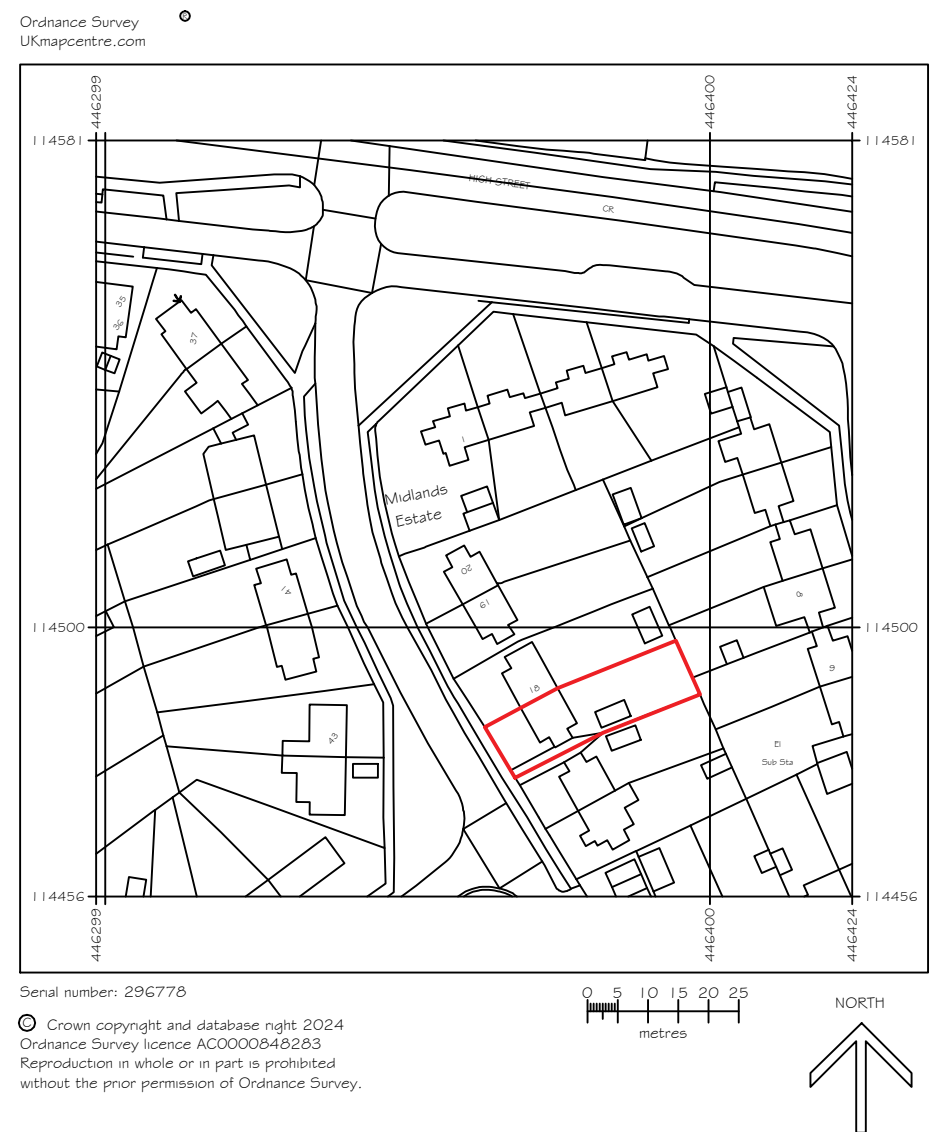

Proposed Plans and Elevations 1:100

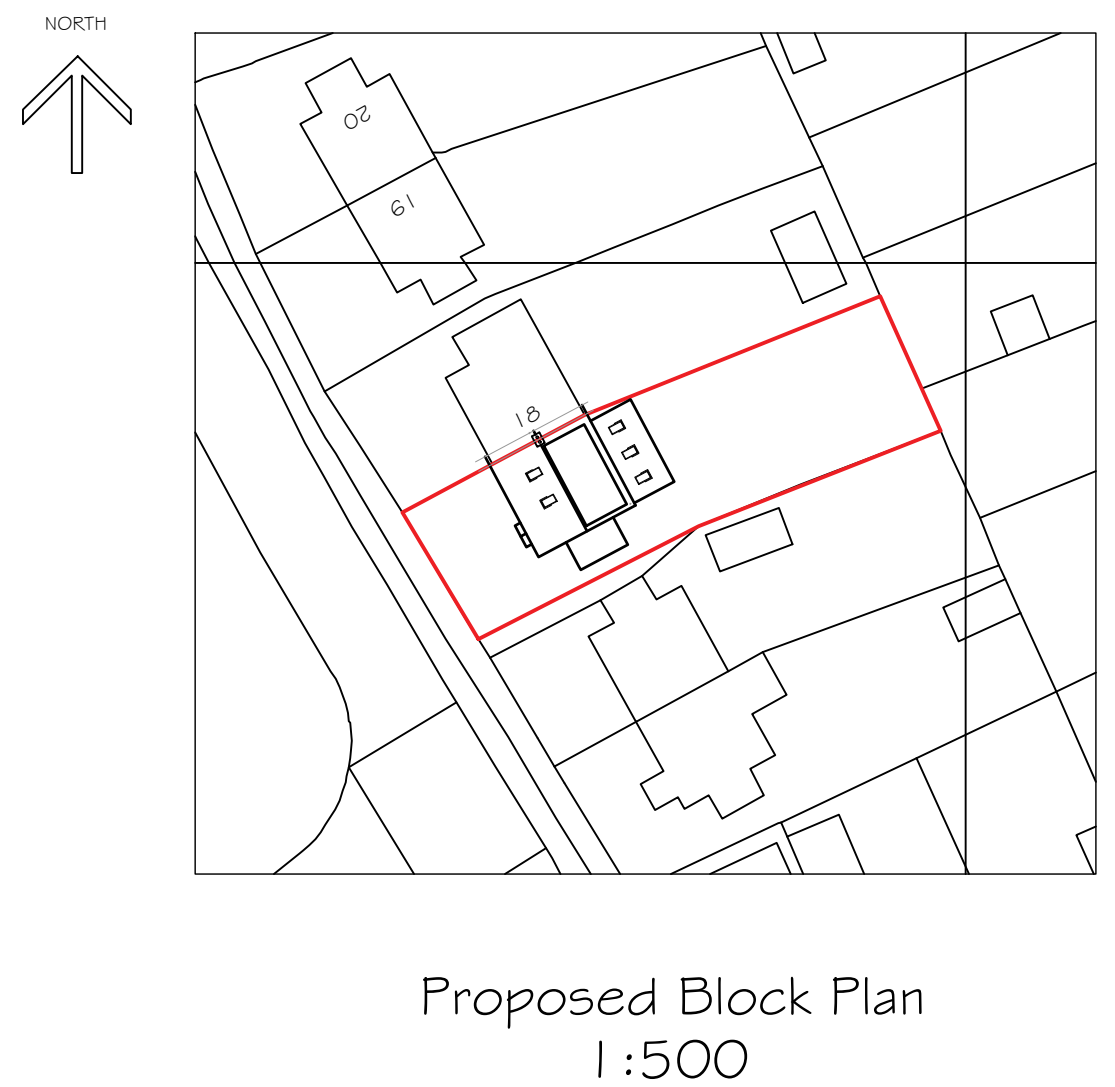

Drawing Notes:

The copyright of this drawing belongs solely with BPS Design Consultants Ltd, it should not be copied or reproduced without their written consent.

Written dimensions to take precedent over scaling the drawing however all dimensions to be checked and verified on site prior to commencing works. The Contractor shall take all responsibility for setting out. Any discrepancies should be clarified prior to proceeding with work.

Issued for
Planning Approval

BPS Design Consultants Ltd Architectural Services and Structural Engineers			
Seafields, Dodwell lane, Bursledon, Southampton, SO31 1DU			
Tel: 023 8040 4017			
robert@bpsdesign.co.uk Mobile: 07915 604 293		colin@bpsdesign.co.uk Mobile: 07886 855 897	
www.bpsdesign.co.uk			
Project: 17 Midlands Estate West End Eastleigh			
Client: Mr Lewis Bowers			
Dwg Title: Existing/Proposed Plans and Elevations			
Dwg No: PL/O1		Revision: -	
Date: Nov 2025	By: rjn	Scale: As Shown	
The Copyright of this drawing belongs solely to BPS Design Consultants Ltd. It should not be copied or reproduced without consent from BPS Design Consultants Ltd. Original drawing at A1 size.			