


© **STINGENT COPYRIGHT:**
This drawing has been produced for:
Mr Mehdi Safar-Manesh
and prepared for submission as part of any statutory Applications. It is not intended for use by any other person or for any other building project or purpose without prior permission from Toldfield Architects Ltd.

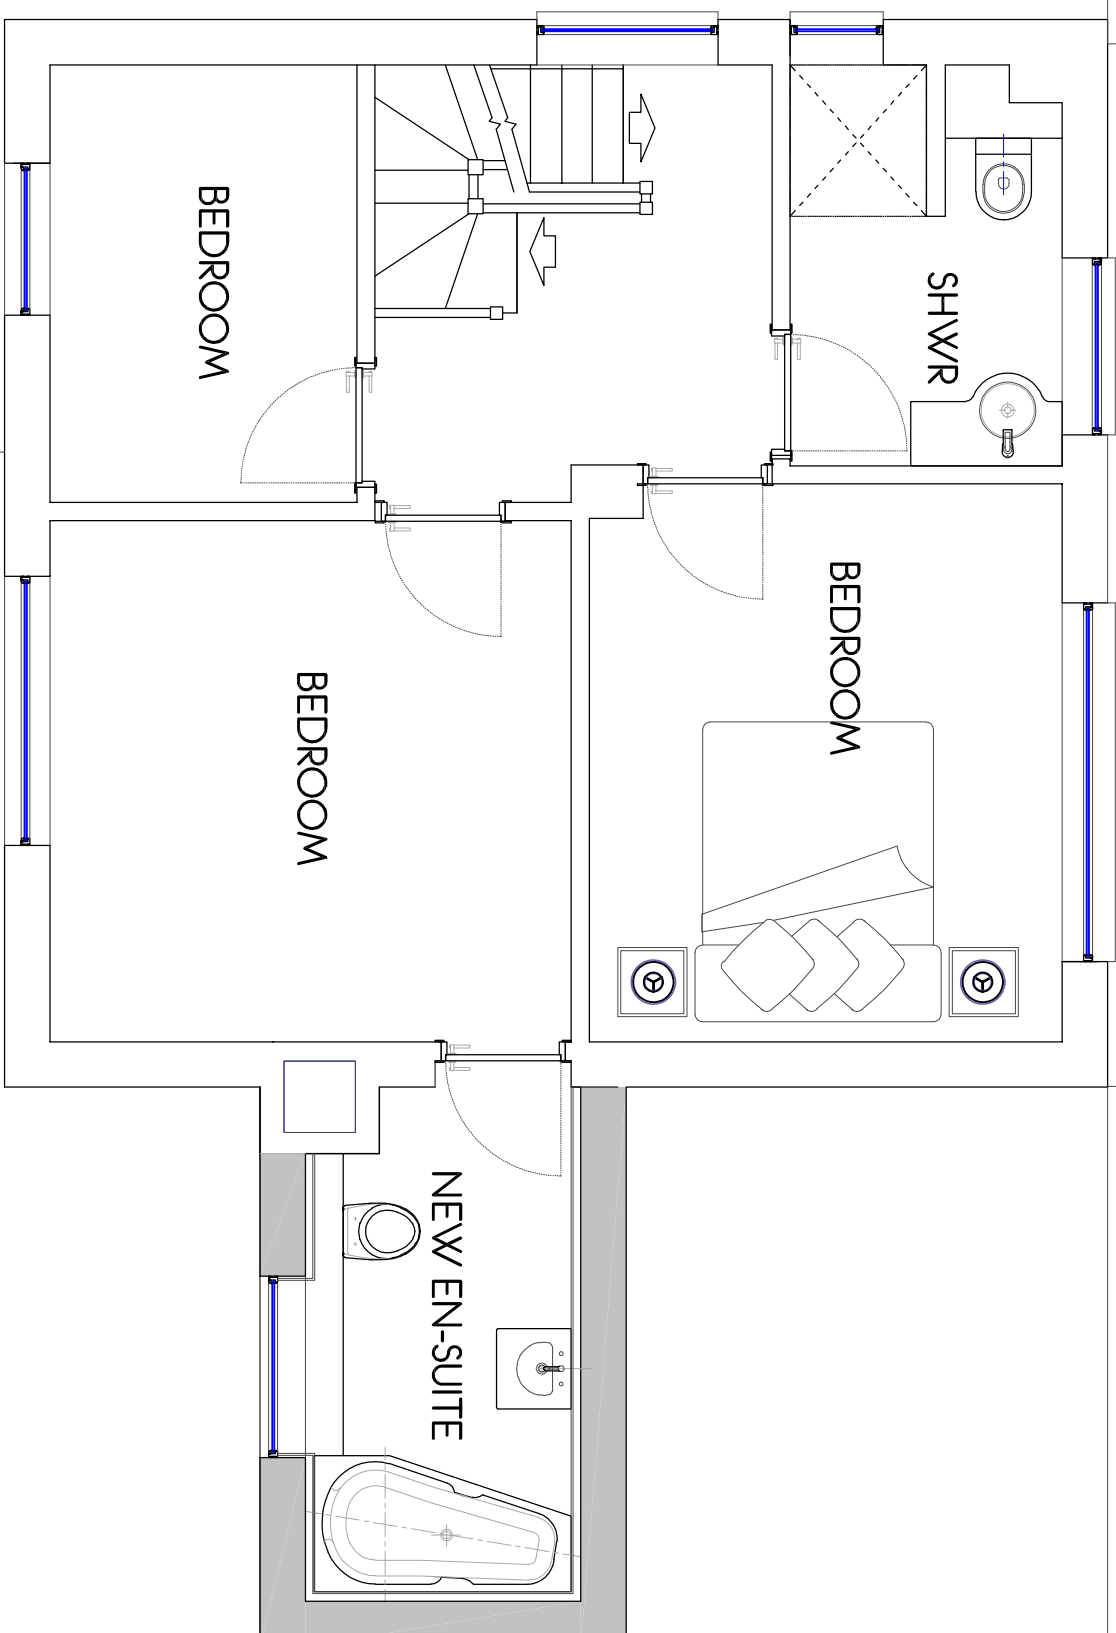

PROPOSED FIRST FLOOR PLAN

0
5
10
meter



Toldfield Architect Ltd
5 Freemanite Business Centre
152 Millbrook Road East
Southampton
SO15 1JR
Tel: 023 80 236165

Emails:
info@toldfieldarchitects.co.uk
aol@toldfieldarchitects.co.uk
kourosh@toldfieldarchitects.co.uk
Web: www.toldfieldarchitects.co.uk

Emails:

Project
Proposed additional Entrance door and a first floor side extension @ 8 Clarendon close, Chandler's Ford

Client:

Mr Mehdi Safar-Manesh

Drawing Title:

Proposed First-Floor Plan

Project Ref:	Origin:	Zone:	Level:	Type:	Role:	Number:	Revel:
--------------	---------	-------	--------	-------	-------	---------	--------

251001 TA - Z01 - L01 - P - A - P08 -

Status

Final design

TA Code:

Project Stage:

Sheet @ A3:

Date:

251001

Planning

1:50

Oct 2025

Rev:

Comments:

1

Ch: