



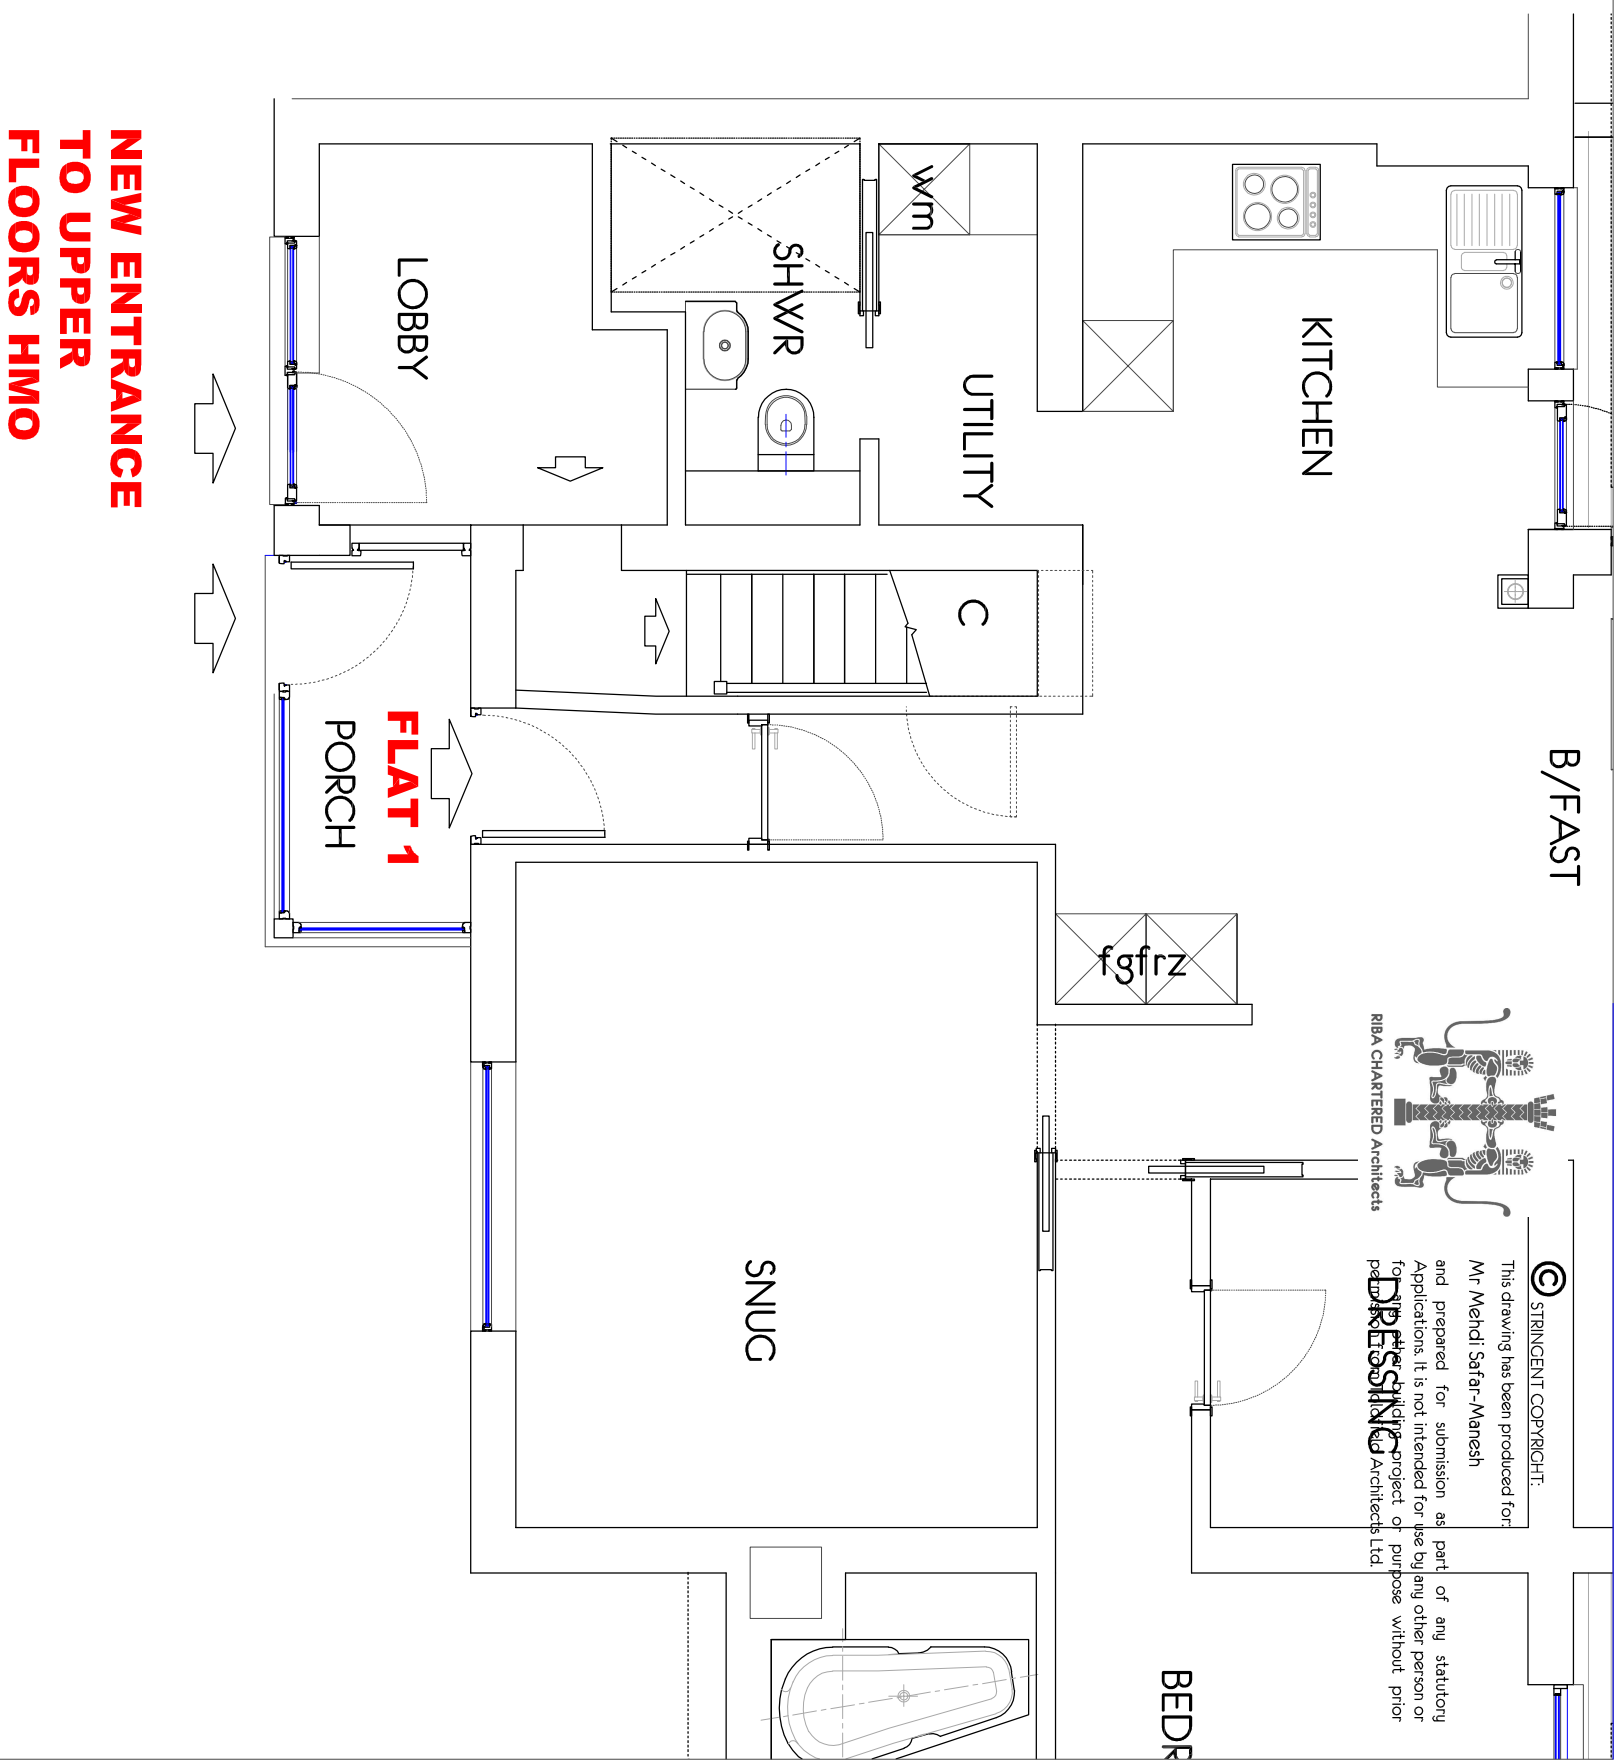

PROPOSED GROUND FLOOR PLAN 1:100 PROPOSED NEW ENTRANCE 1:50

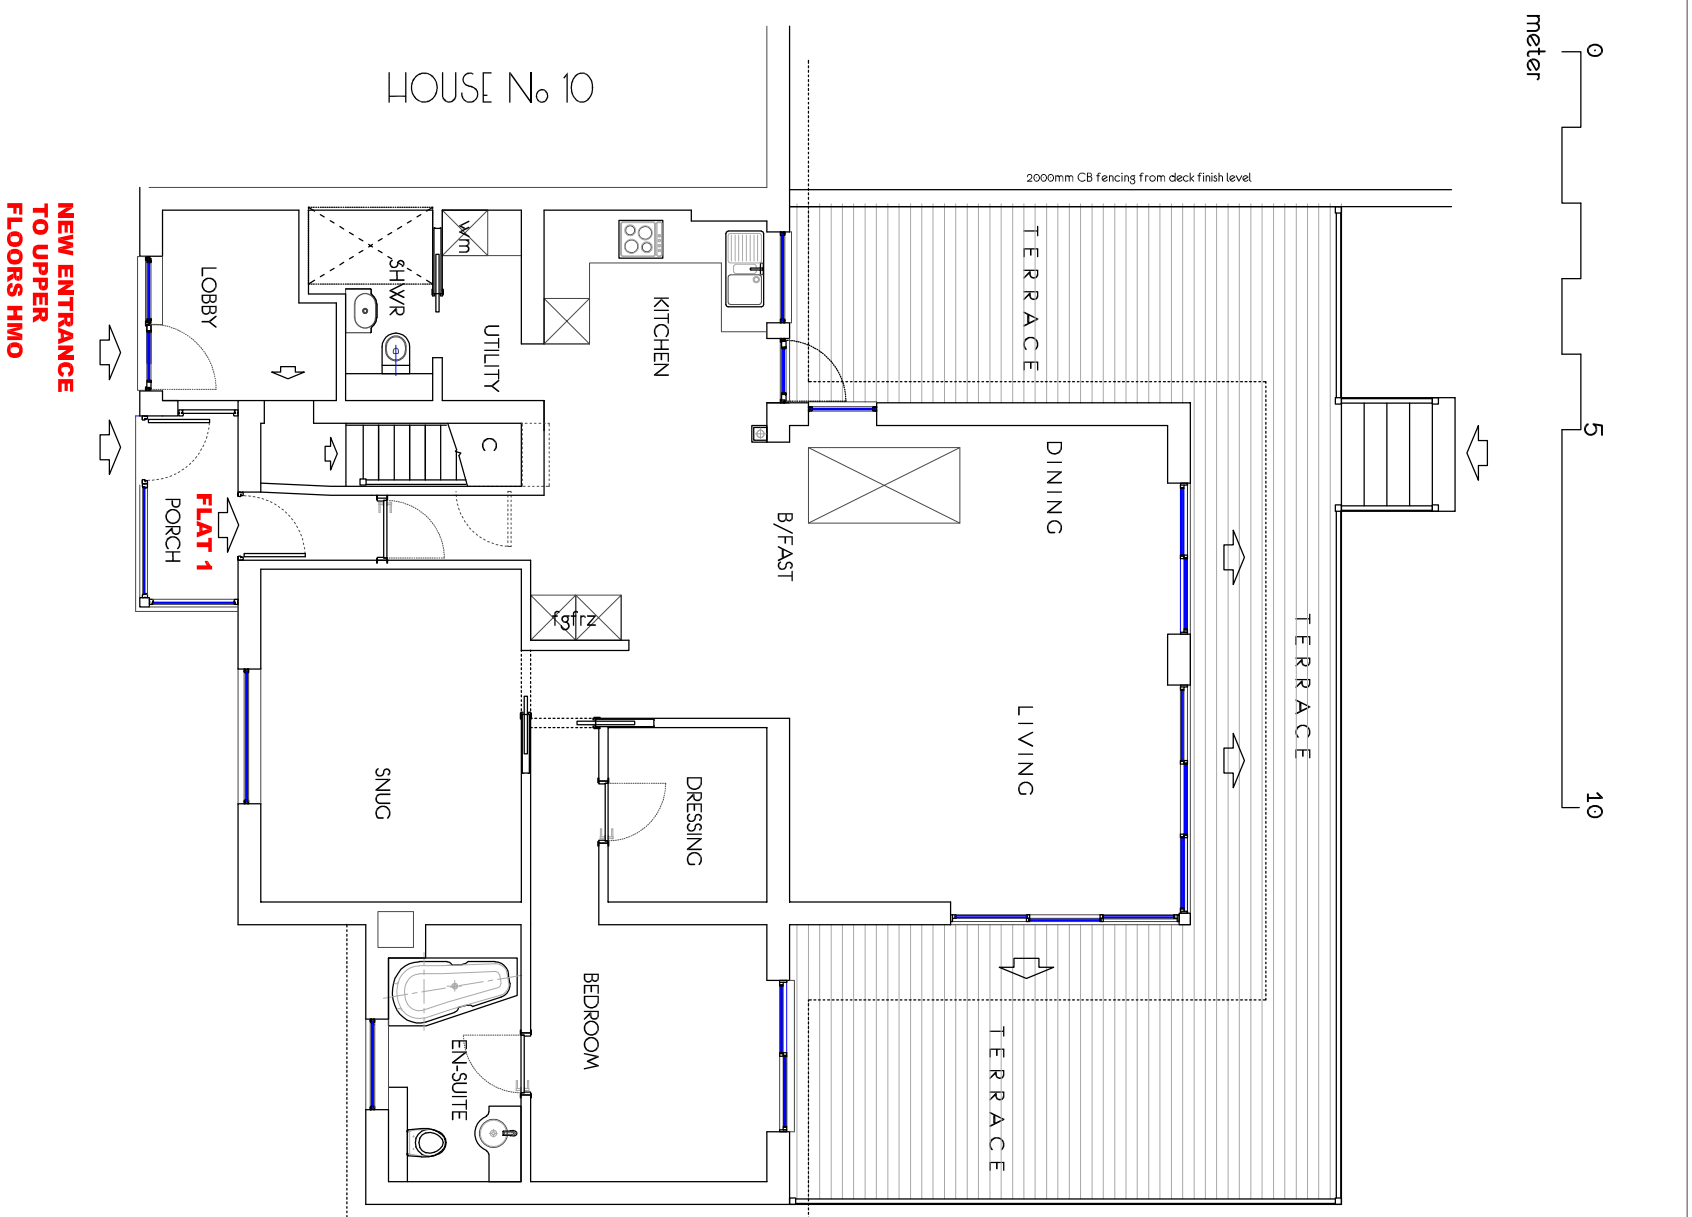

Toldfield Architects Ltd
5 Freemantle Business Centre
152 Millbrook Road East
Southampton
SO15 1JF
Tel: 023 80 236165

Emails:
info@toldfieldarchitects.co.uk
ad@toldfieldarchitects.co.uk
kourous@toldfieldarchitects.co.uk
Web: www.toldfieldarchitects.co.uk

Emails:

Project: Proposed additional Entrance door and a first floor side extension @ 8 Clanfield close, Chandlers Ford

Client:

Project Ref:	Origin:	Zone:	Level:	Type:	Rate:	Number:	Rev:
2510001	TA	- Z01	- L01	- P	- A	- P07	-
Status:							

Mr Mehdi Safar-Manesh

Final design

Drawing Title:

Proposed Ground Floor Plan

TA Code: Project Stage: Sheet @ A3

Proposed Ground Floor Plan

251001 Planning

AS


Oct 2025

Rev:

Comments:

Kourash	
Dr:	Ch:

B/FAST

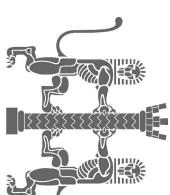

RIBA CHARTERED Architects

© STRINGENT COPYRIGHT.

This drawing has been produced for

Mr Mehdi Safar-Manesh

and prepared for submission as part of any statutory Applications, it is not intended for use by any other person or for any other building project or purpose without prior permission of the Architects Ltd.