


© STRINGENT COPYRIGHT:
This drawing has been produced for:
Mr Mehdi Safar-Manesh
and prepared for submission as part of any statutory Applications. It is not intended for use by any other person or for any other building project or purpose without prior permission from Toldfield Architects Ltd.

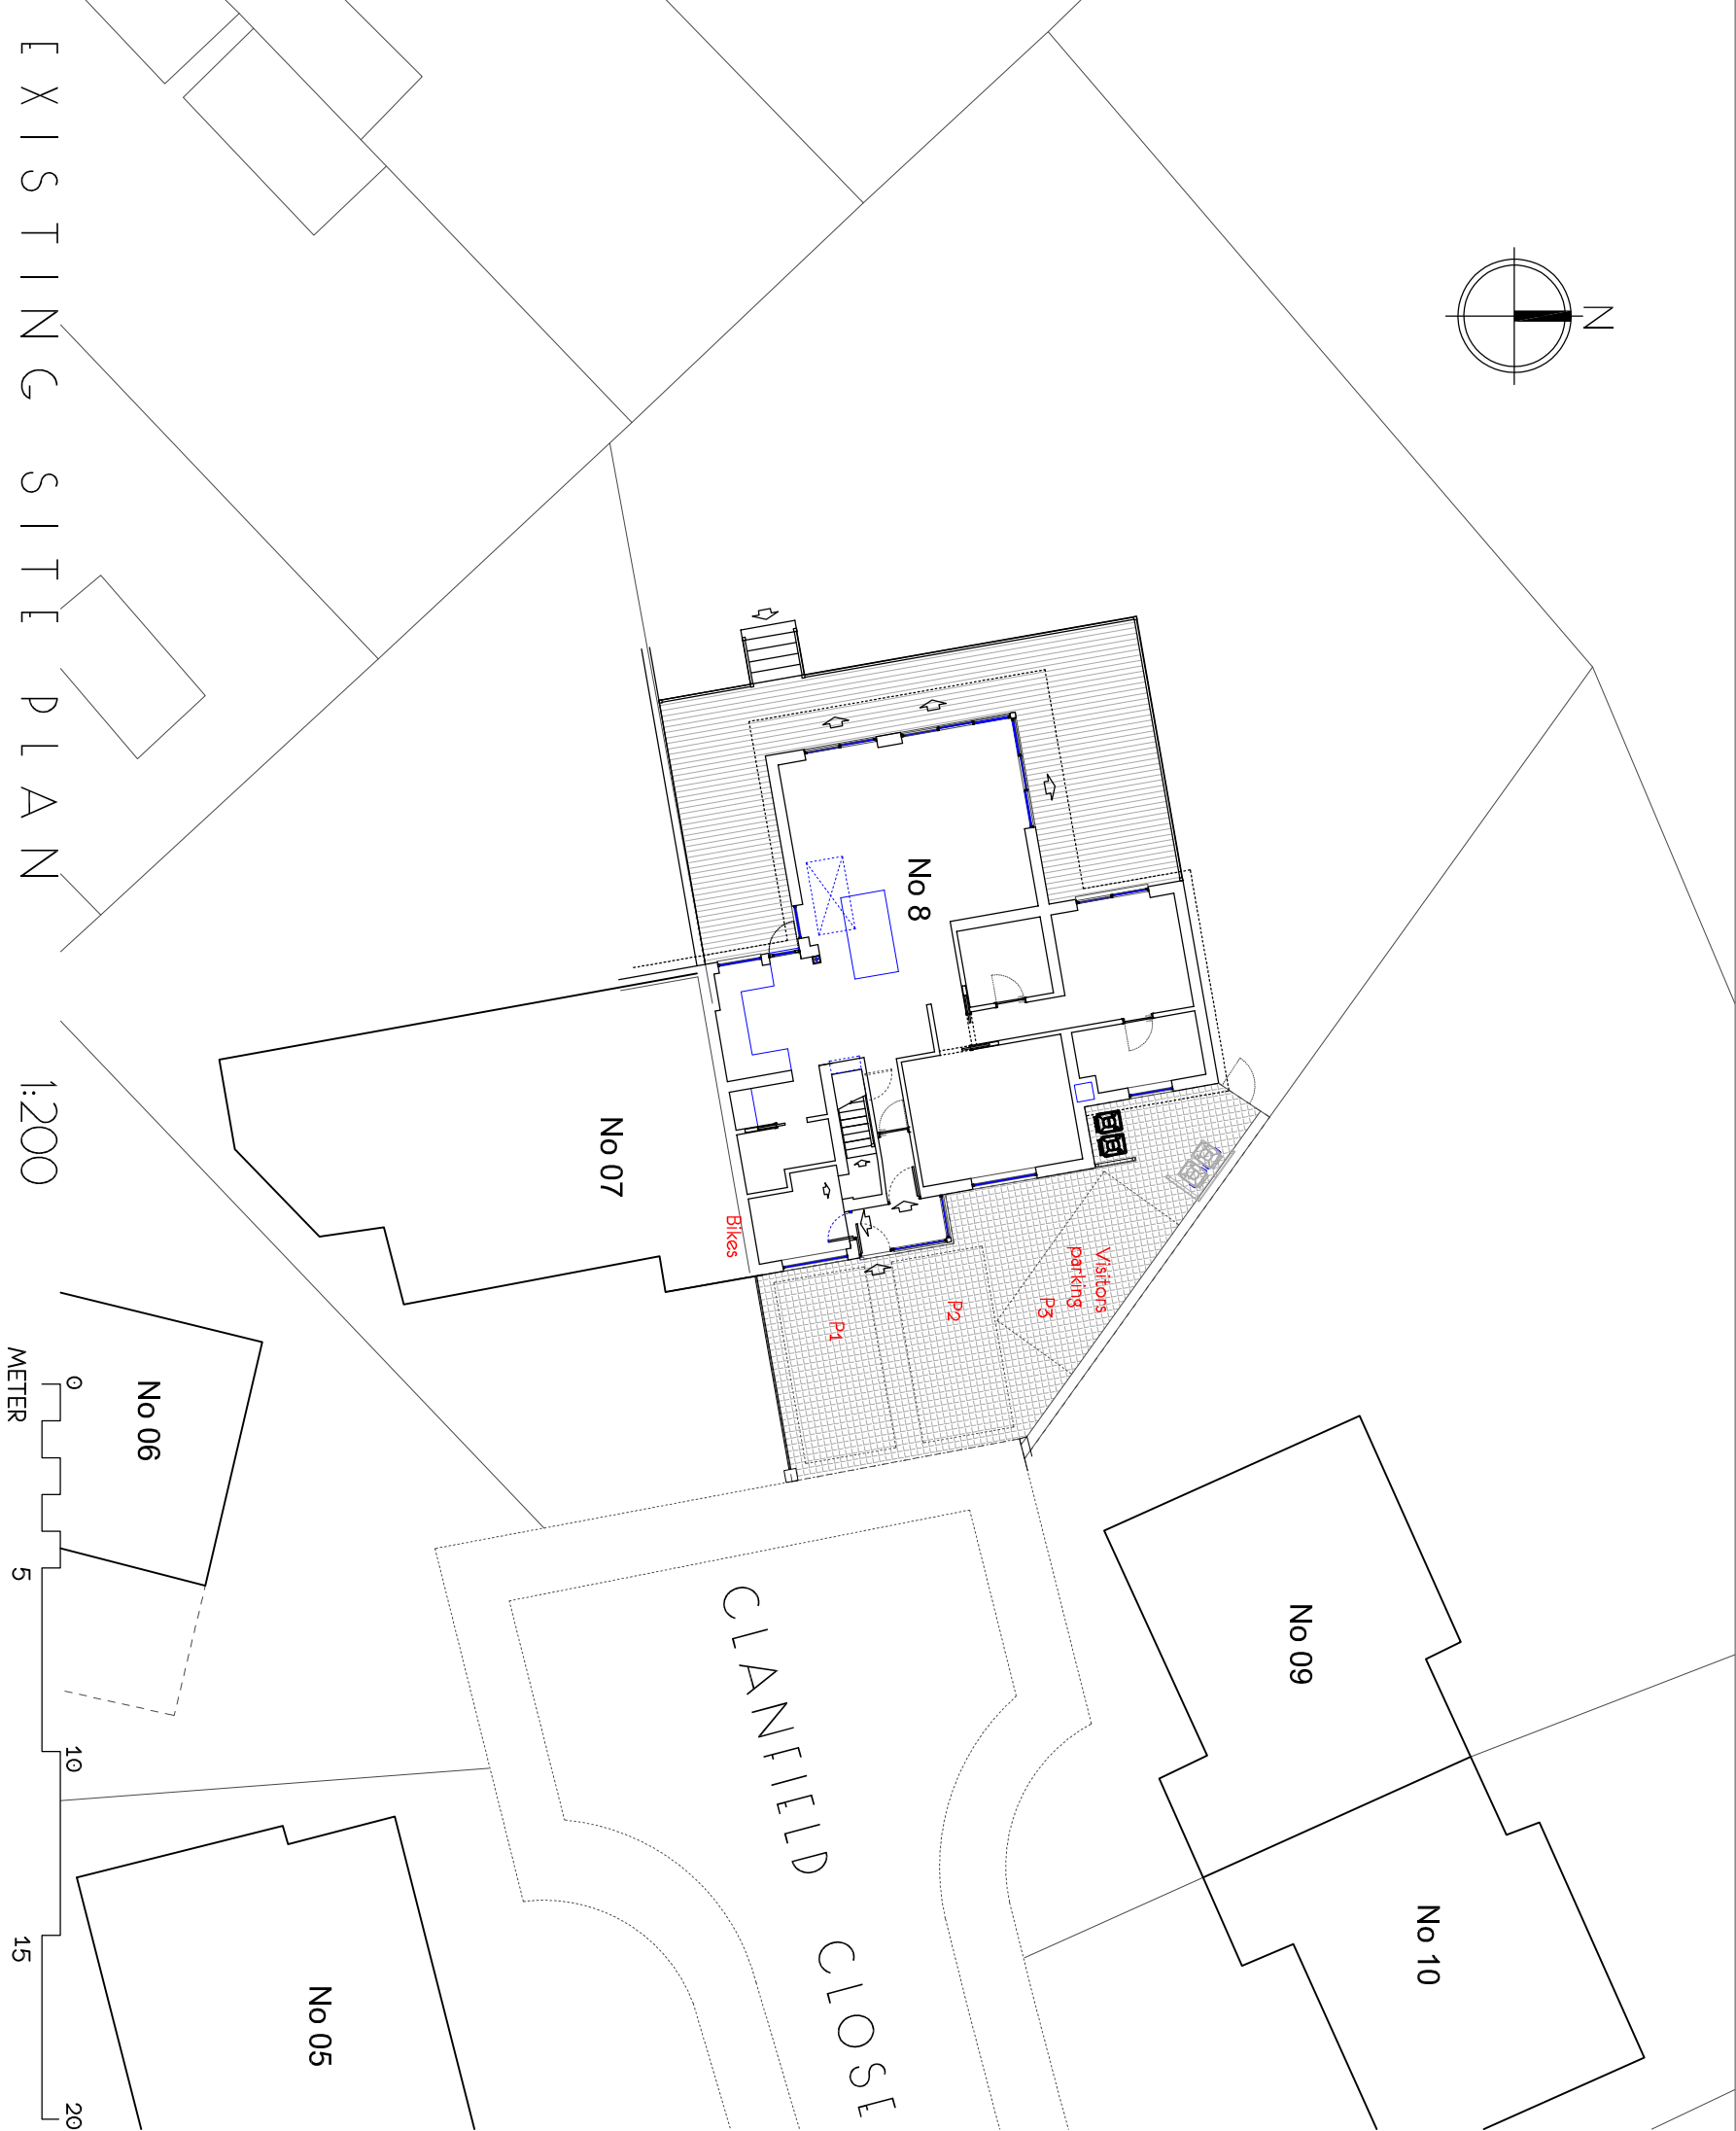

Toldfield Architect Ltd
5 Freemantle Business Centre
152 Millbrook Road East
Southampton
SO15 1JR
Tel: 023 80 236165

Emails:
info@toldfieldarchitects.co.uk
od@toldfieldarchitects.co.uk
kourosh@toldfieldarchitects.co.uk
Web: www.toldfieldarchitects.co.uk

Project Proposed additional Entrance door and a first floor side extension @ 8 Clanfield close, Chandlers Ford	Project Ref:	Origin:	Zone:	Level:	Type:	Role:	Number:	Rev:			
	251001	TA	- Z01	- L01	- P	- A	- P02	-			
	Status:										
Client: Mr Mehdi Safar-Manesh	Final design										
Drawing Title: Existing Site Plan	TA Code:	Project Stage:	Sheet @ A3:		Date:						
	251001 Planning		1:200		Oct 2025						
	Rev:									Comments:	
									Kourash		
									Dr:	Ch:	