



© STRINCENT COPYRIGHT:
This drawing has been produced for:
Mr Mehdi Safar-Manesh
and prepared for submission as part of any statutory
Applications. It is not intended for use by any other person or
for any other building project or purpose without prior
permission from Toldfield Architects Ltd.

12

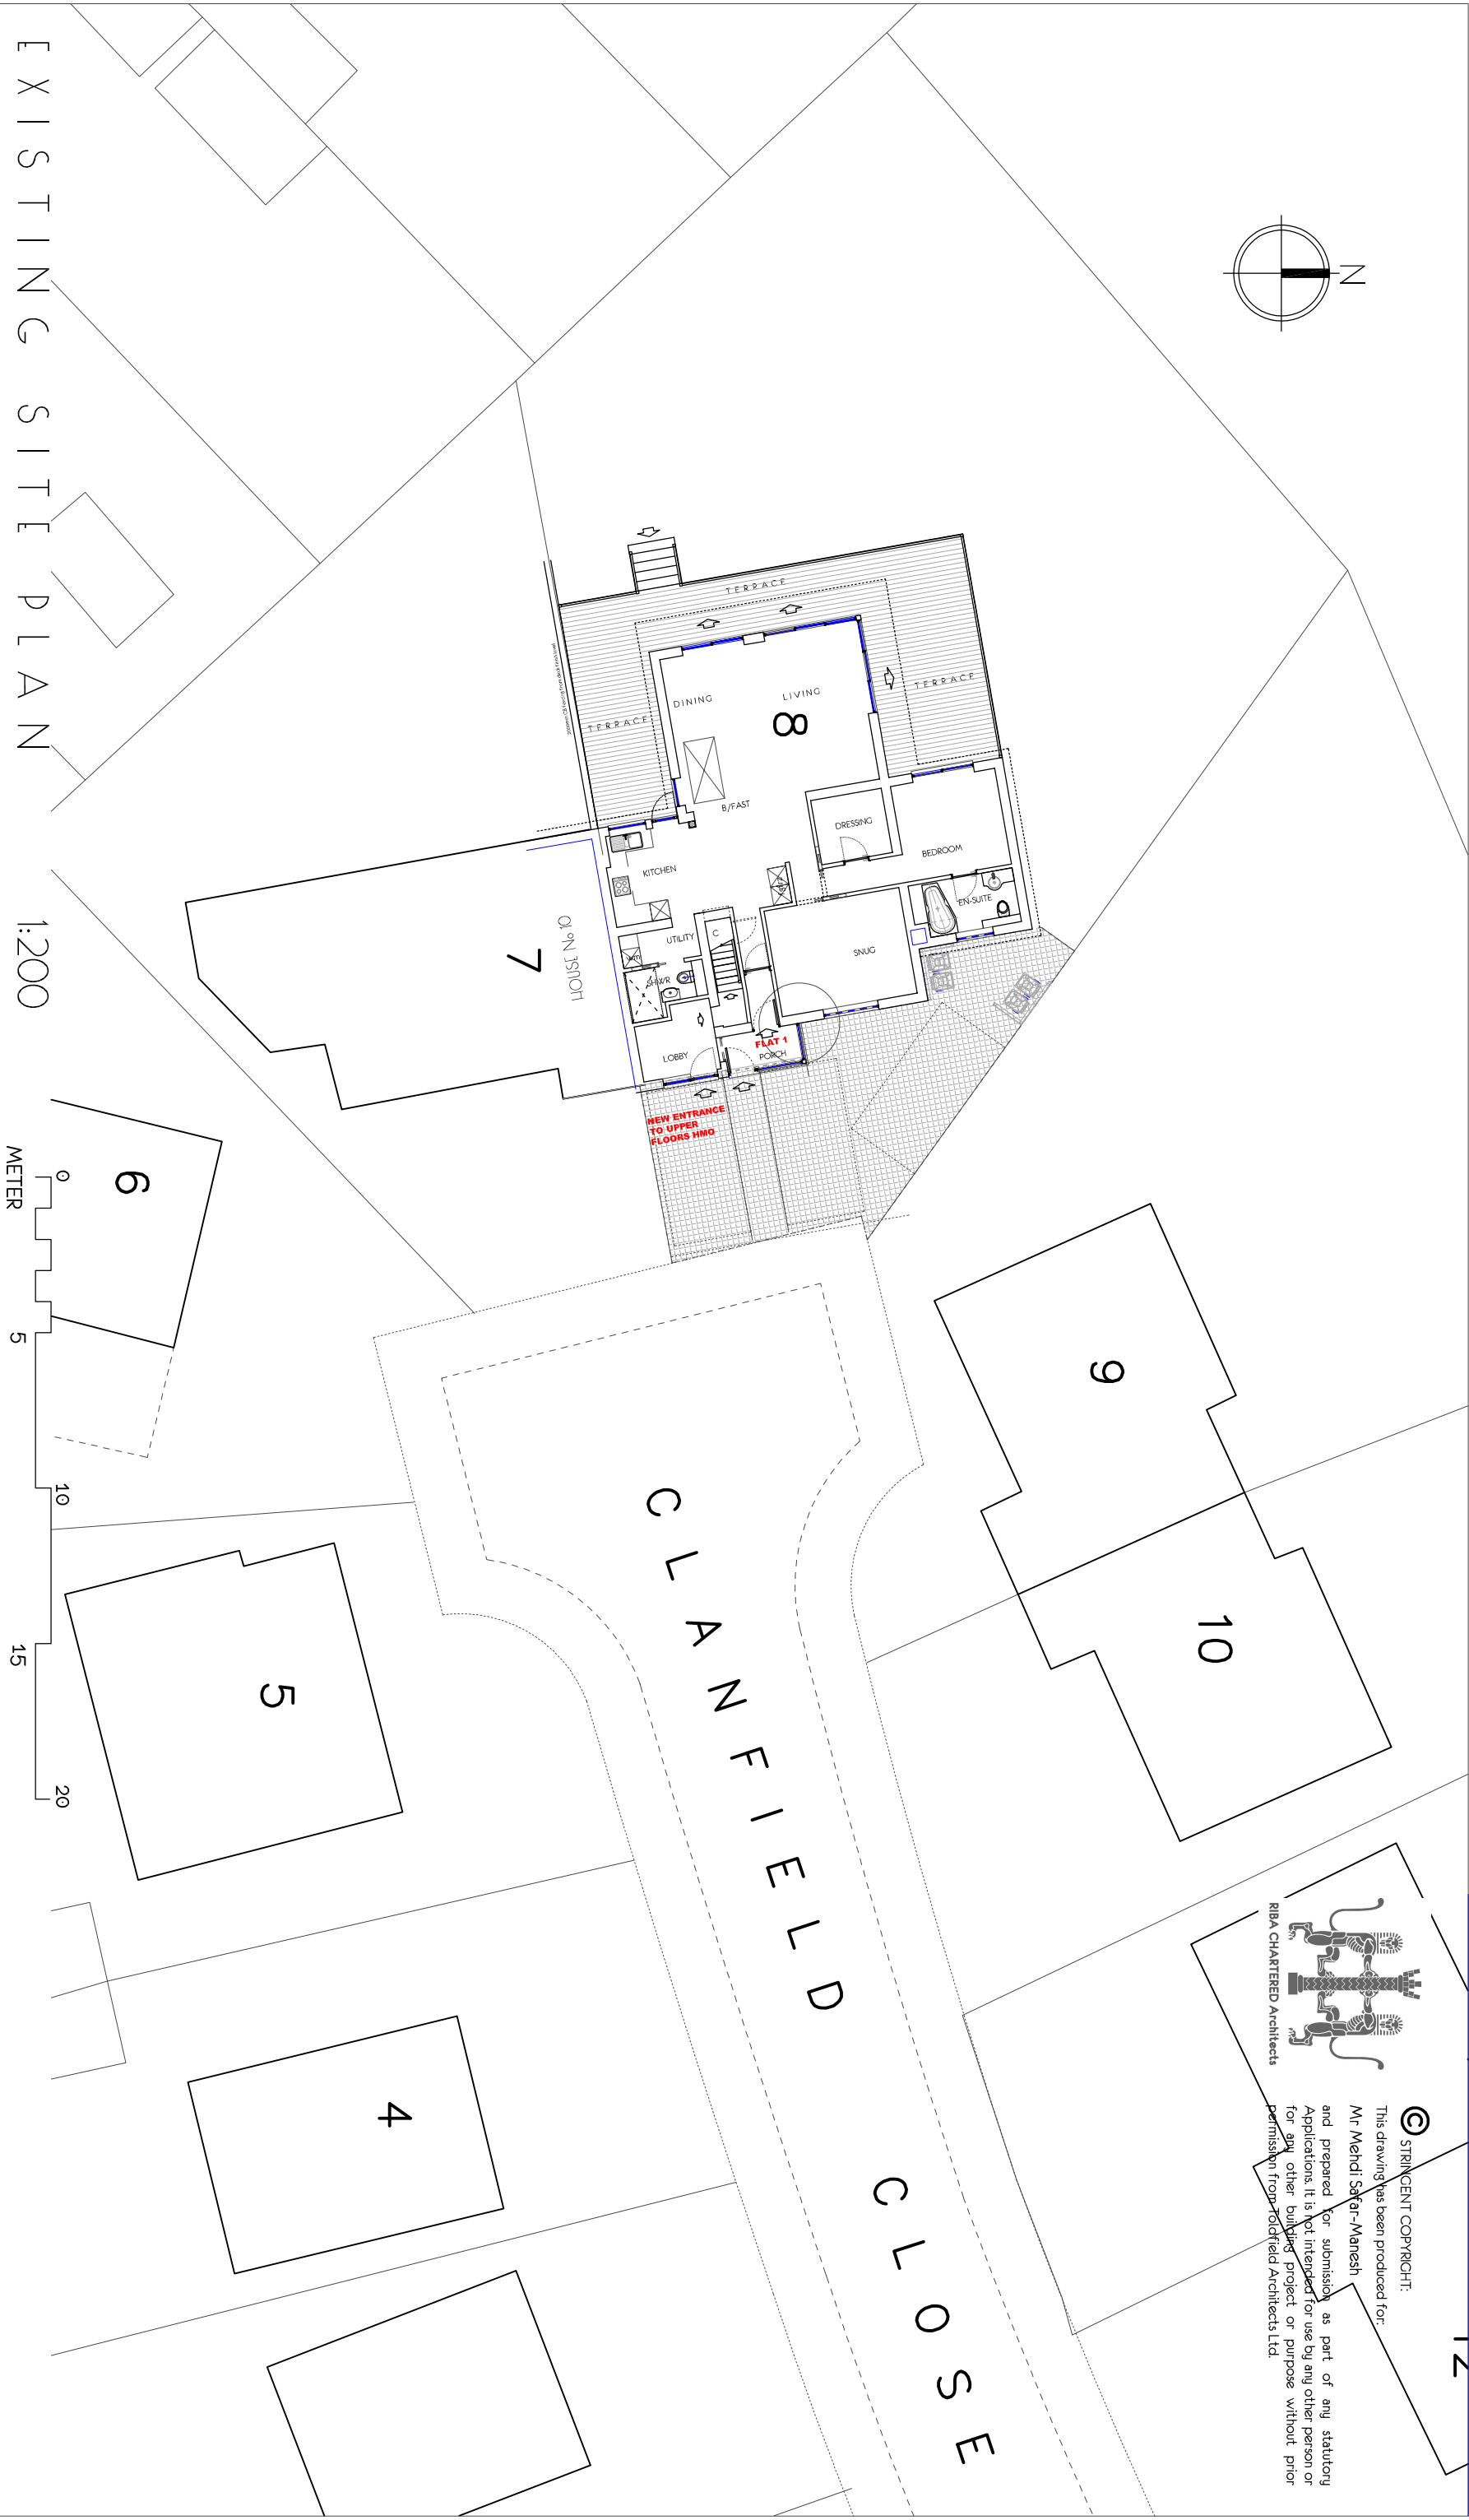

E X I S T I N G S I T E P L A N

1:200

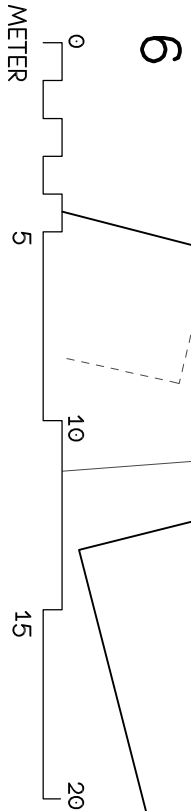

Toldfield Architect Ltd
5 Freemontle Business Centre
152 Millbrook Road East
Southampton
SO15 1JF
Tel: 023 80 236165

Emails:
info@toldfieldarchitects.co.uk
ad@toldfieldarchitects.co.uk
kourosh@toldfieldarchitects.co.uk
Web: www.toldfieldarchitects.co.uk

Project Proposed additional Entrance door and a first floor side extension @ 8 Clansfield close, Chandlers Ford	Project Ref:	Origin:	Zone:	Level:	Type:	Role:	Number:	Rev:						
	251001	TA	- Z01	- L01	- P	- A	- P06	-						
	Status:													
	Final design													
Client: Mr Mehdi Safar-Manesh														
Drawing Title: Proposed Site Plan	TA Code:	Project Stage:	Sheet @ A3:		Date:						Rev:	Comments:		Kourosh
	251001	Planning	1:200		Oct 2025								Dr:	Ch: