


Notes


This drawing is © Boyle & Summers and may not be reproduced, copied or altered in any way without written authority. Other than for the purposes of planning, do not scale these drawings. Use written dimensions only. All dimensions in millimeters unless otherwise stated. All dimensions to be checked on site and any discrepancies, conflicts or errors reported prior to commencement of work. This drawing is to be read in conjunction with all other related material.



N Existing North Elevation
1:50

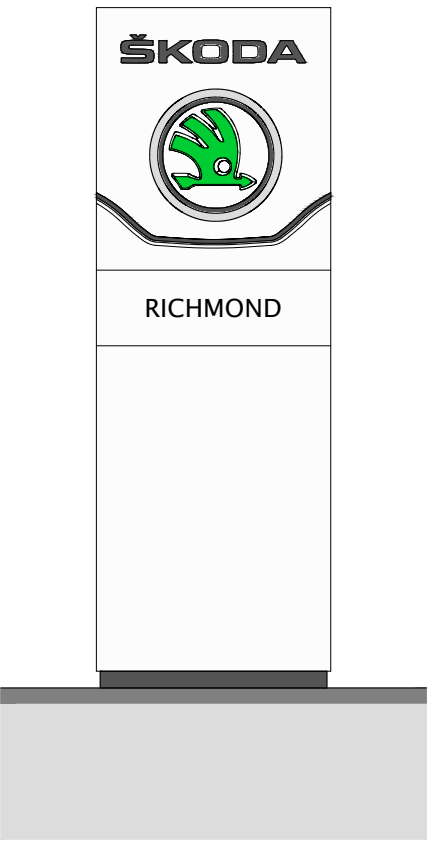

TS Existing Totem Sign
1:50

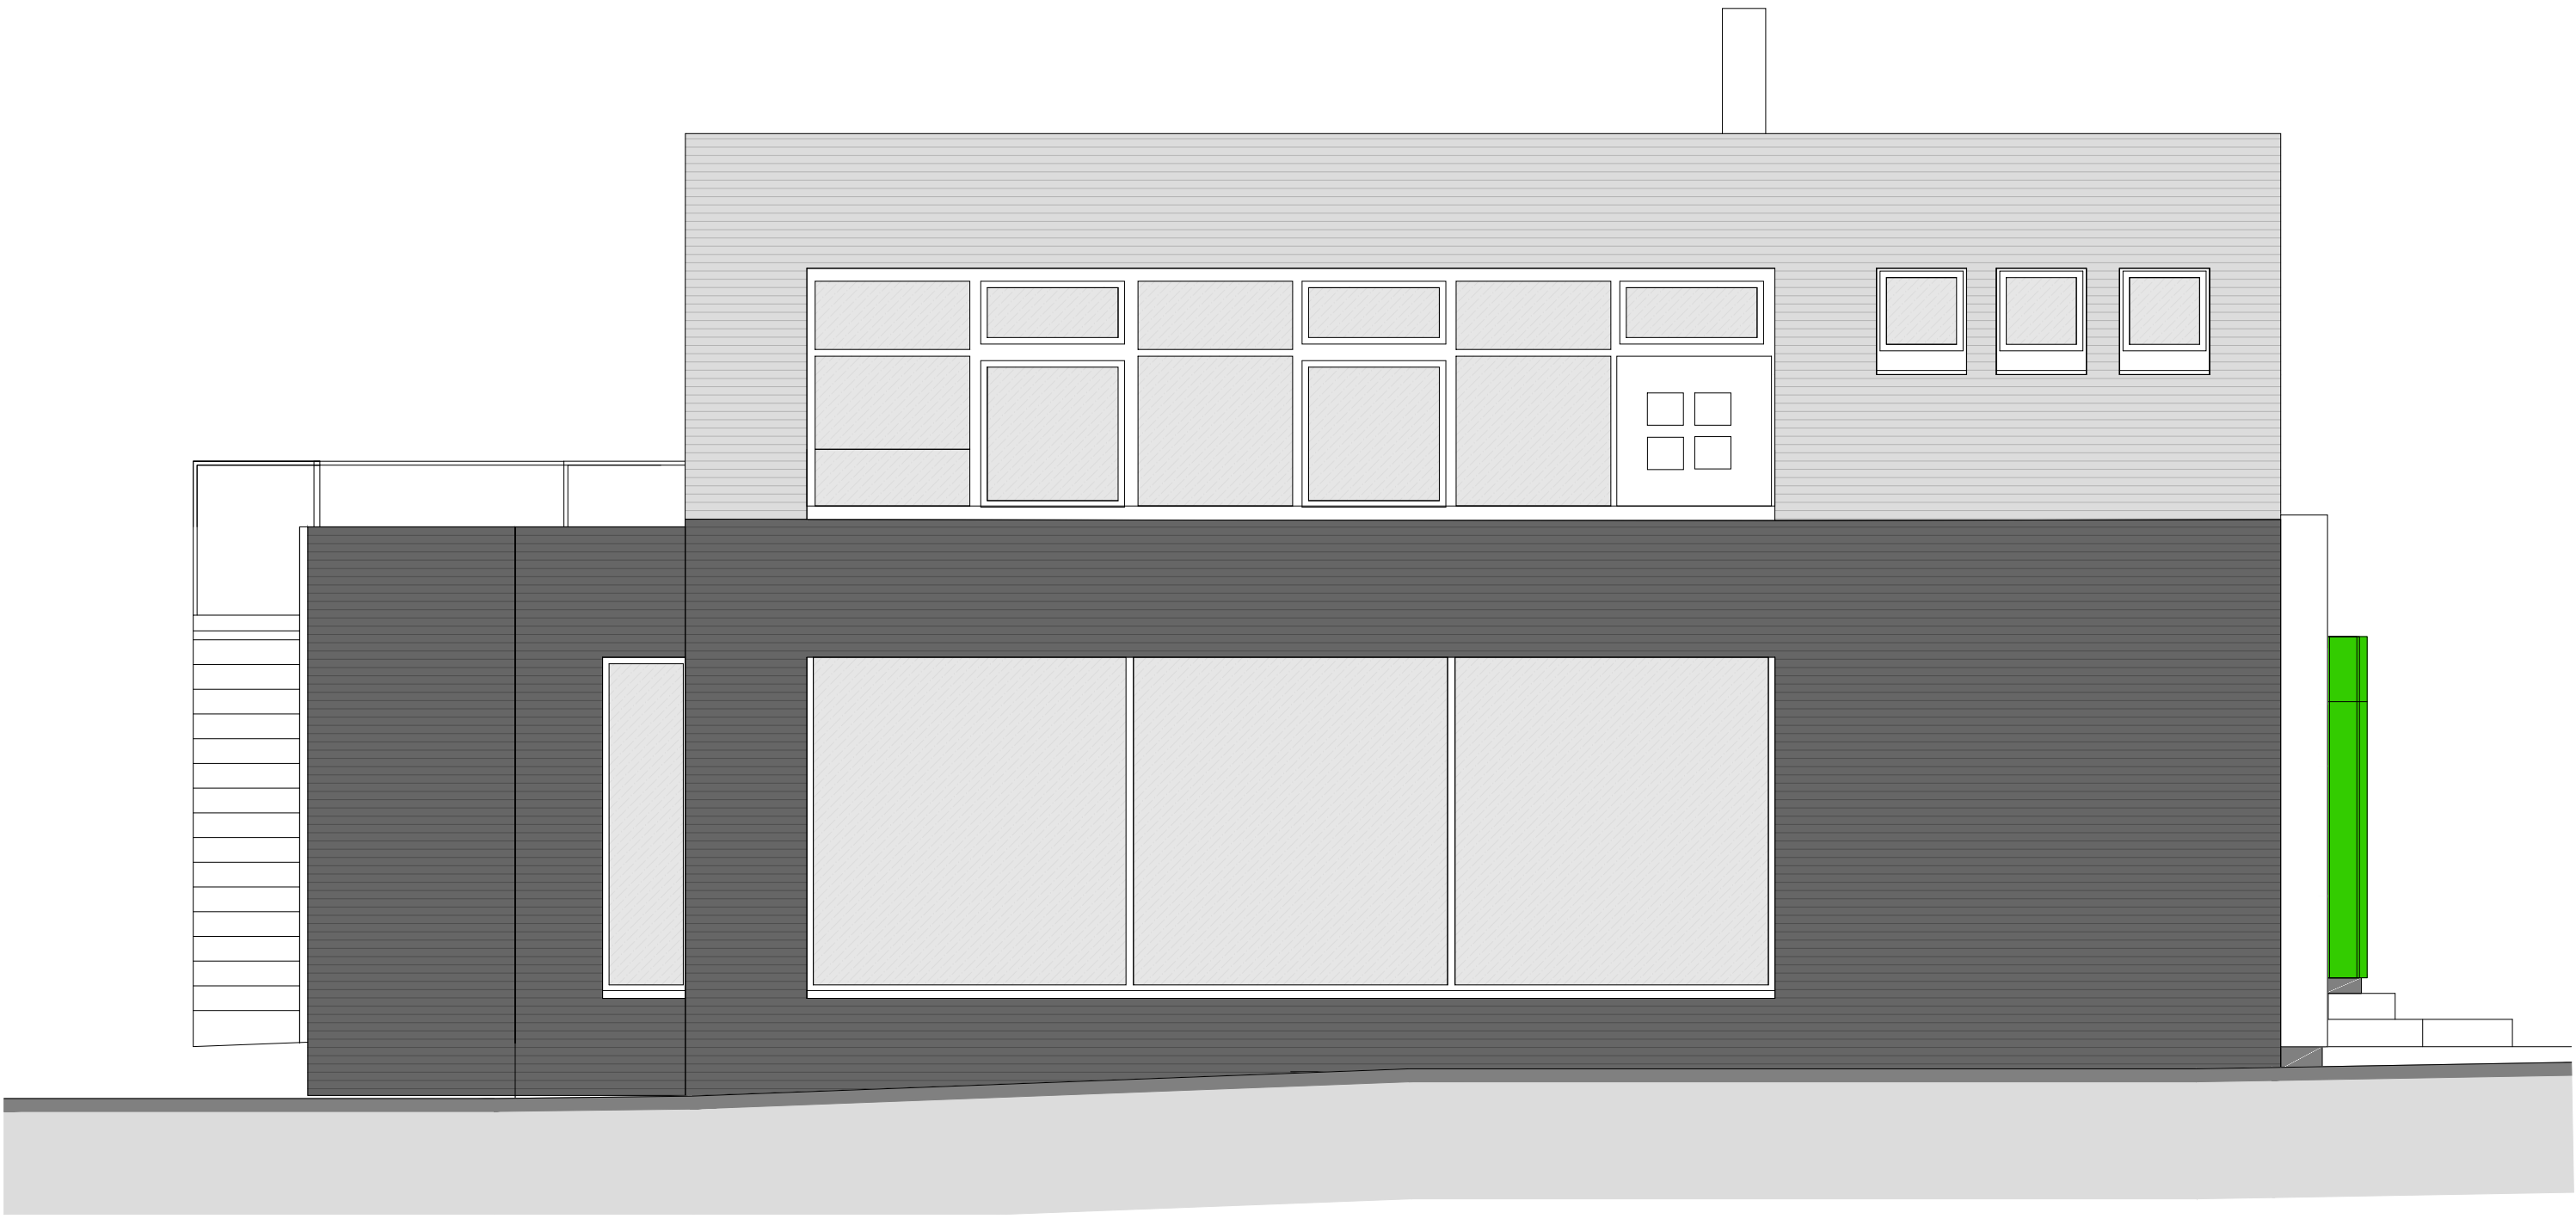

E Existing East Elevation
1:50

G2	Existing totem sign elevation shown	12-11-25	SD	SD
G1	Planning Issue	23-10-25	MM	SD
Rev	Comments	Date	Dr	Ch

Signage Application
Existing Elevations
RSKBO - BSL - AD - XX - DR - A - 1002 - G2
25130: Richmond Skoda, Botley Oct 2025
Broad Oak, Botley, S030 2EU 1:50 @ A1
Richmond Cars Botley Ltd PLANNING

Suite E, Ferry House
Canute Road
Southampton
Hampshire
SO14 3FJ

023 8063 1432
boyleandsummers.co.uk

