


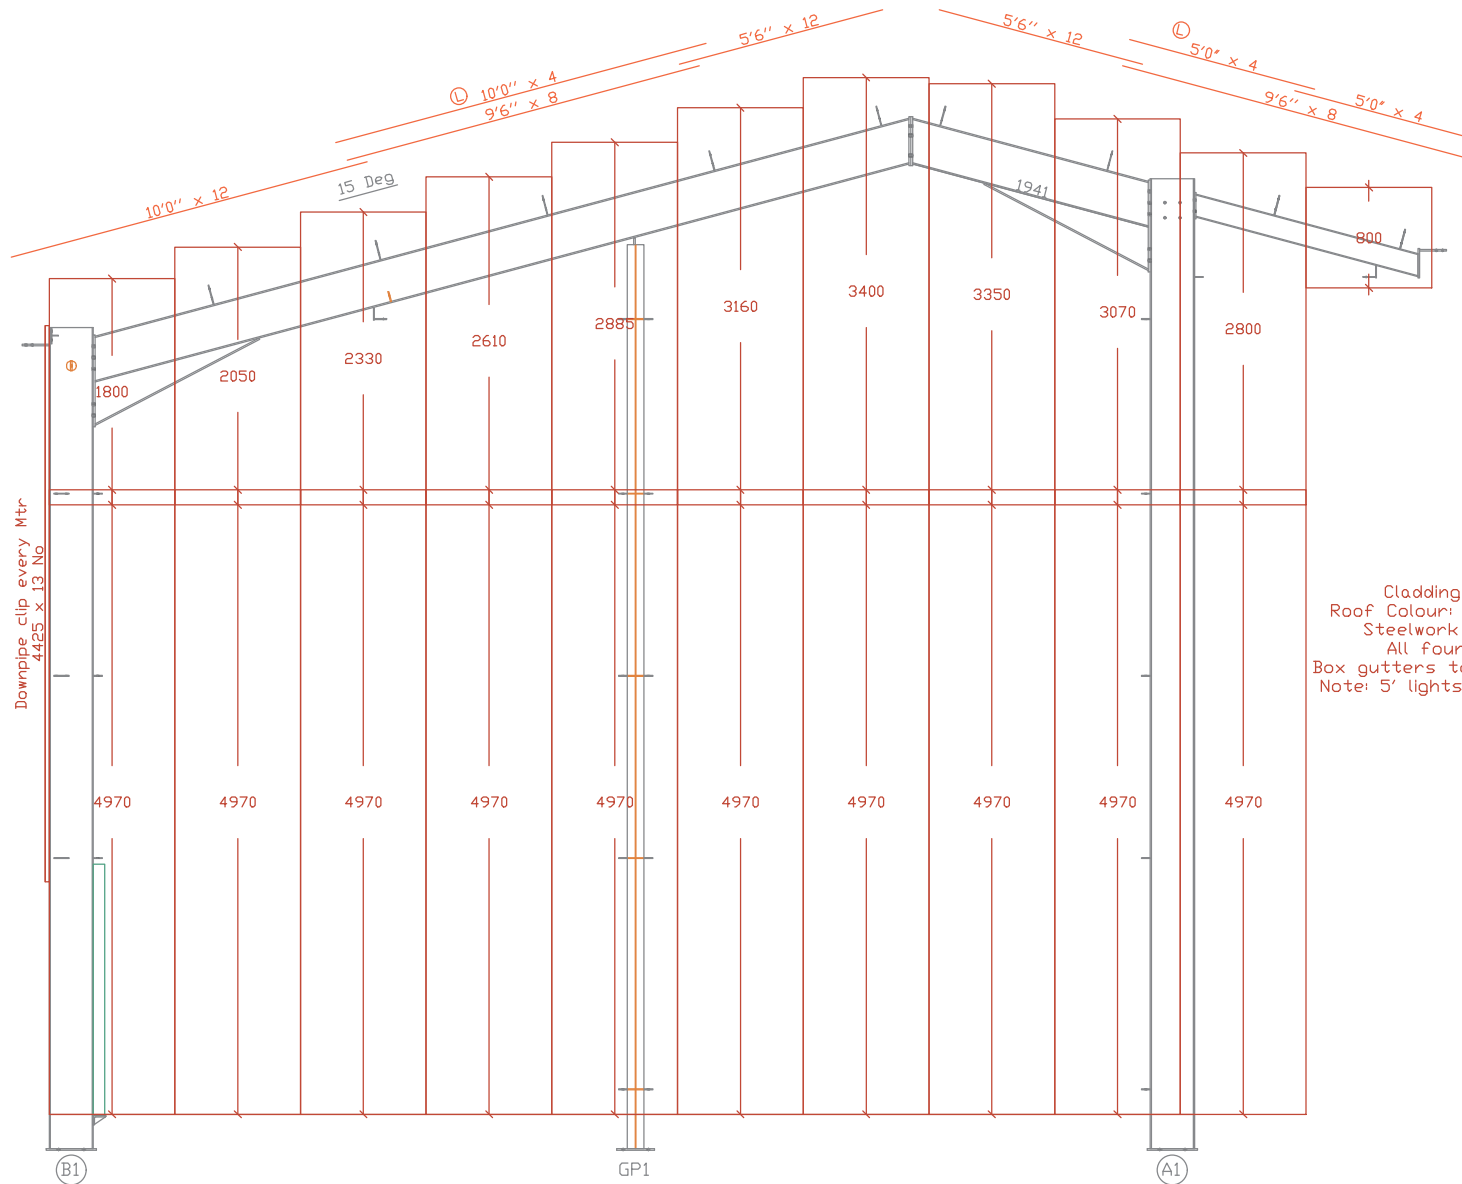

Cladding Colour: Juniper Green
 Roof Colour: Natural Grey (Closed ridge)
 Steelwork colour: - Juniper Green
 All foundations 300 Below FFL
 Box gutters to be site modified if required
 Note: 5' lights this side not 10' as quoted

PROPOSED:	EXC2 Steel S355JR		
SIZE:	30' x 40' x 20'		
DRAWN BY:	D.A.Roberts		
SCALE:	NTS	DWG No:	25-30097
Page:	Clad 1	DATE:	28-08-2025

CLIENT: Parsons - Mills
 ADDRESS:

"We strongly advise that all doors are fitted before any flooring is poured to avoid any door/sealing issues due to limited tolerance in sizing, any floor issues will result in additional cost for new doors to be made"
 Note: Open sided buildings have CHS brace across one or two end bays



GRAHAM HEATH CONSTRUCTION LTD
 THE CREAMERY
 WRENBURY INDUSTRIAL ESTATE
 STATION ROAD
 WRENBURY
 NR NANTWICH
 CHESHIRE
 CW5 8EX

TEL: 01270 781158
 FAX: 01270 781165