


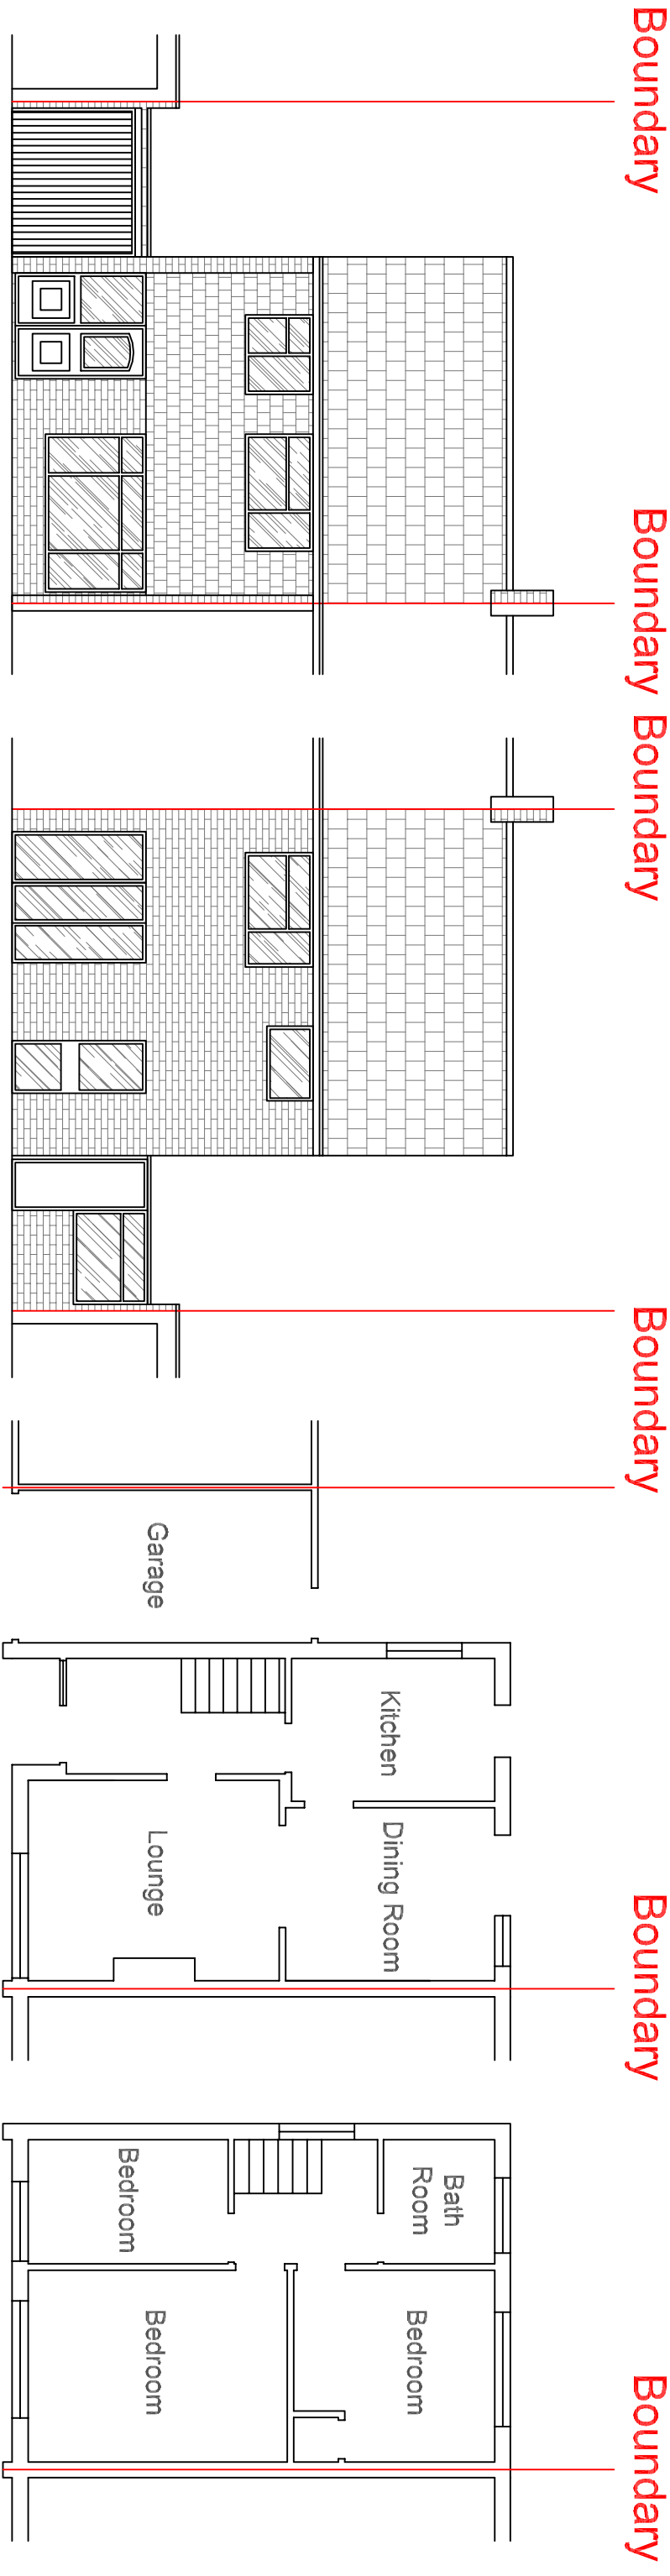


Front Elevation Existing

Rear Elevation Existing

Ground Floor Existing

First Floor Existing

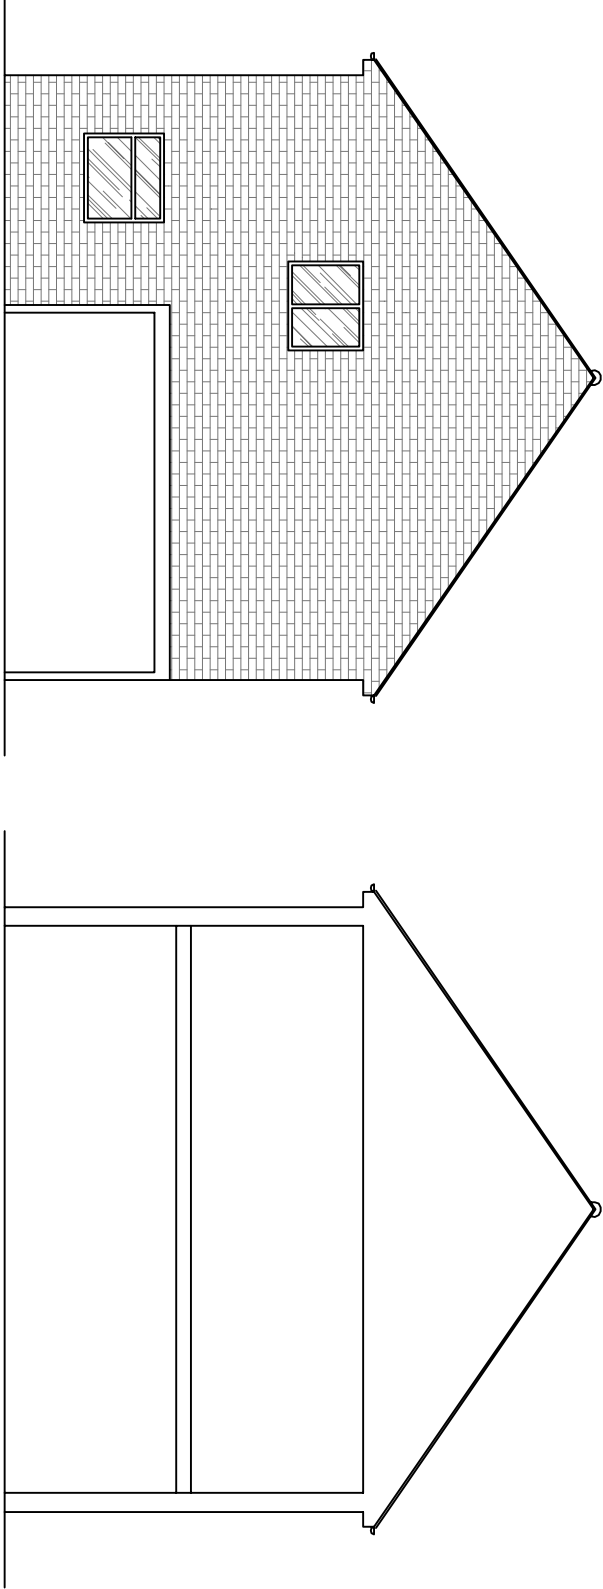

Left Elevation Existing

Right Elevation Existing

Address	12 Valerian Road, Hedge End, SD30 0GR
Description	Ground floor front & side extension Part conversion garage to habitable
Scale	1:100
Paper size	A3
Plan Ref	MH 1

All new glazing to be clear unless obscured is specified by planning.
No part of the proposed extension will overhang any adjoining property.
Do not scale from the drawing for other than planning purposes,
all sizes to be confirmed on site before construction.
Patterned areas on proposed shows additions or changes to existing.