



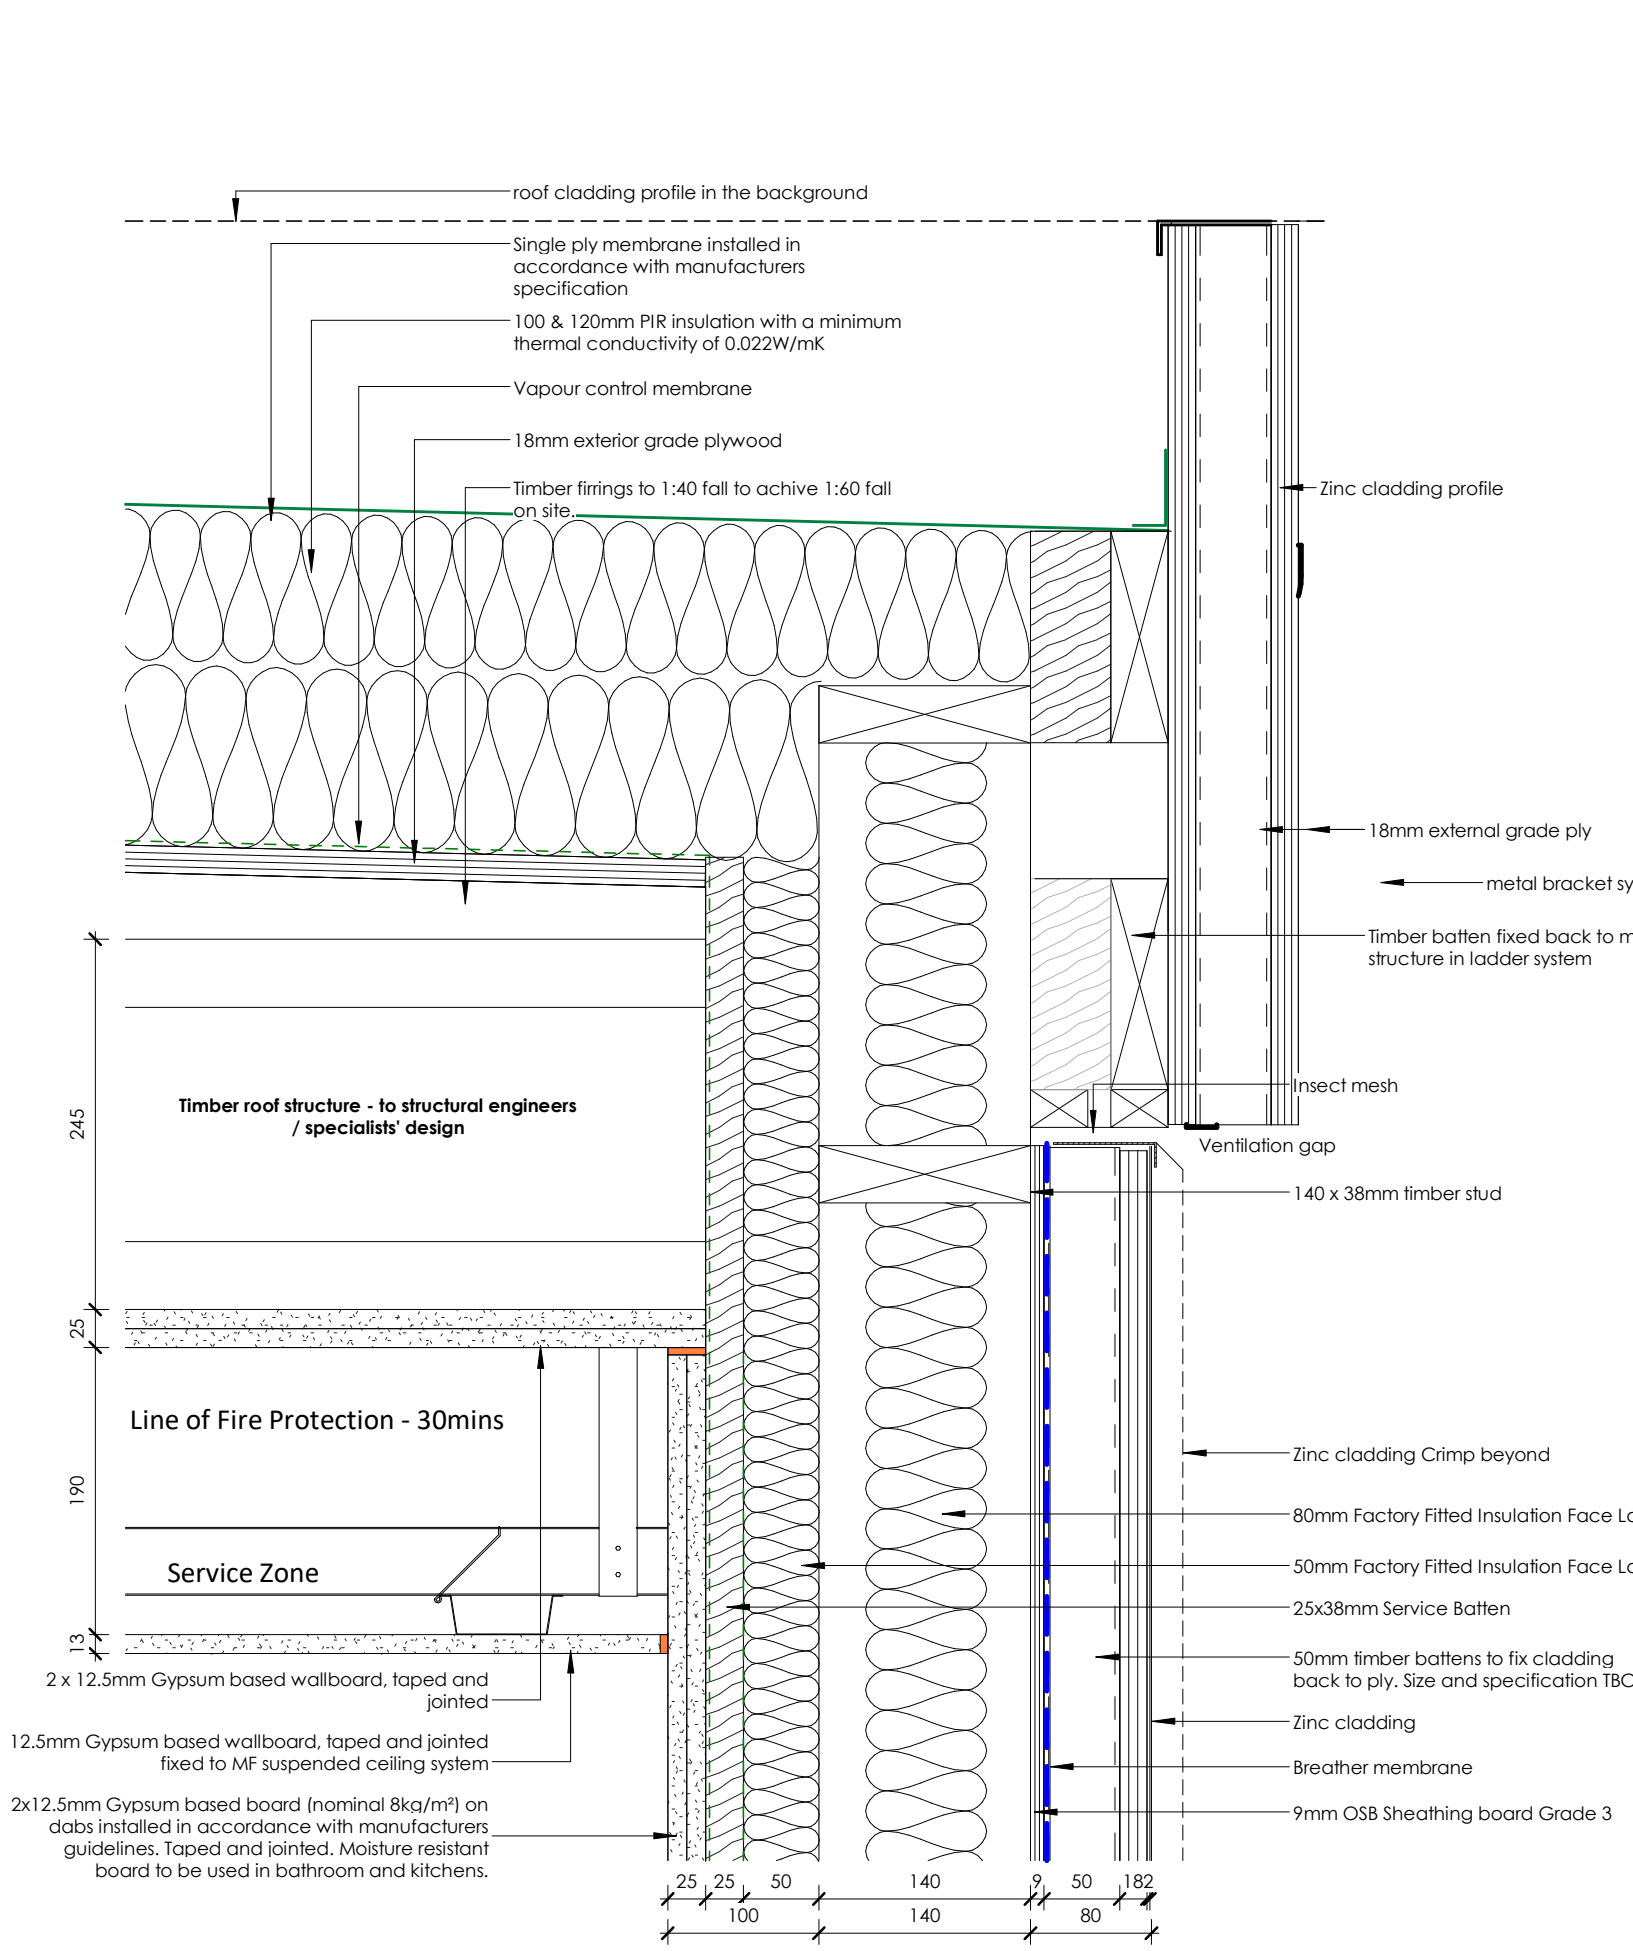

1 Zinc Cladding with profile Jct
1 : 5

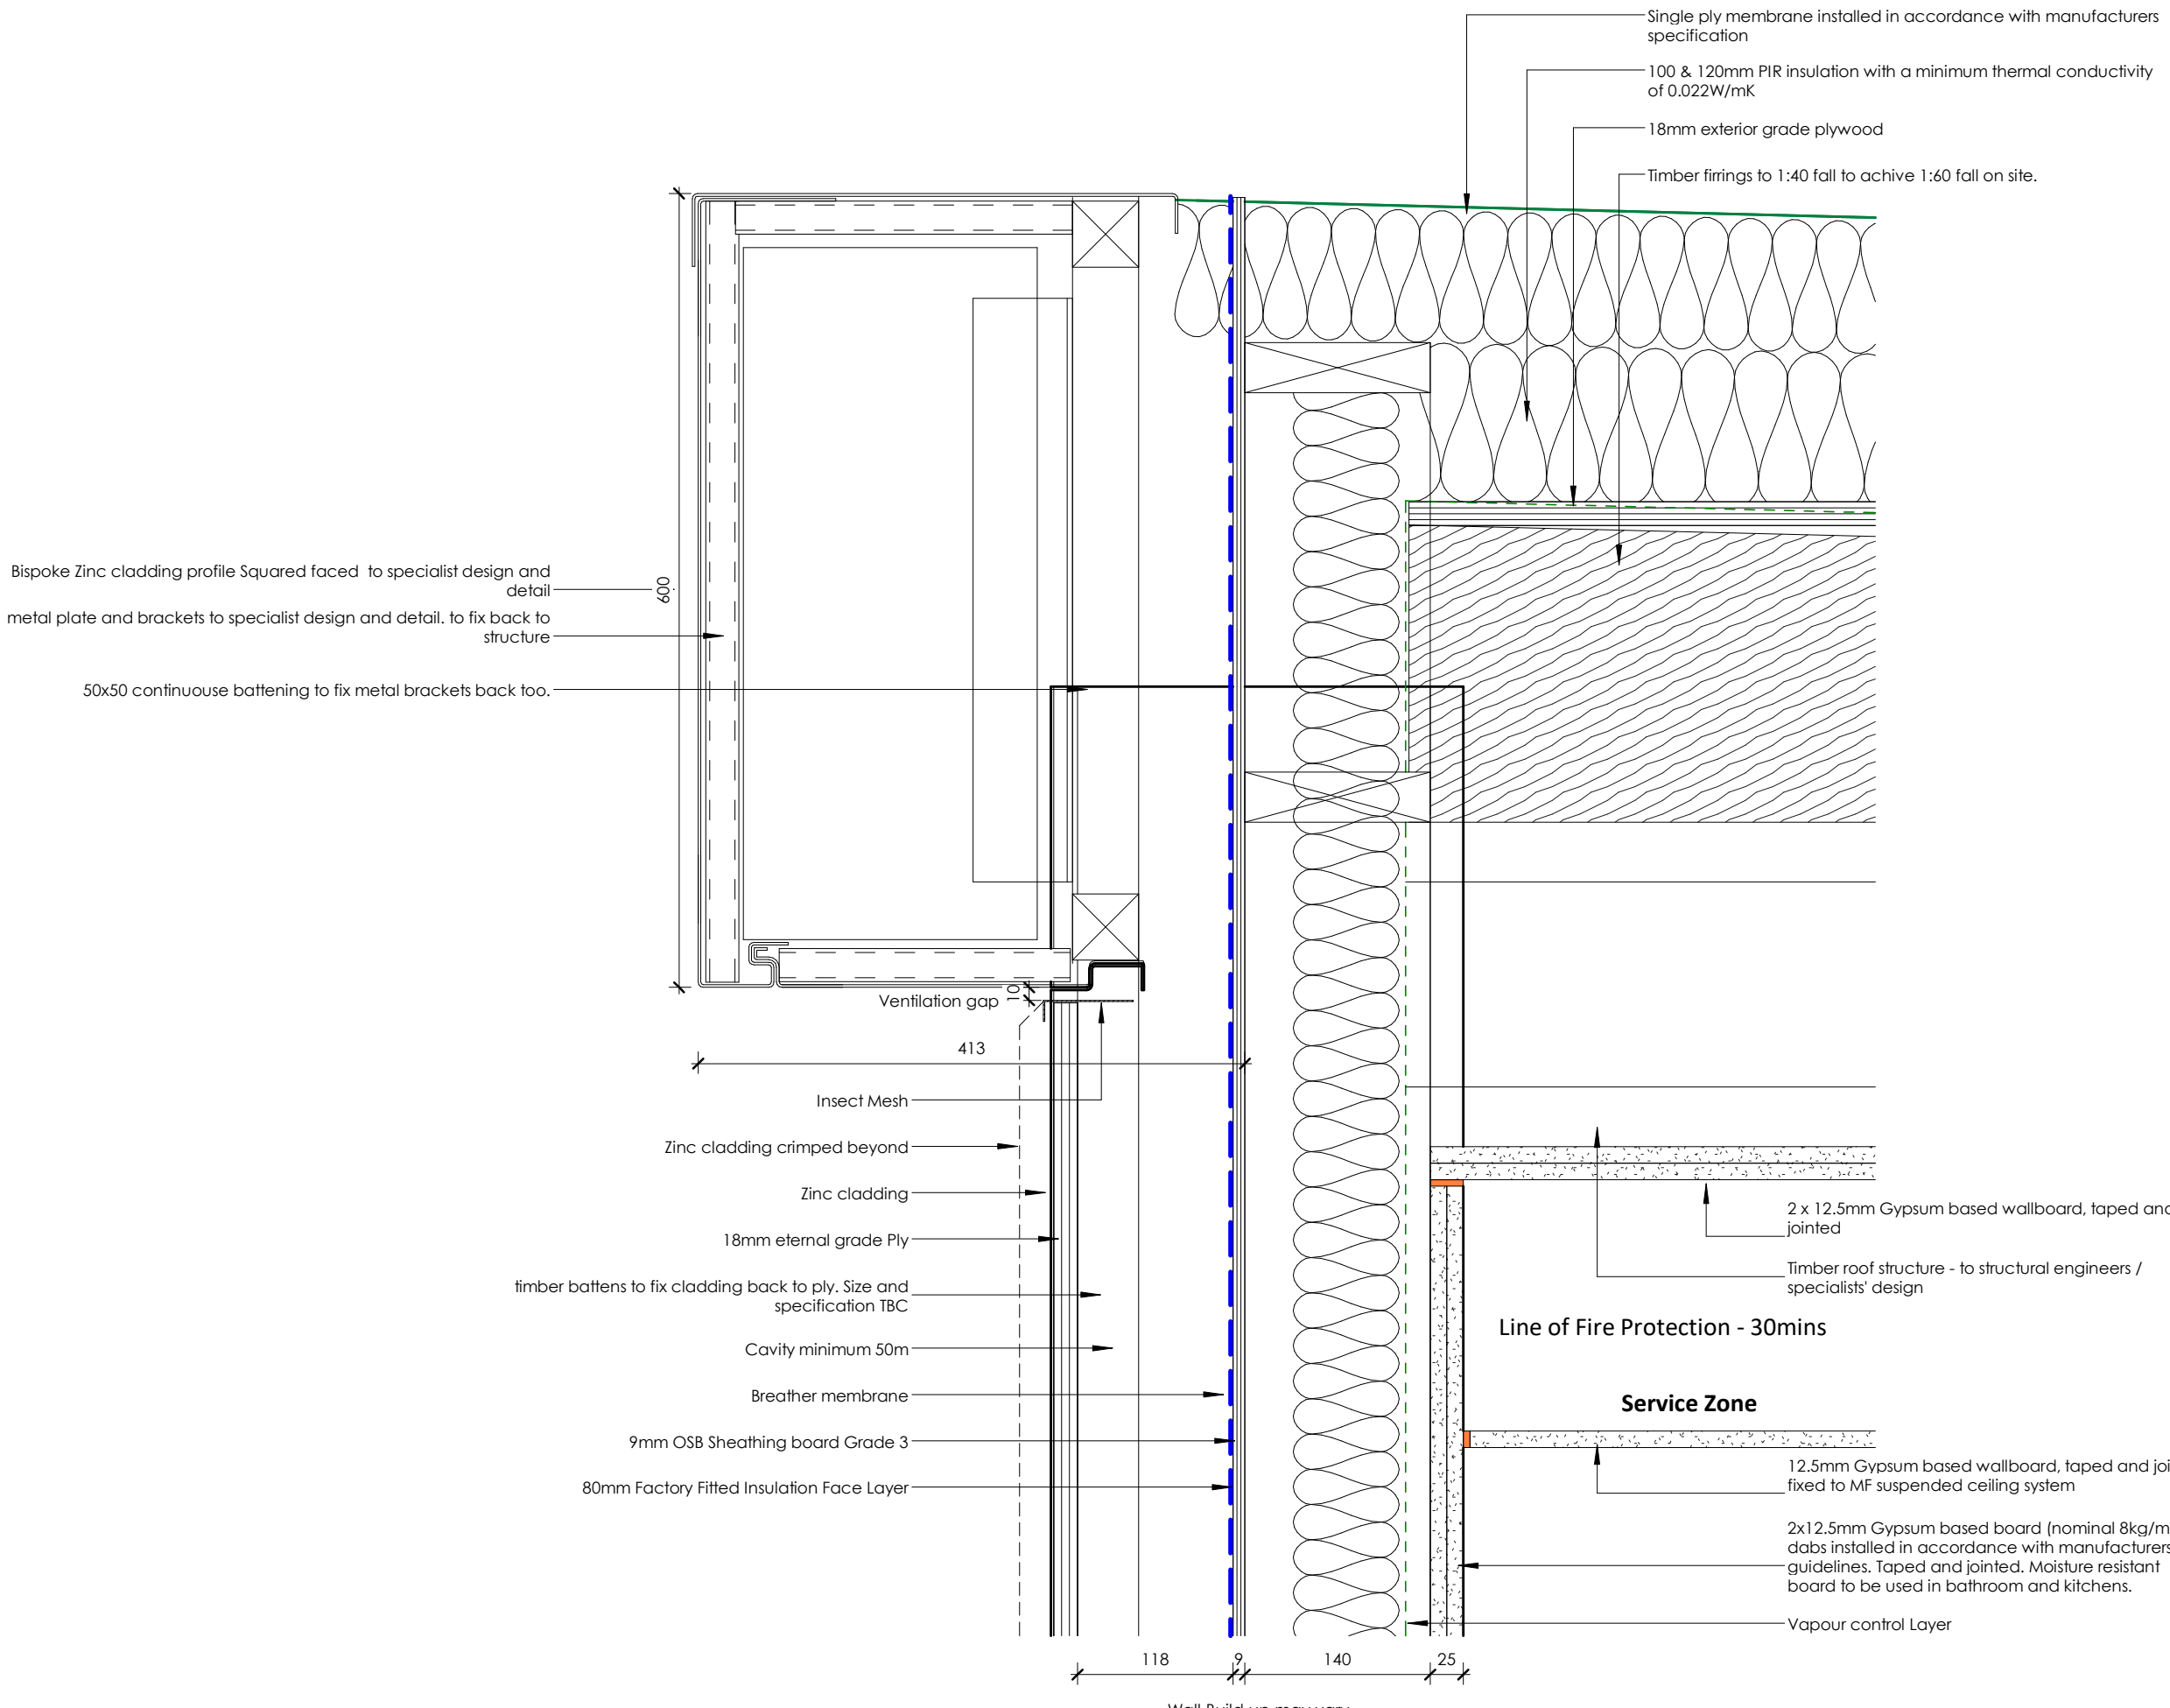

2 Zinc cladding chisel profile to Stairs
1 : 5


- GENERAL NOTES :
- This drawing is the copyright of KSA Ltd and may not be copied, altered or reproduced in any form or passed on to a third party without written consent. If in doubt ASK.
 - This drawing has been produced exclusively for this project, and cannot be used for any other purpose.
 - The drawing reflects current standards and legislation agreed for this project at the time of original issue.
 - All dimensions are in millimetres and all levels are in meters.itects, structural engineers, mechanical & electrical engineers and specialists drawings / specifications.
 - Any discrepancies in dimensions or details between the various drawings should be reported immediately.
 - All dimensions are in millimetres and all levels are in meters.
 - Do not scale from this drawing, if in doubt ASK.

REFER TO TRUSS MANUFACTURES DRAWINGS AND DETAILS

Note - all roof elements, structure bracing and spandrel panels are all to be in accordance with specialists drawings and details

D	22.02.23	Updated detail to show 9mm OSB	HC	SS
C	12.02.24	Revised wall build up EW3 and Roof Detail	HC	SS
B	09.01.24	Revised Roof details to capture extrusions	HC	SS
A	14.12.23	First Issue	HC	SS

Rev	Date	Description	Drwn	Chkd
-----	------	-------------	------	------

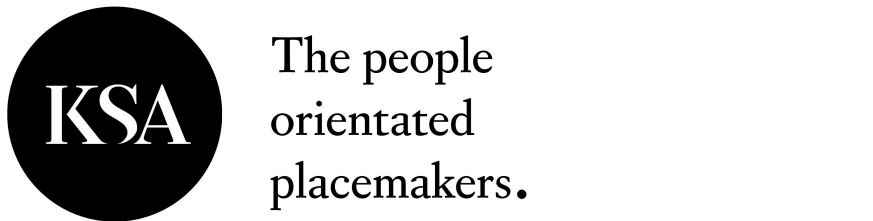

Client
DOSWELL PROJECTS

Project
HANNS WAY
Hanns Way
Eastleigh
SO50 5NP

Drawing Title
Roof Details Sheet 1

Suitability Status
S3 - SUITABLE FOR REVIEW
Scale
1 : 5 @ A1

Document Ref.	Revision	Drawn By
1291-KSA-XX-XX-DR-A-730	D	HC