
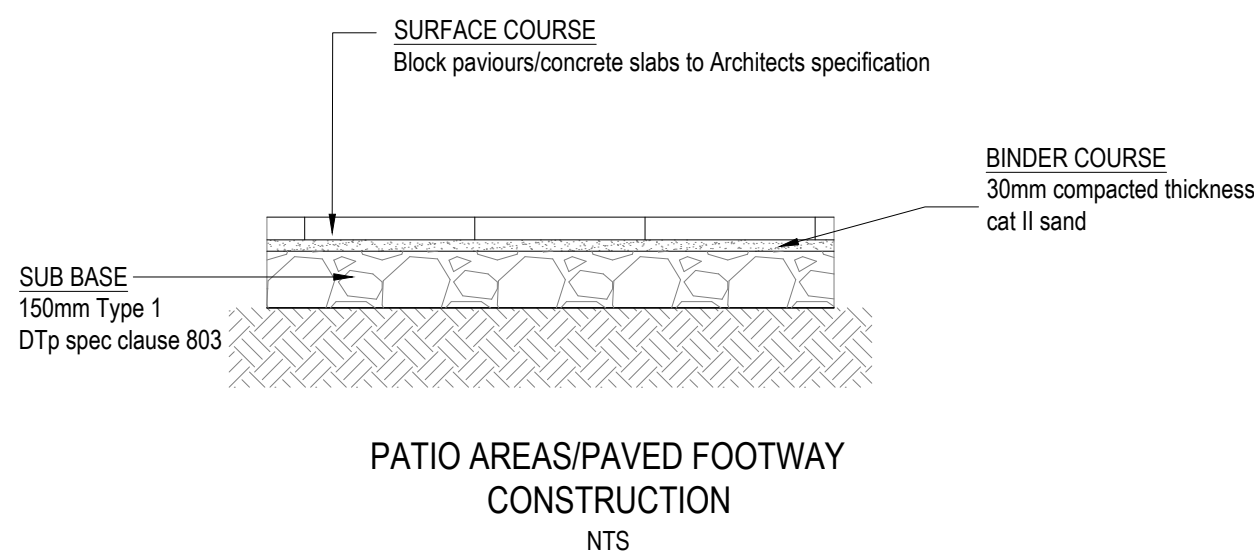
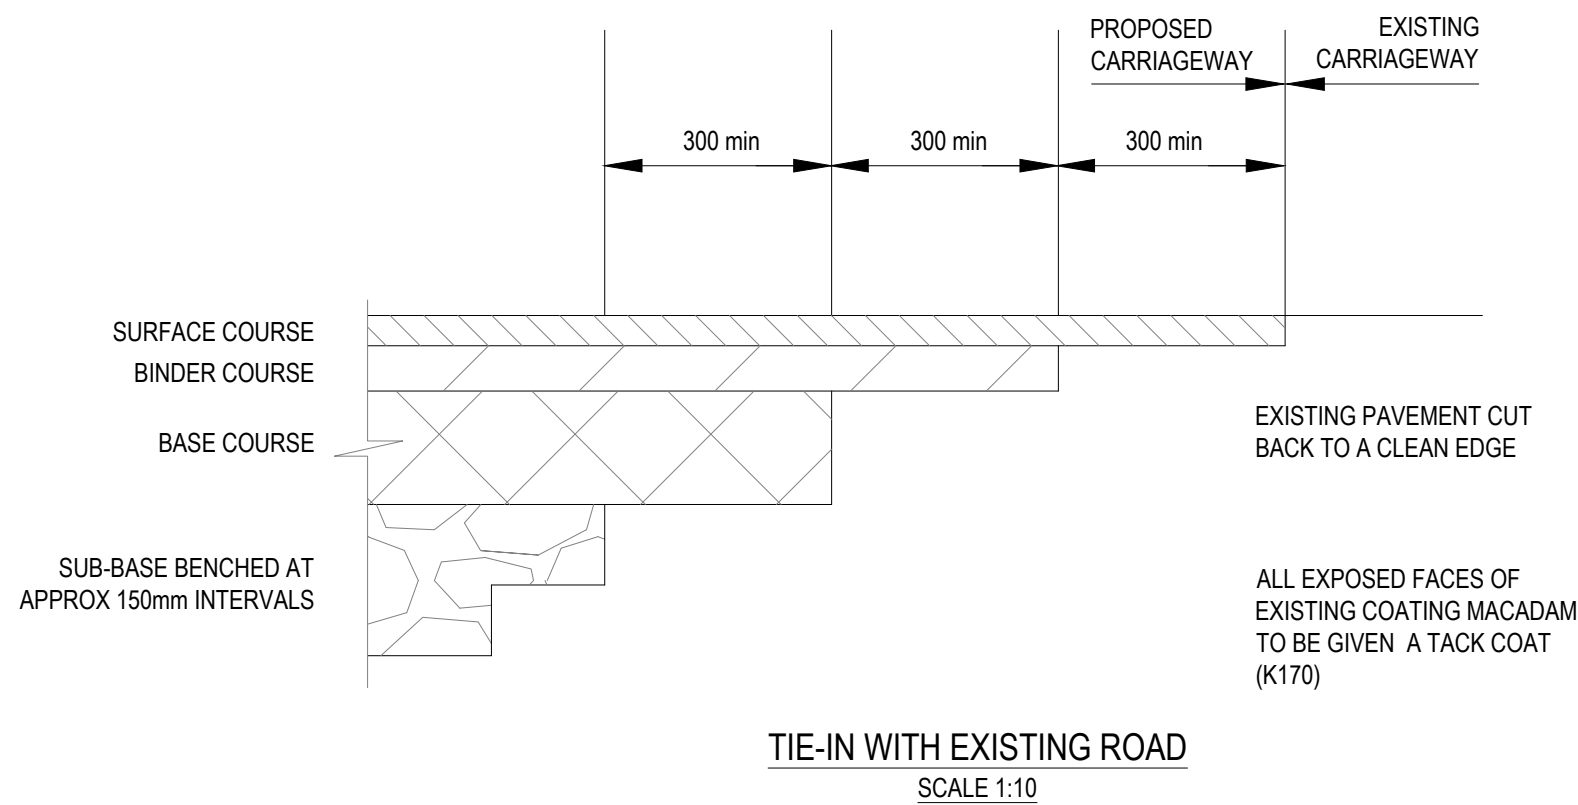
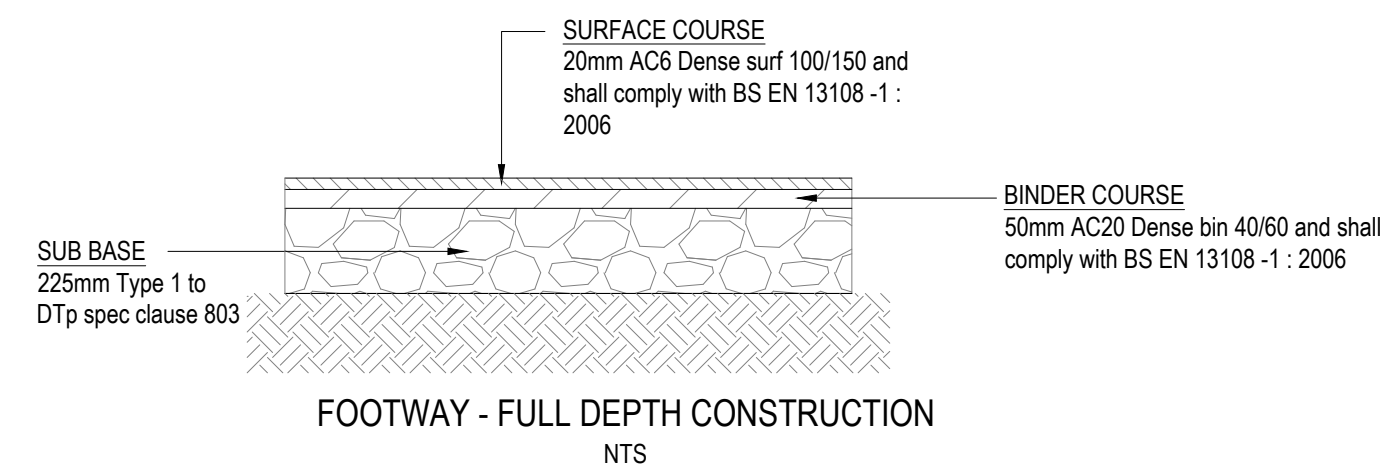
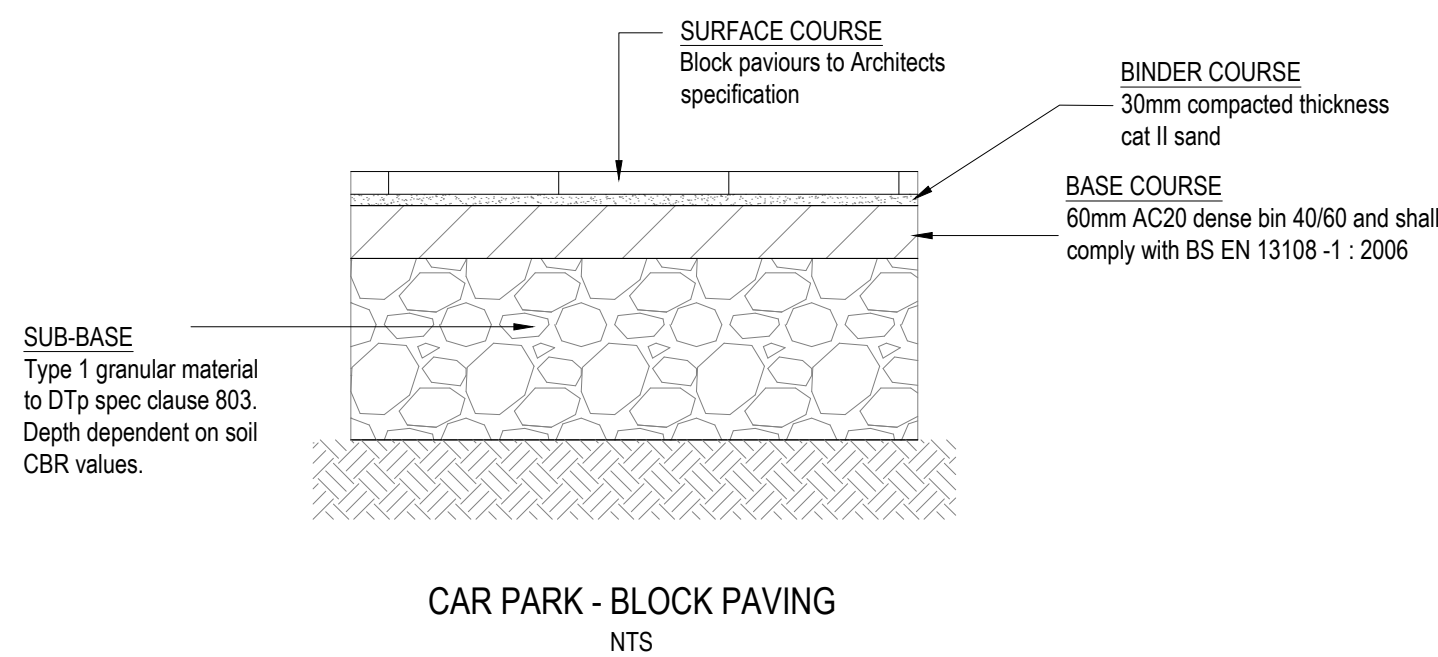
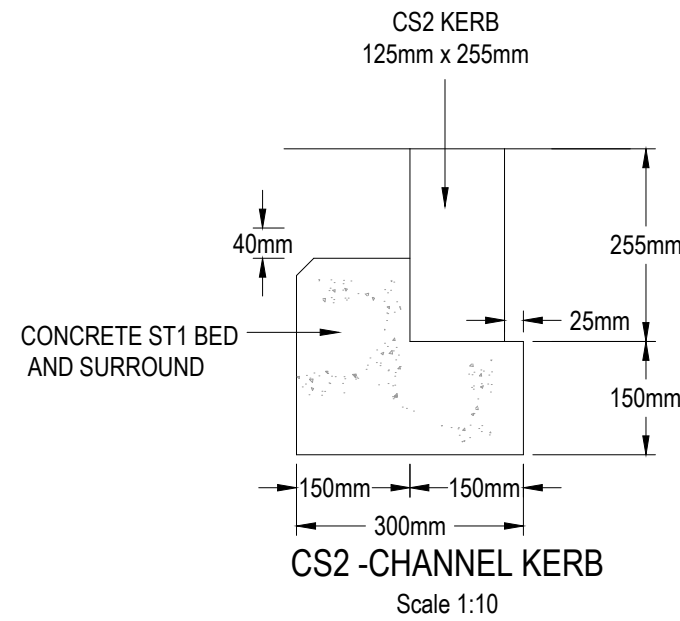
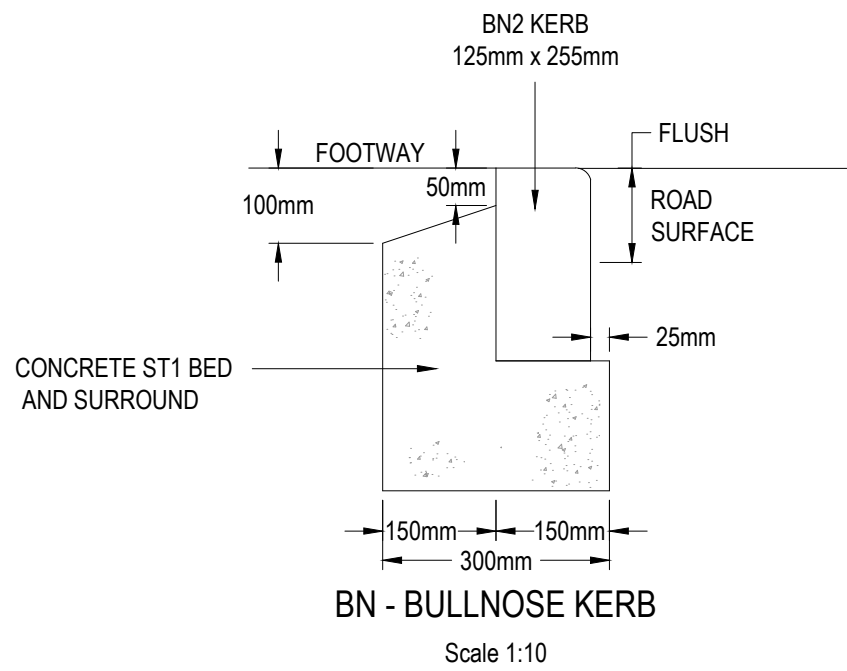
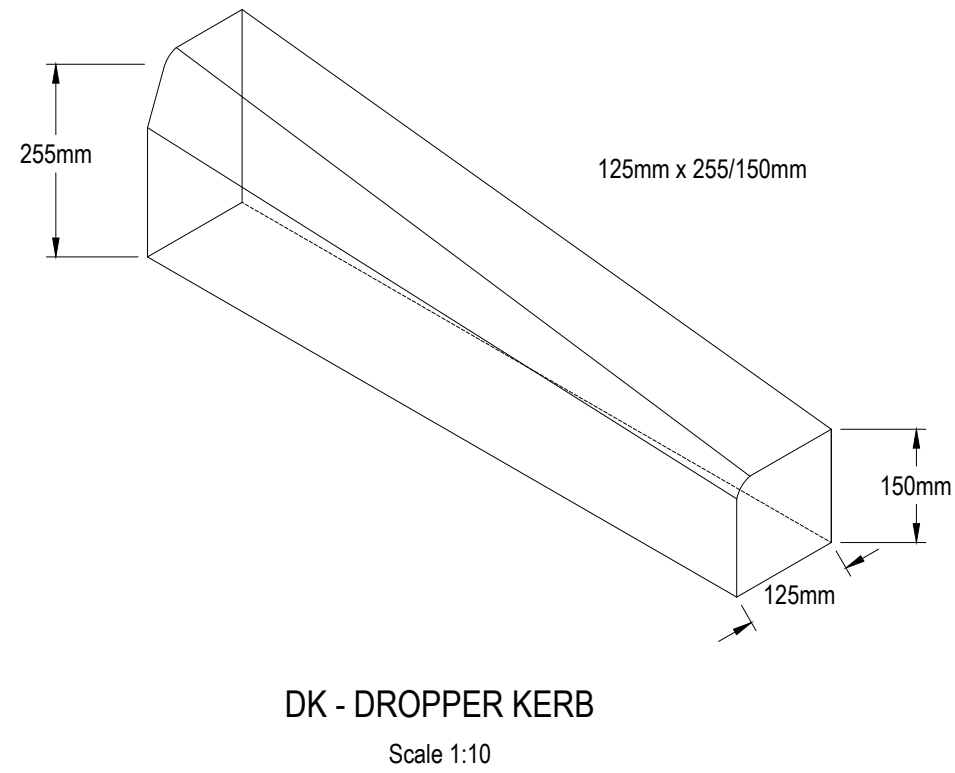
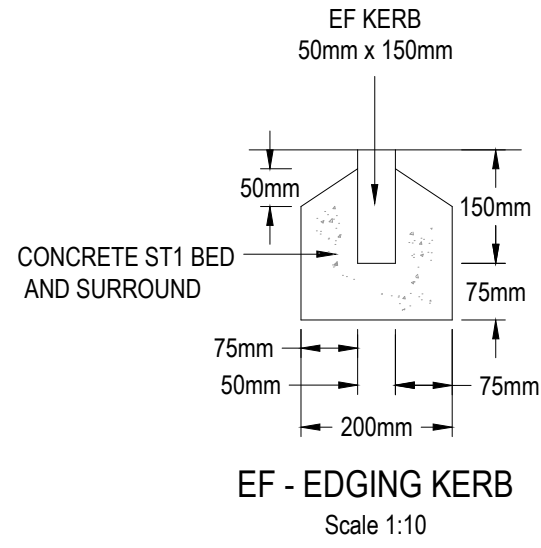


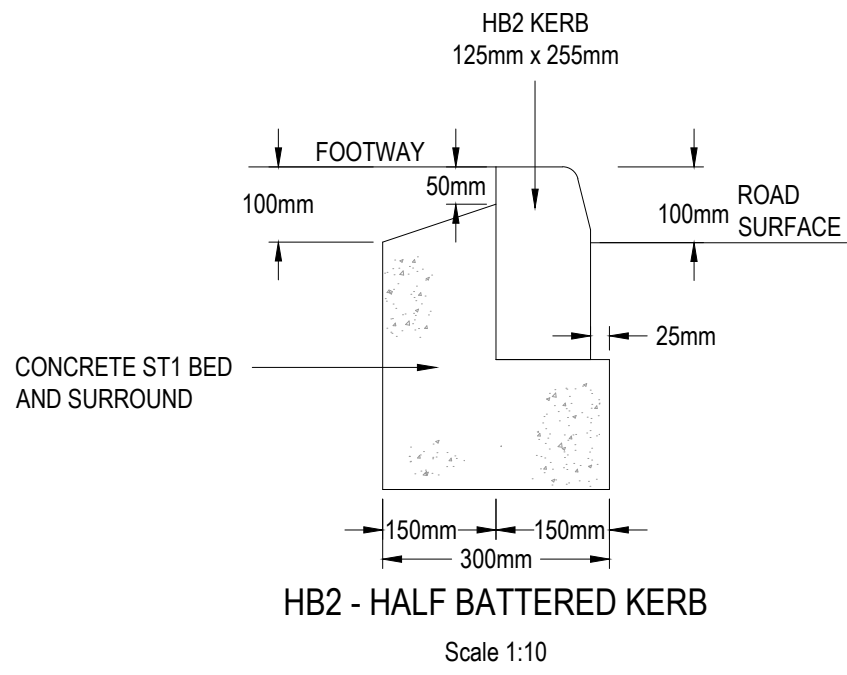

C1	27.10.25	Construction Issue	MD	MB
T1	11.03.24	Tender issue	MB	MB

Rev Date Description By Apvd

PROJECT:
HANNS WAY, EASTLEIGH

TITLE:
KERBING & PAVEMENT
CONSTRUCTION DETAILS

CLIENT:
DOSWELL PROJECTS

SCALE@A1:
NTS

PROJECT REF:
23269
DRAWING No:
750

REV:
C1

Revision Referencing
P = Preliminary A = Approval T = Tender C = Construction

Jubb