


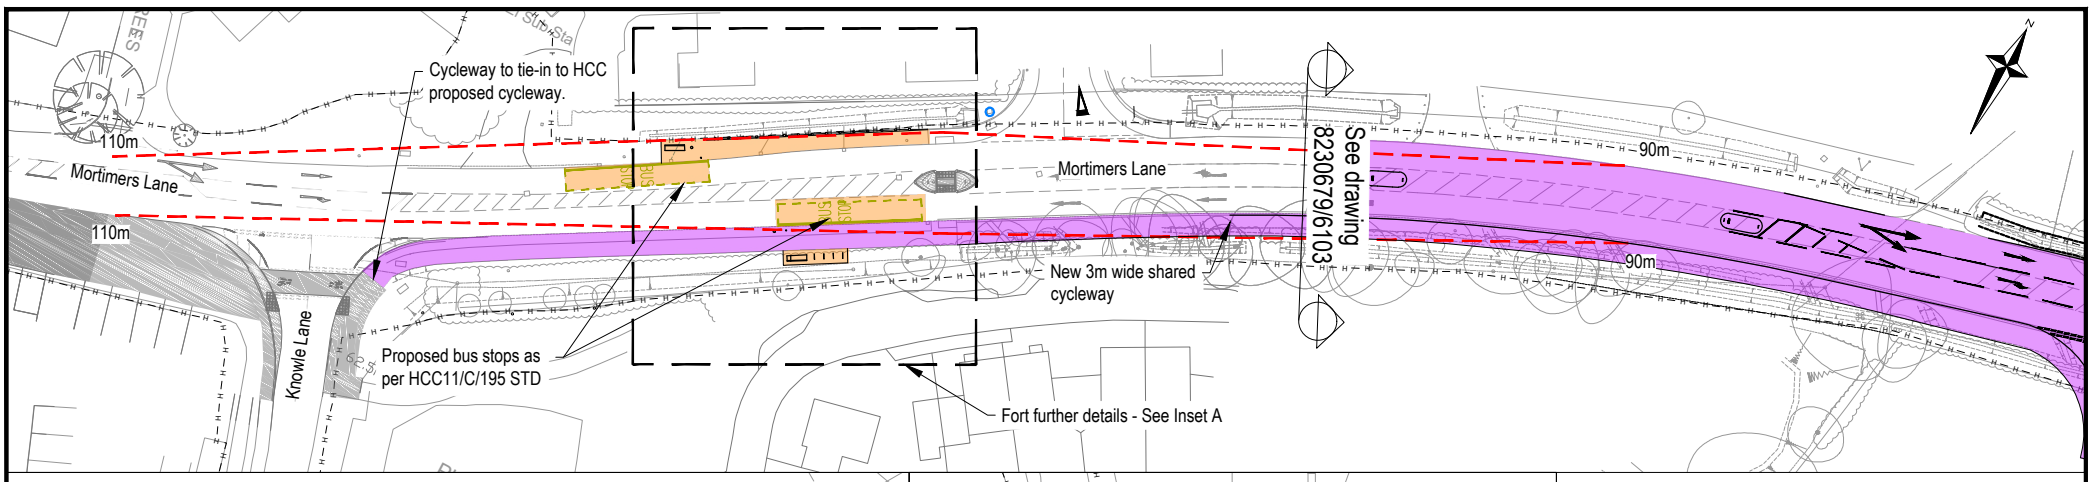


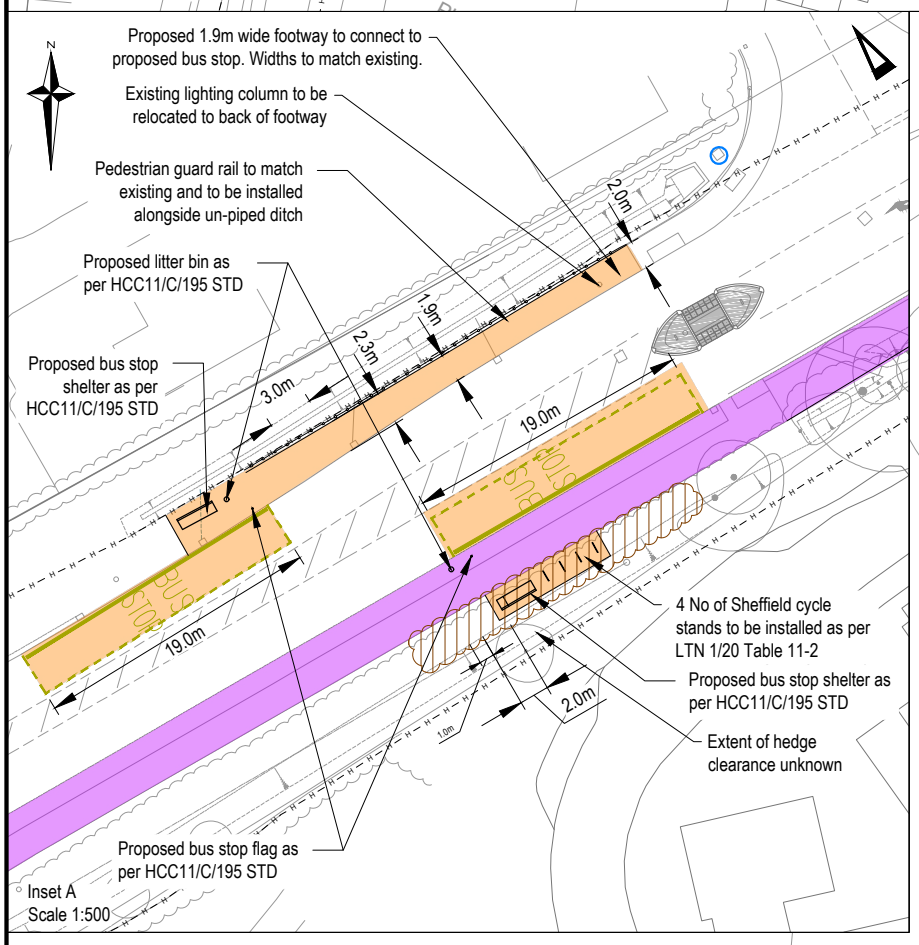

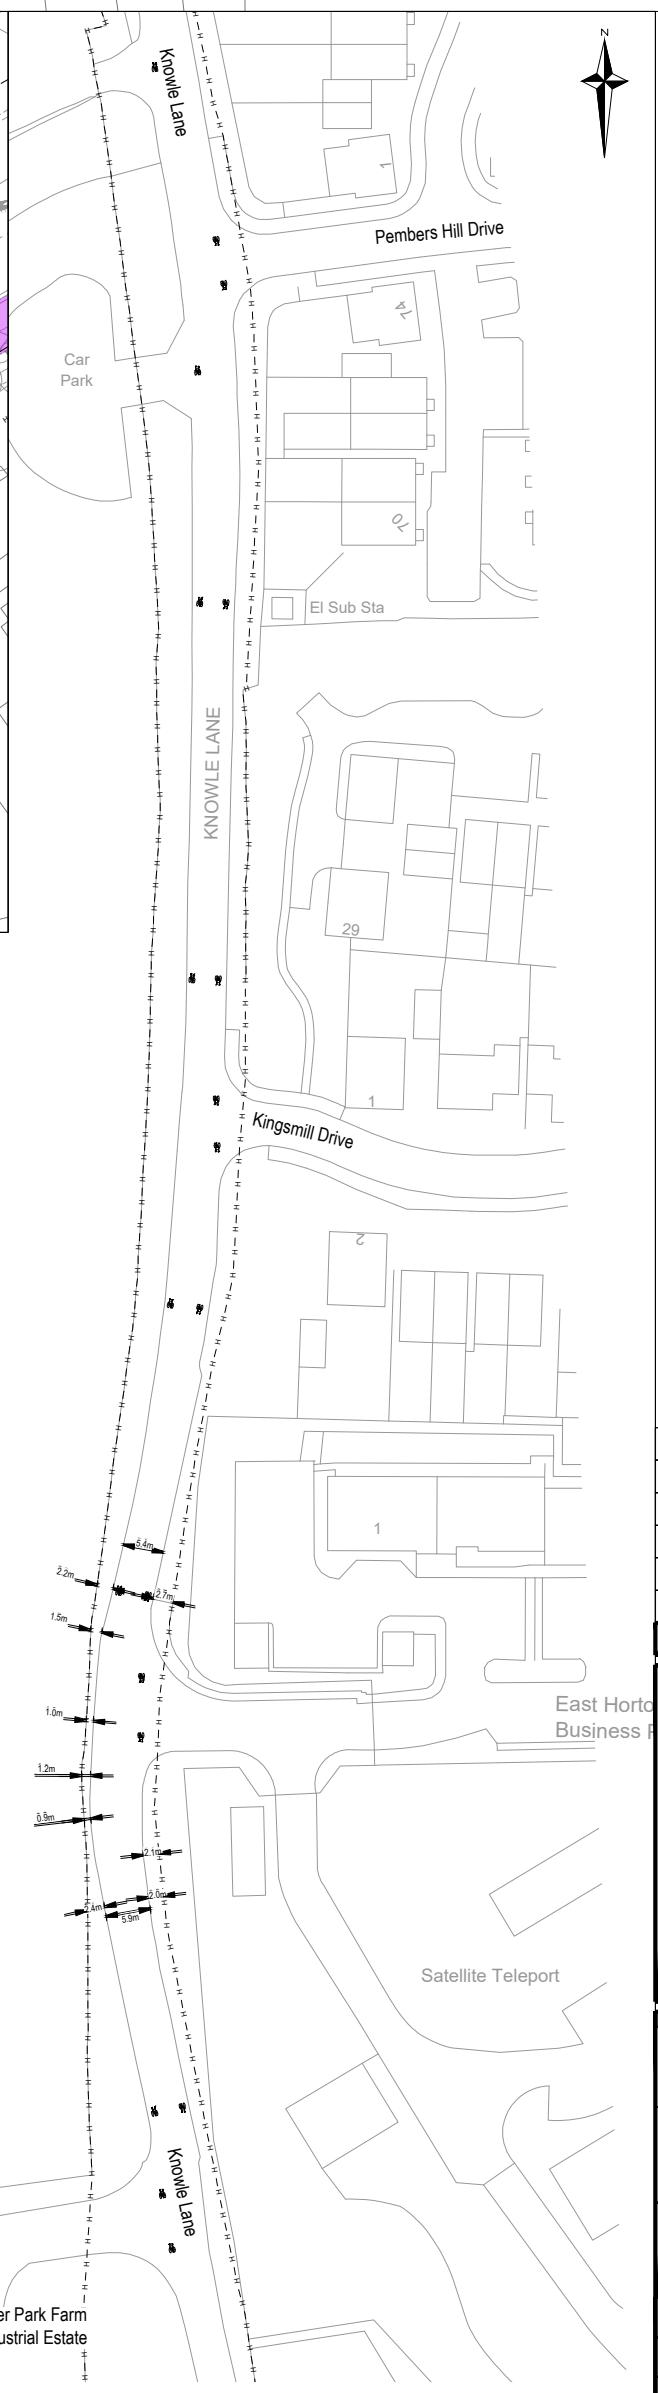

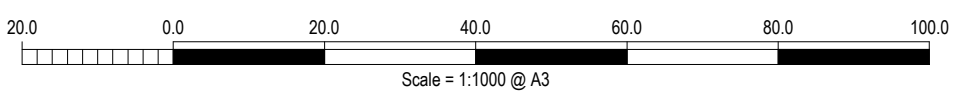

KEY

- Proposed cycleway and junction works to be delivered by Bloor Homes
- Proposed bus stop works to be delivered by Bloor Homes
- Cycle improvement scheme to be delivered by HCC
- Existing vegetation to be cut back / removed to facilitate bus stop waiting area
- 1.5m x 'y'm Pedestrian visibility splays

NOTES

1. Do not scale from this drawing.
2. The highway boundary is to be verified by the highway authority throughout the scheme extents of the proposed works.

Reproduced from Ordnance Survey digital data with permission of the Controller of His Majesty's Stationery Office, Crown copyright (License number 100022432).

Rev.	Description	Date	By	Chkd
G	Updated in accordance with HCC comments.	11.06.25	AH	AJ
F	Updated in response to RSA.	23.04.25	TH	AD
E	Updated in accordance with HCC comments.	18.03.25	AH	AJ
D	Updated in accordance with HCC comments.	23.10.24	AH	AJ
C	Bus stops added on Mortimers Lane	17.09.24	AH	AJ
B	HCC scheme extents added.	22.08.24	AH	AJ

Glanville
Survey > Plan > Engineer
Civil Engineering
Structural Engineering
Transport Planning
Highways Engineering
Building Surveying
Geomatics
Hertfordshire | Oxfordshire | Cambridgeshire | Bristol

Client : Bloor Homes Southern

Project : Land South of Mortimers Lane, Fair Oak, Eastleigh

Title : Proposed Highway and Cycle Improvements Site 1 General Arrangement

Engineer : A. Harper | Date : July 2024

Director : A. Jones | Scale : 1:1000 @ A3

Status : PRELIMINARY

Drawing No. 8230679/6106 | Rev G