Open Space
L.E.A.P

Attenuation Basin

PUMPING STATION

Open Space

Allotments
13 no. at 250m²
(Refer to ACD layout for detail)

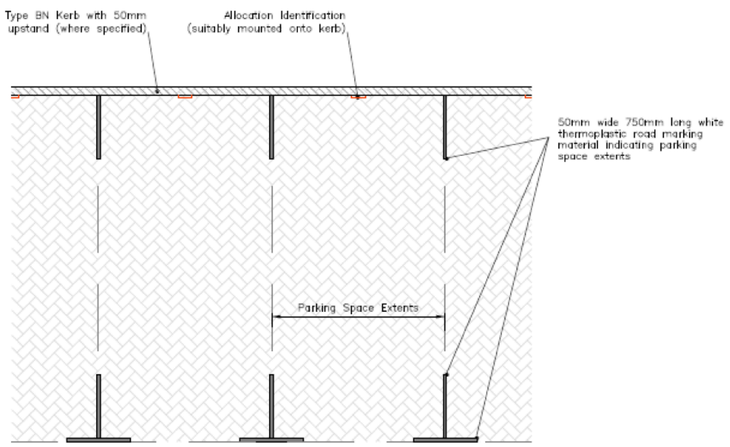

BLOCK PAVED PARKING COURTYARD DELINEATION
Scale 1:100

Parking demarcation key

V - White 'V' for Visitor Parking
T - White 'T' markers for Visitor Parking
T - Alternative colour block paviour demarcation

Parking space numbering to parking courts to be in the form of a metal disc attached to the kerb upstand.

Client

Bellway
BELLWAY plc
Seaton Burn House, Dudley Lane, Seaton Burn
Newcastle-upon-Tyne. NE13 6BE
Tel: 0191 2170717 Fax: 0191 236230
www.bellway.co.uk

Project

Boorley Gardens

Phases 3E (part), 3F (part), 3G & 3H

Drawing Title

Parking demarcation plan

Drawn BLK	Date January 2025	Scale A1@1:20
Job No. 0001	Drawing No. BELL01-PDP	Revision A
Dwg Status		