


No.	Date	Rev. by	Description
.	.	.	.

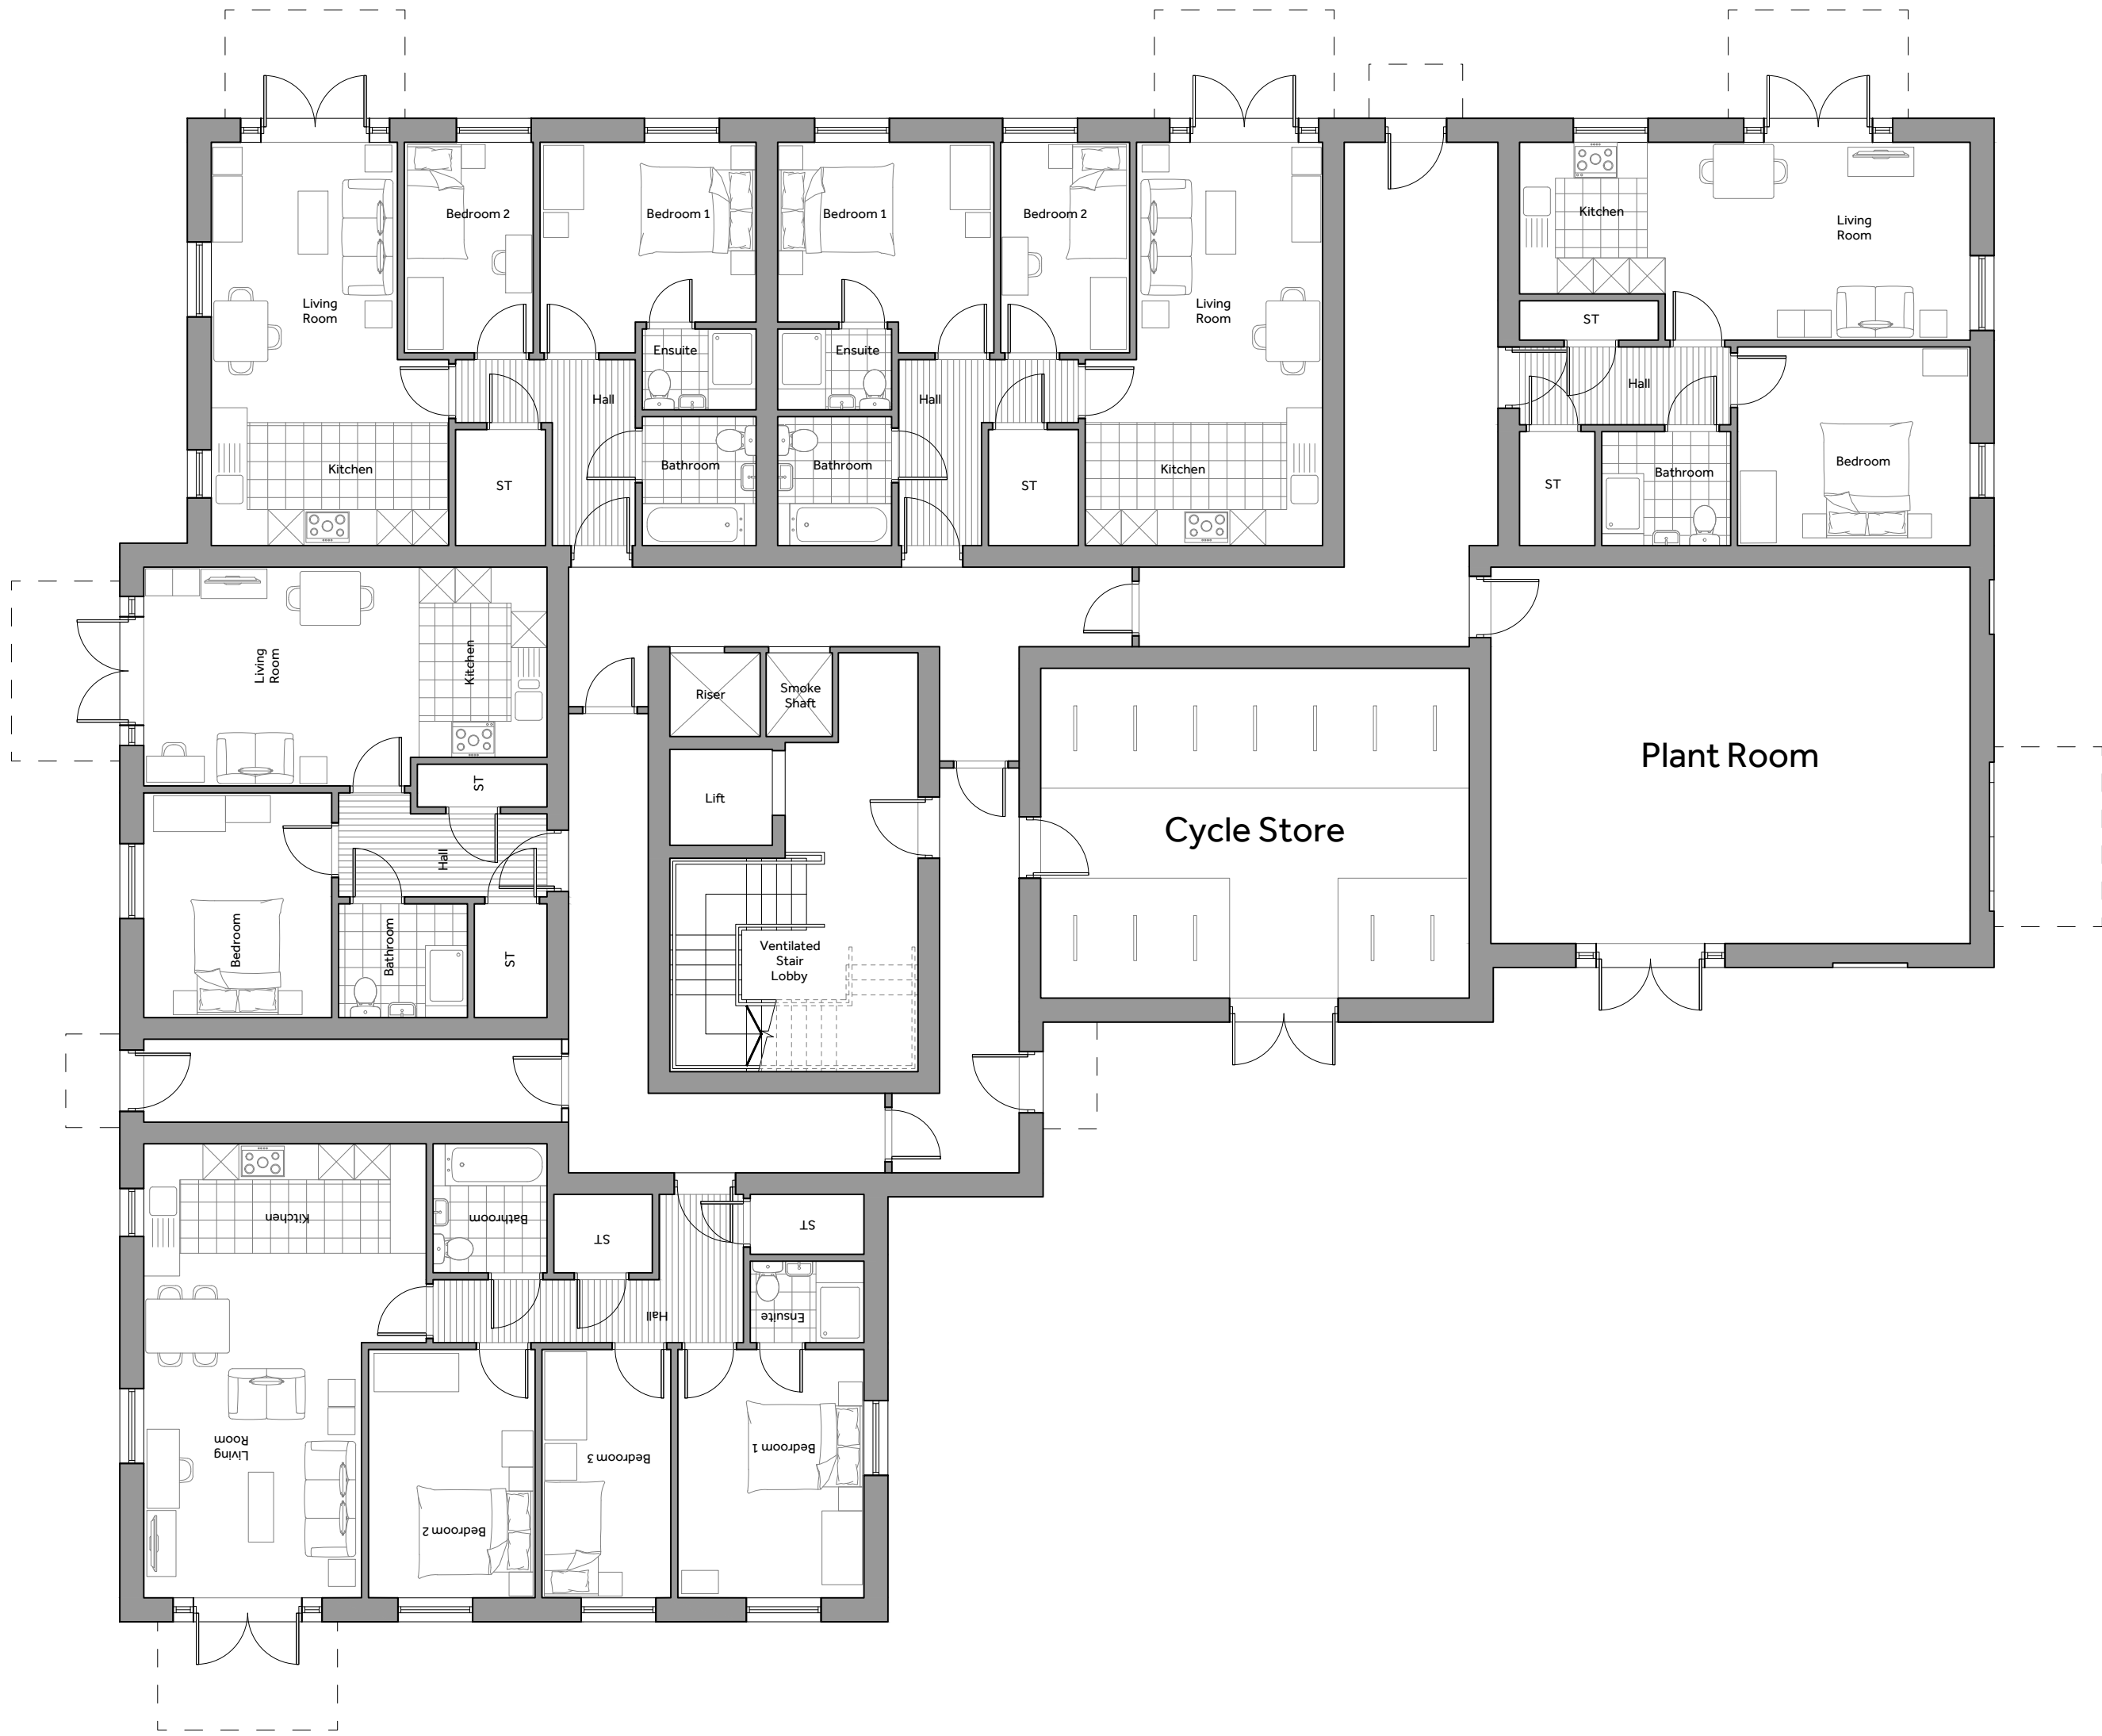

Ground Floor Plan



First Floor Plan

Communal Areas % = 20.6%

CLAGUE ARCHITECTS

www.clague.co.uk 01227 762 060 info@clague.co.uk

Client

Eastleigh Borough Council

Project Title

Quobleigh Breach

Drawing Description

Block A

Proposed Ground & First Floor Plans

Scale	Date	Created	Checked
1:100 @ A1	July 2025	HP	SW

Drawing Status

P01

Project - Originator - Function - Spatial - Form - Discipline - Number - Revision

30071D-CLA- PR - APA -PD-A- 01 P3

