



General Notes

1. This drawing is © copyright Hampshire County Council 2024. No unauthorised reproduction of any kind is permitted.

2. No dimensions to be scaled from this drawing. Verify all dimensions prior to construction. Immediately report any discrepancies on the document to the Architect/Contract Administrator. This document shall be read in conjunction with associated models, specifications and related consultant's documents.


3. Drawing to be read with all relevant Architectural, Interiors, Structural, M&E, Drainage/Public Health, Landscape, Civils and Interiors drawings and specifications.

4. This map is reproduced from Ordnance Survey material with the permission of Ordnance Survey on behalf of the controller of Her Majesty's Stationery Office © Crown copyright. Unauthorised reproduction infringes Crown Copyright & may lead to prosecution or civil proceedings (100019160) 2024.



Hampshire
County Council

Notes:

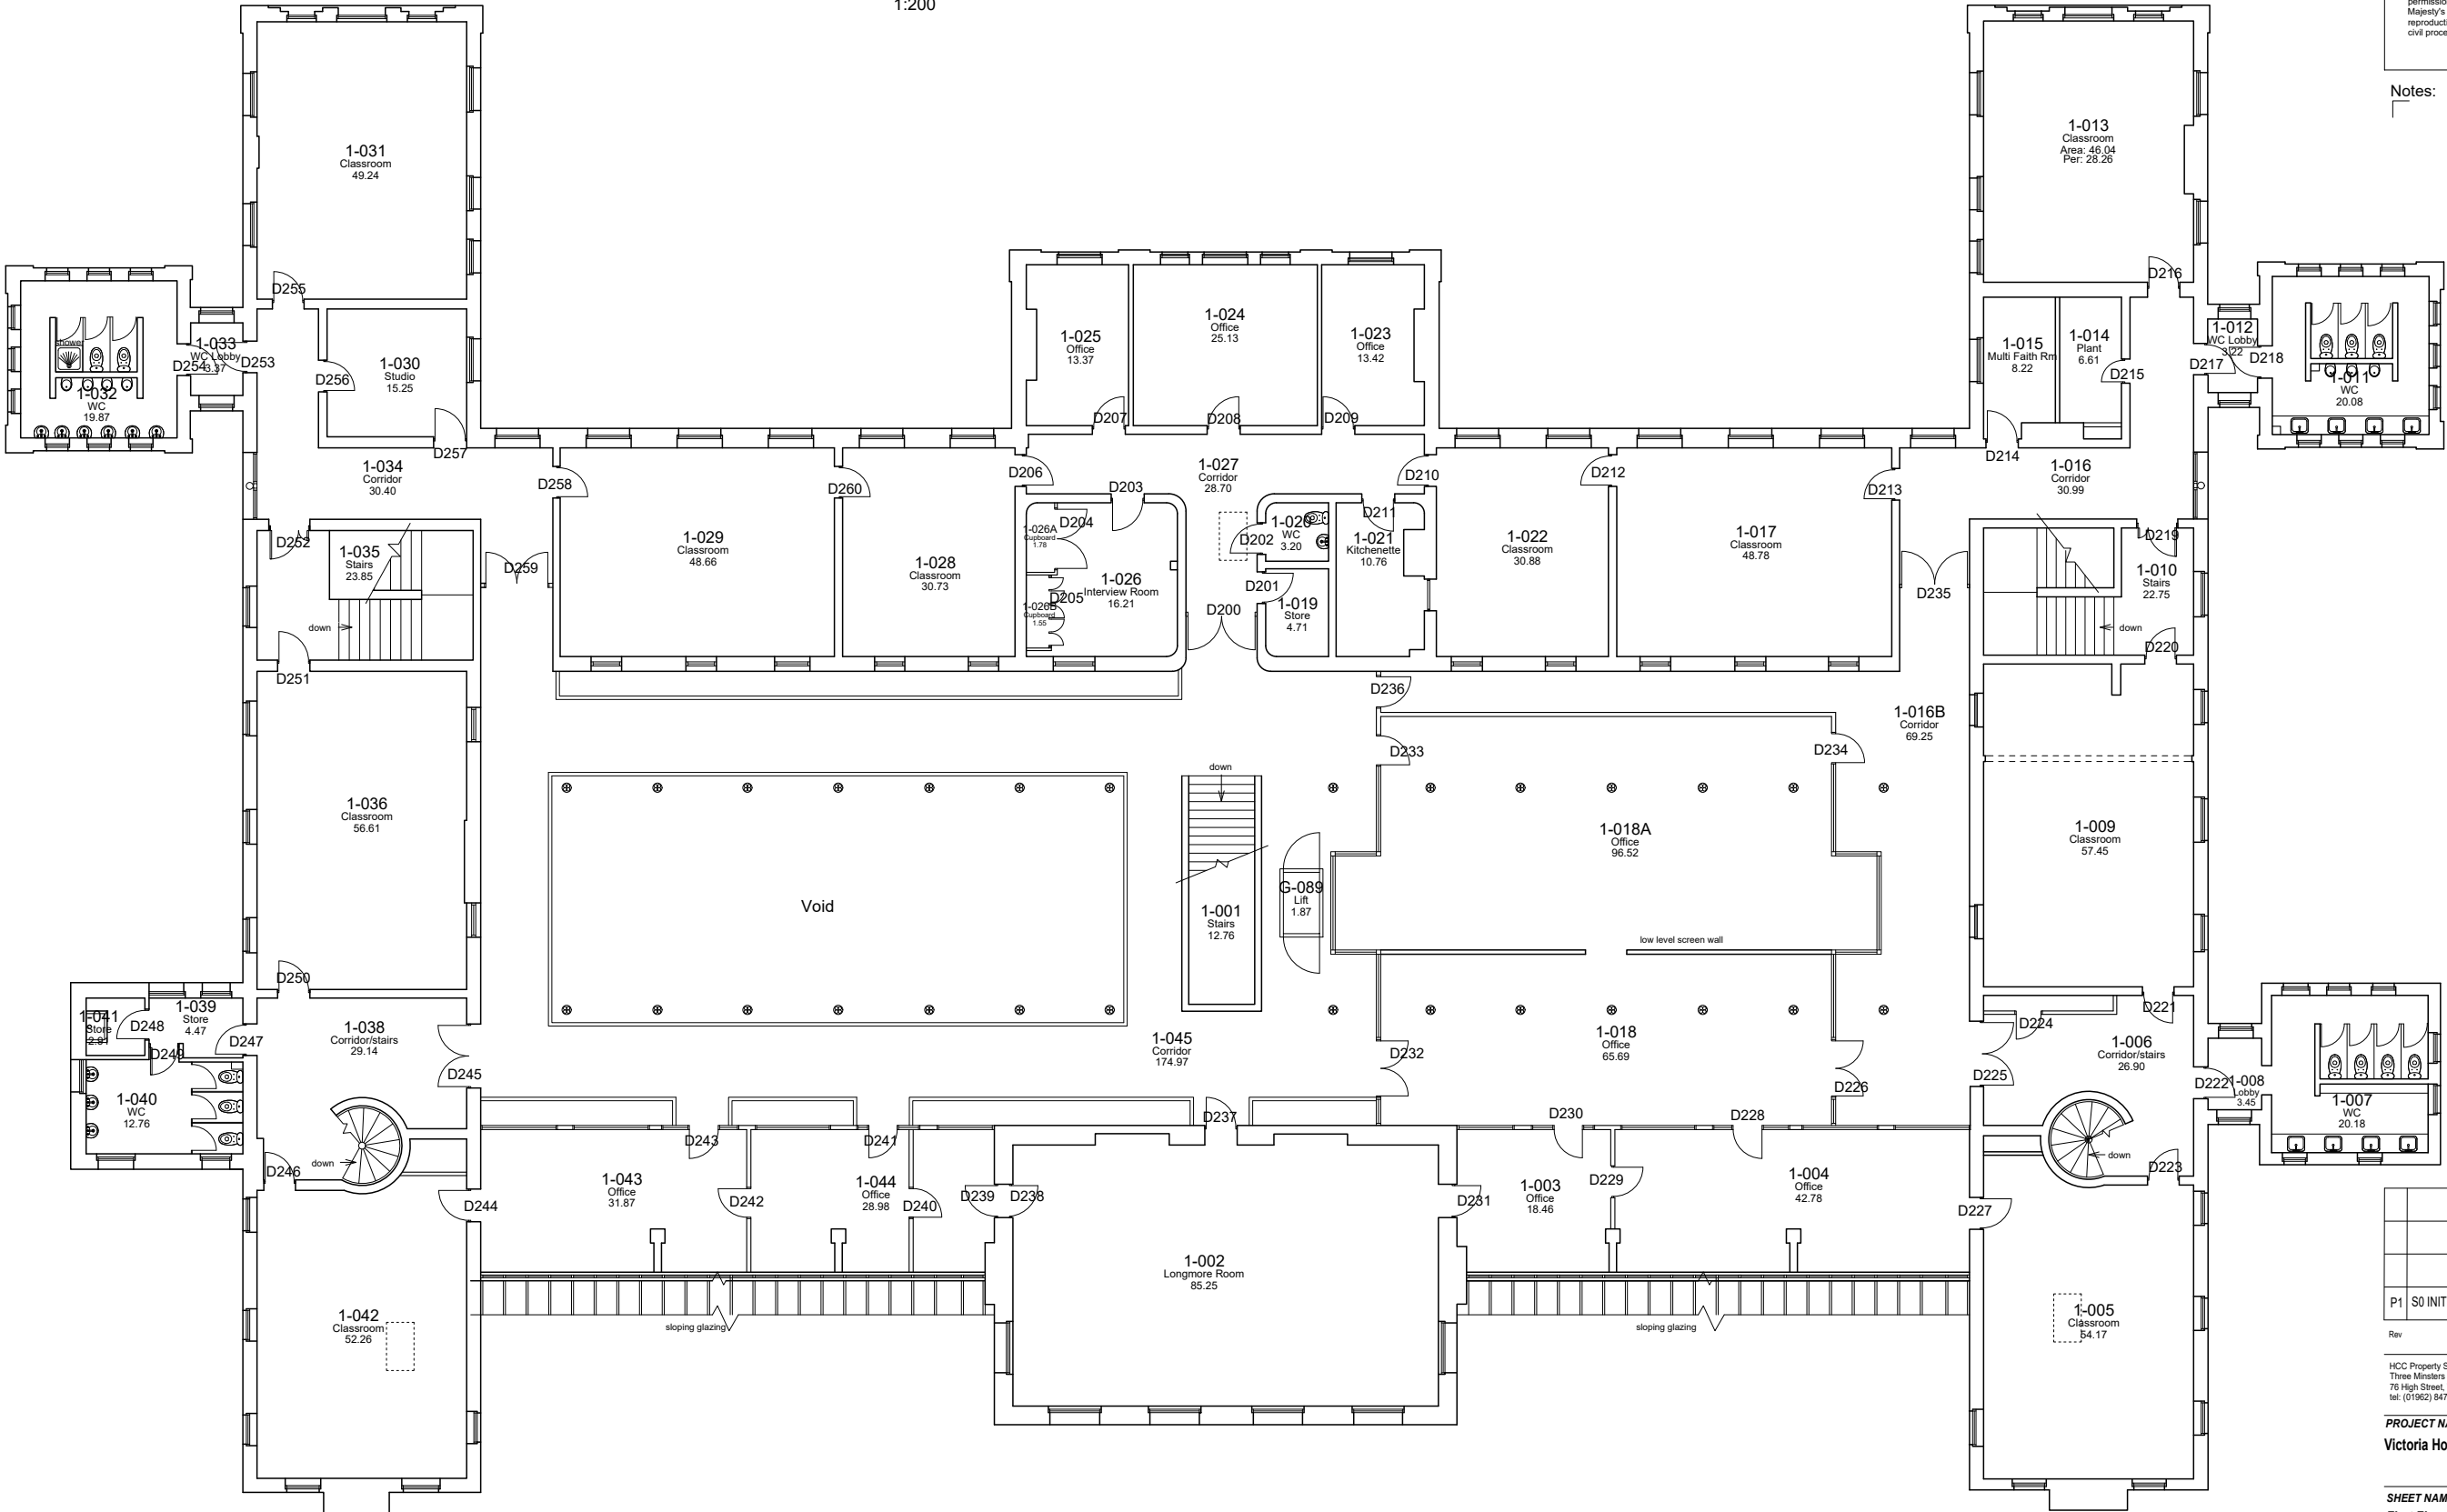

P1	SO INITIAL STATUS	3/31/2025	XXX	XXX
Rev	Description	Date	By	Chkd

HCC Property Services,
Three Ministers House,
76 High Street, Winchester SO23 8UL
tel: (01982) 947601

Property Services

PROJECT NAME
Victoria House Refurbishment

SHEET NAME
First Floor
Door Identification

SCALE
1:200 @ A3

DRAWN JJ
CHKD GC
APRV .

DRAWING No.
project code - originator - volume - level - type - role - number version

E05575-HCC-ZZ-01 -DR-B-2001 P1 .00

SUITABILITY
code description

SO INITIAL STATUS