

General Notes

1. This drawing is © copyright Hampshire County Council 2024. No unauthorised reproduction of any kind is permitted.


2. No dimensions to be scaled from this drawing. Verify all dimensions prior to construction. Immediately report any discrepancies on the document to the Architect/Contract Administrator. This document shall be read in conjunction with associated models, specifications and related consultant's documents.

3. Drawing to be read with all relevant Architectural, Interiors, Structural, M&E, Drainage/Public Health, Landscape, Civils and Interiors drawings and specifications.


4. This map is reproduced from Ordnance Survey material with the permission of Ordnance Survey on behalf of the controller of Her Majesty's Stationery Office © Crown copyright. Unauthorized reproduction infringes Crown Copyright & may lead to prosecution or civil proceedings (100019180) 2024.

 Hampshire County Council


Notes:

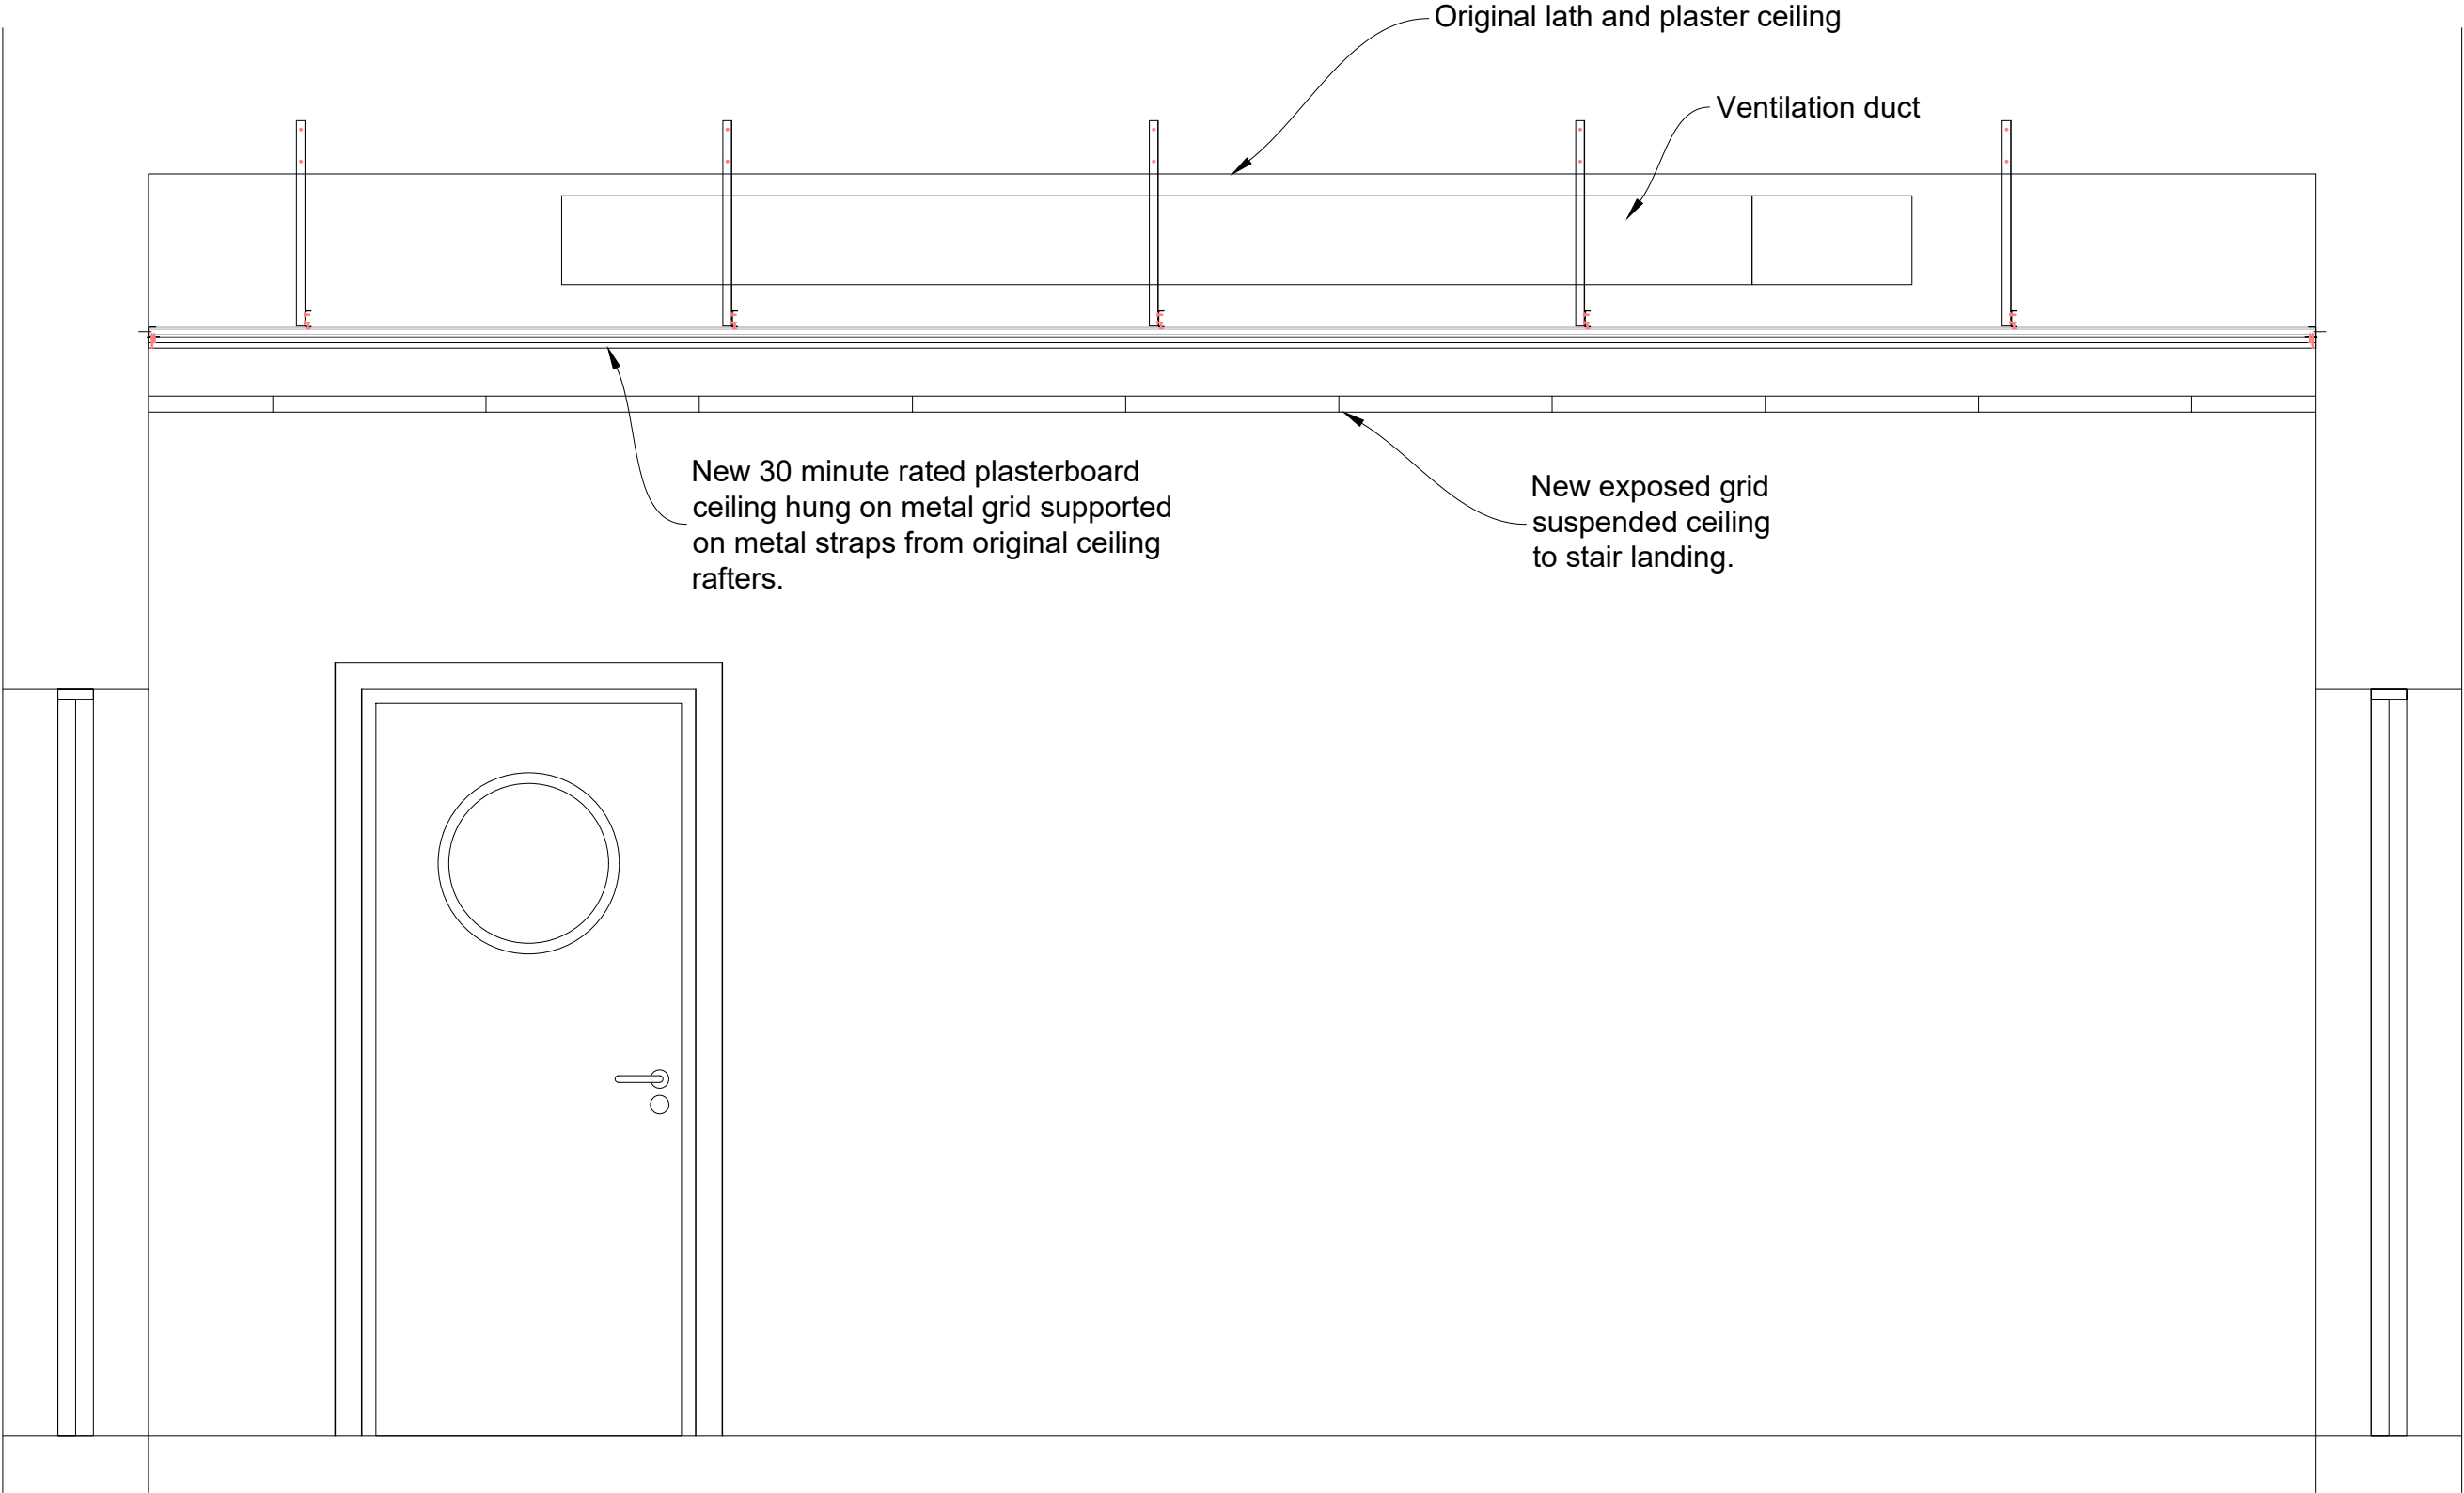

ELEVATION A - FIRE RATED CEILING INSTALLATION
1-038 AND 1-006

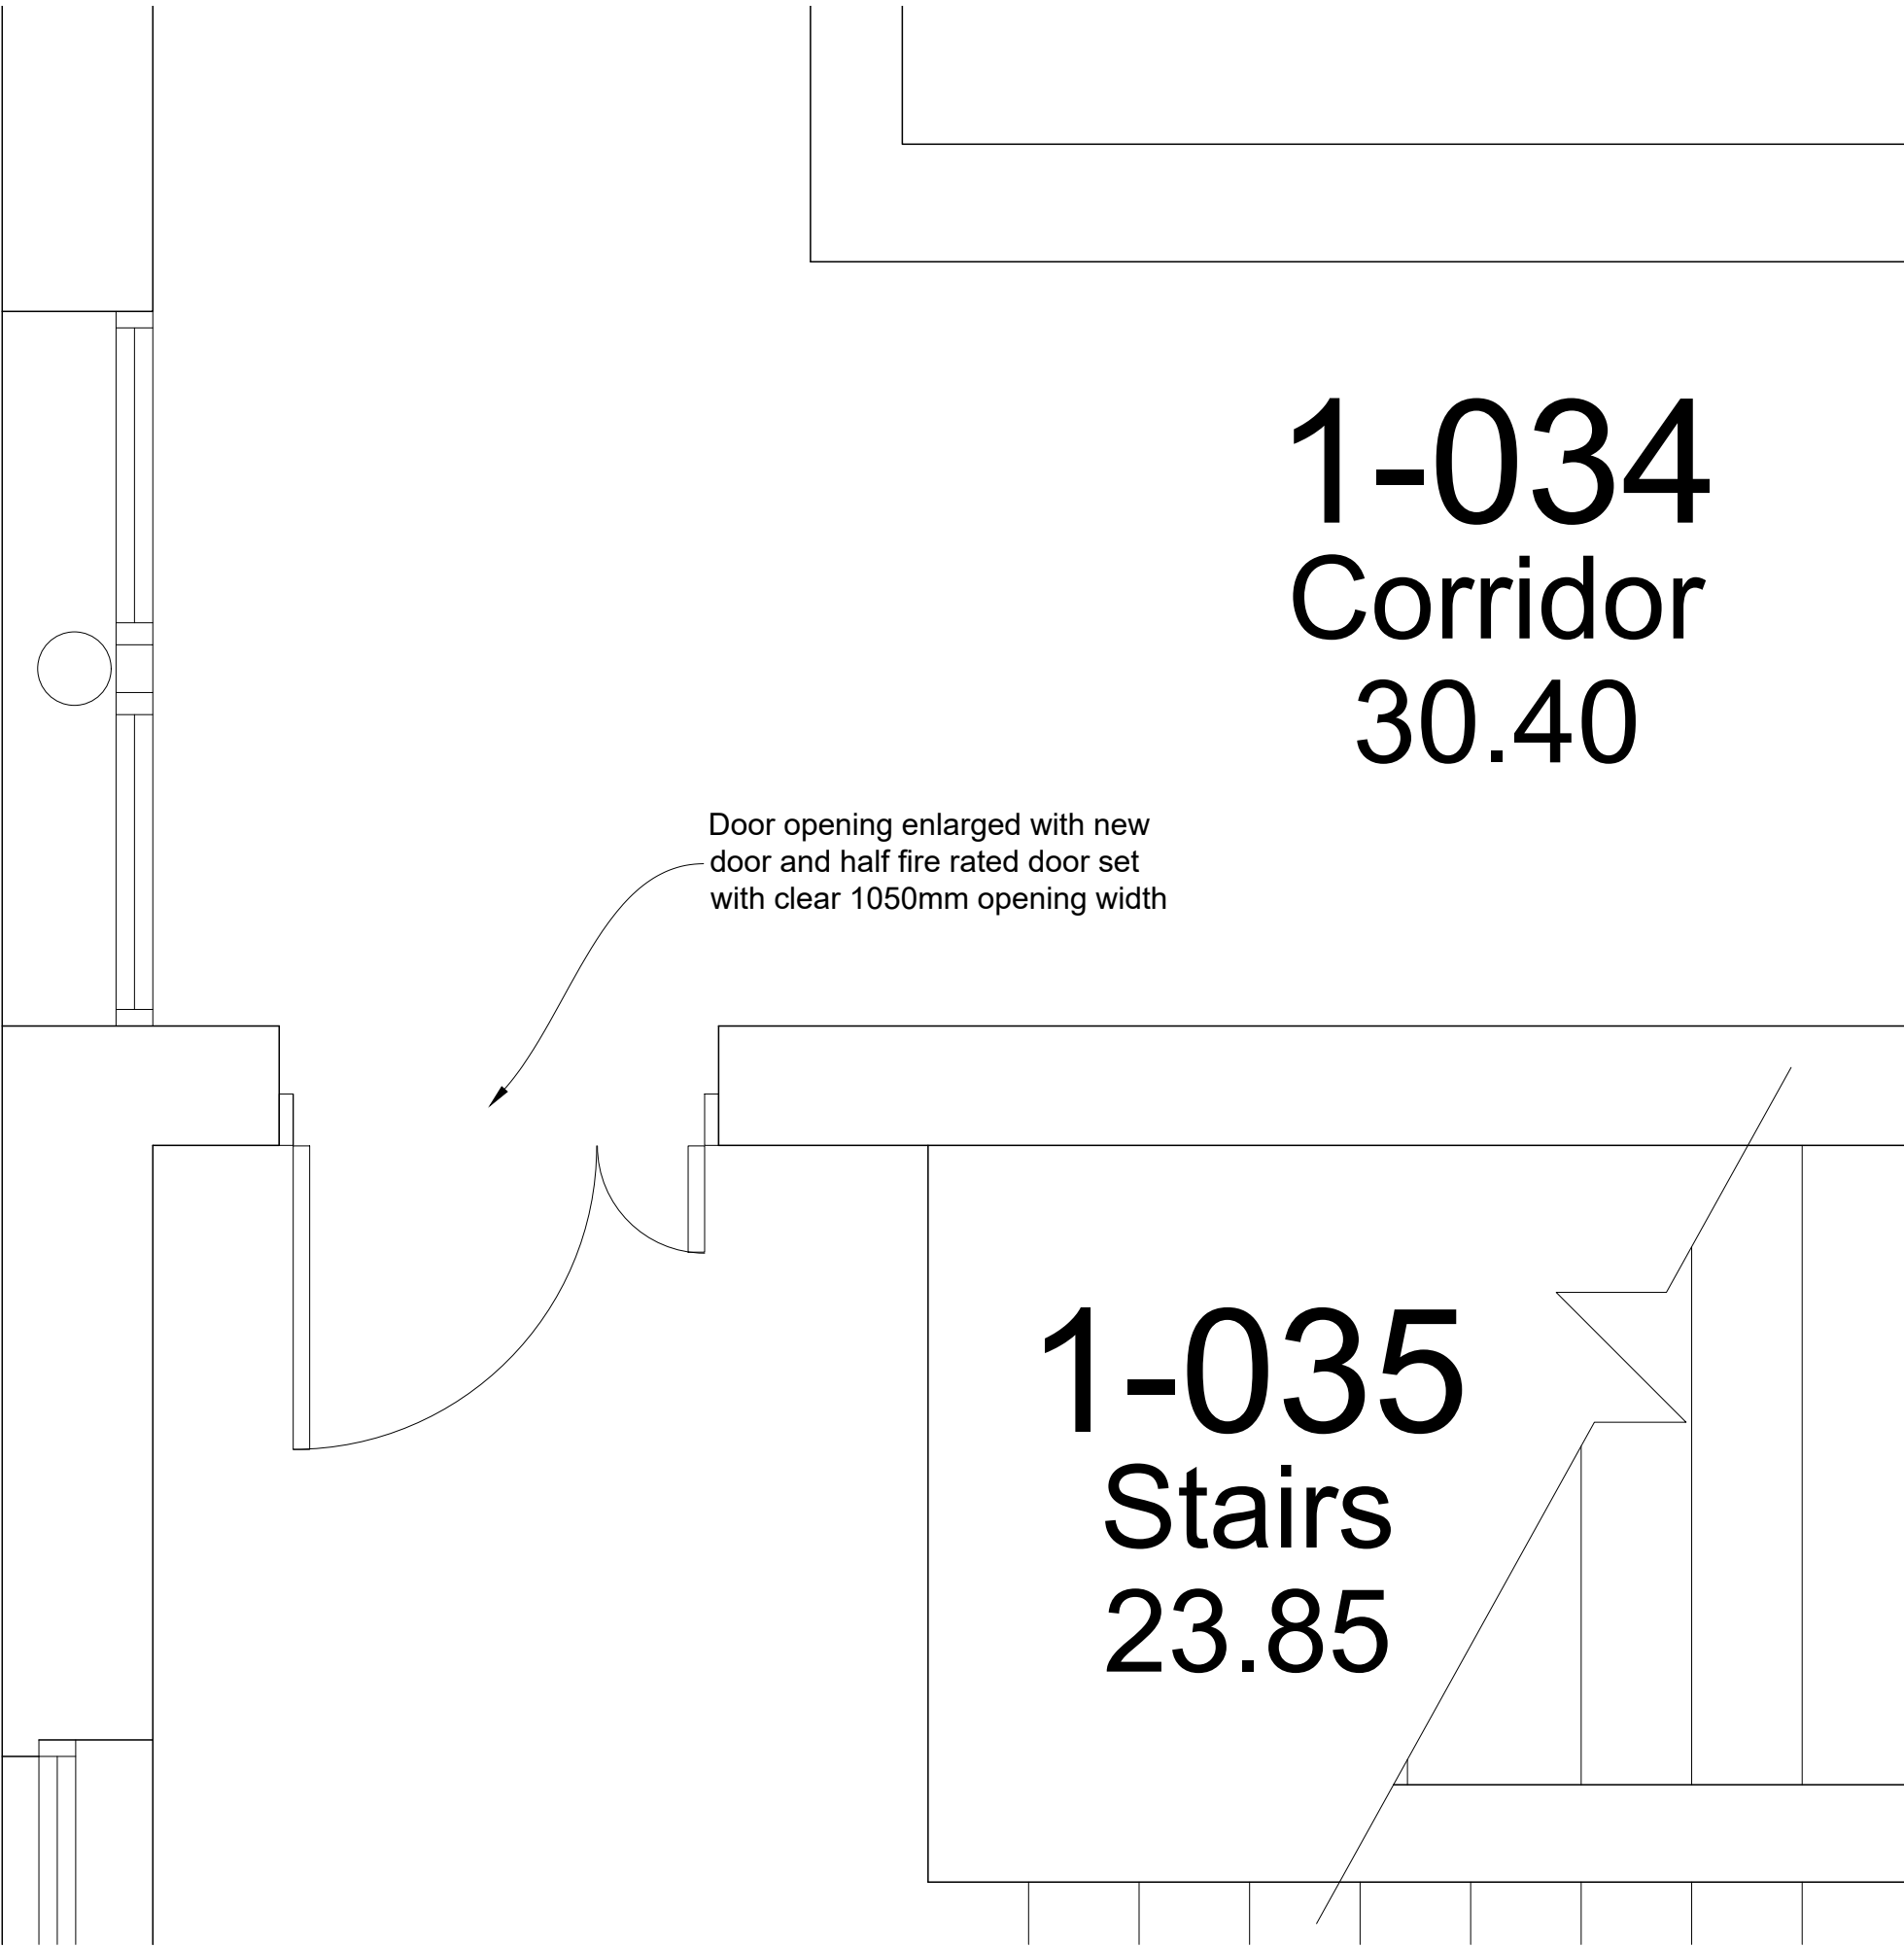

First Floor Protected Staircases 1-035 and 1-010
Existing doorways opened up to give clear 1,050mm minimum opening width from escape corridor.
New FC30S with door and half leaf.

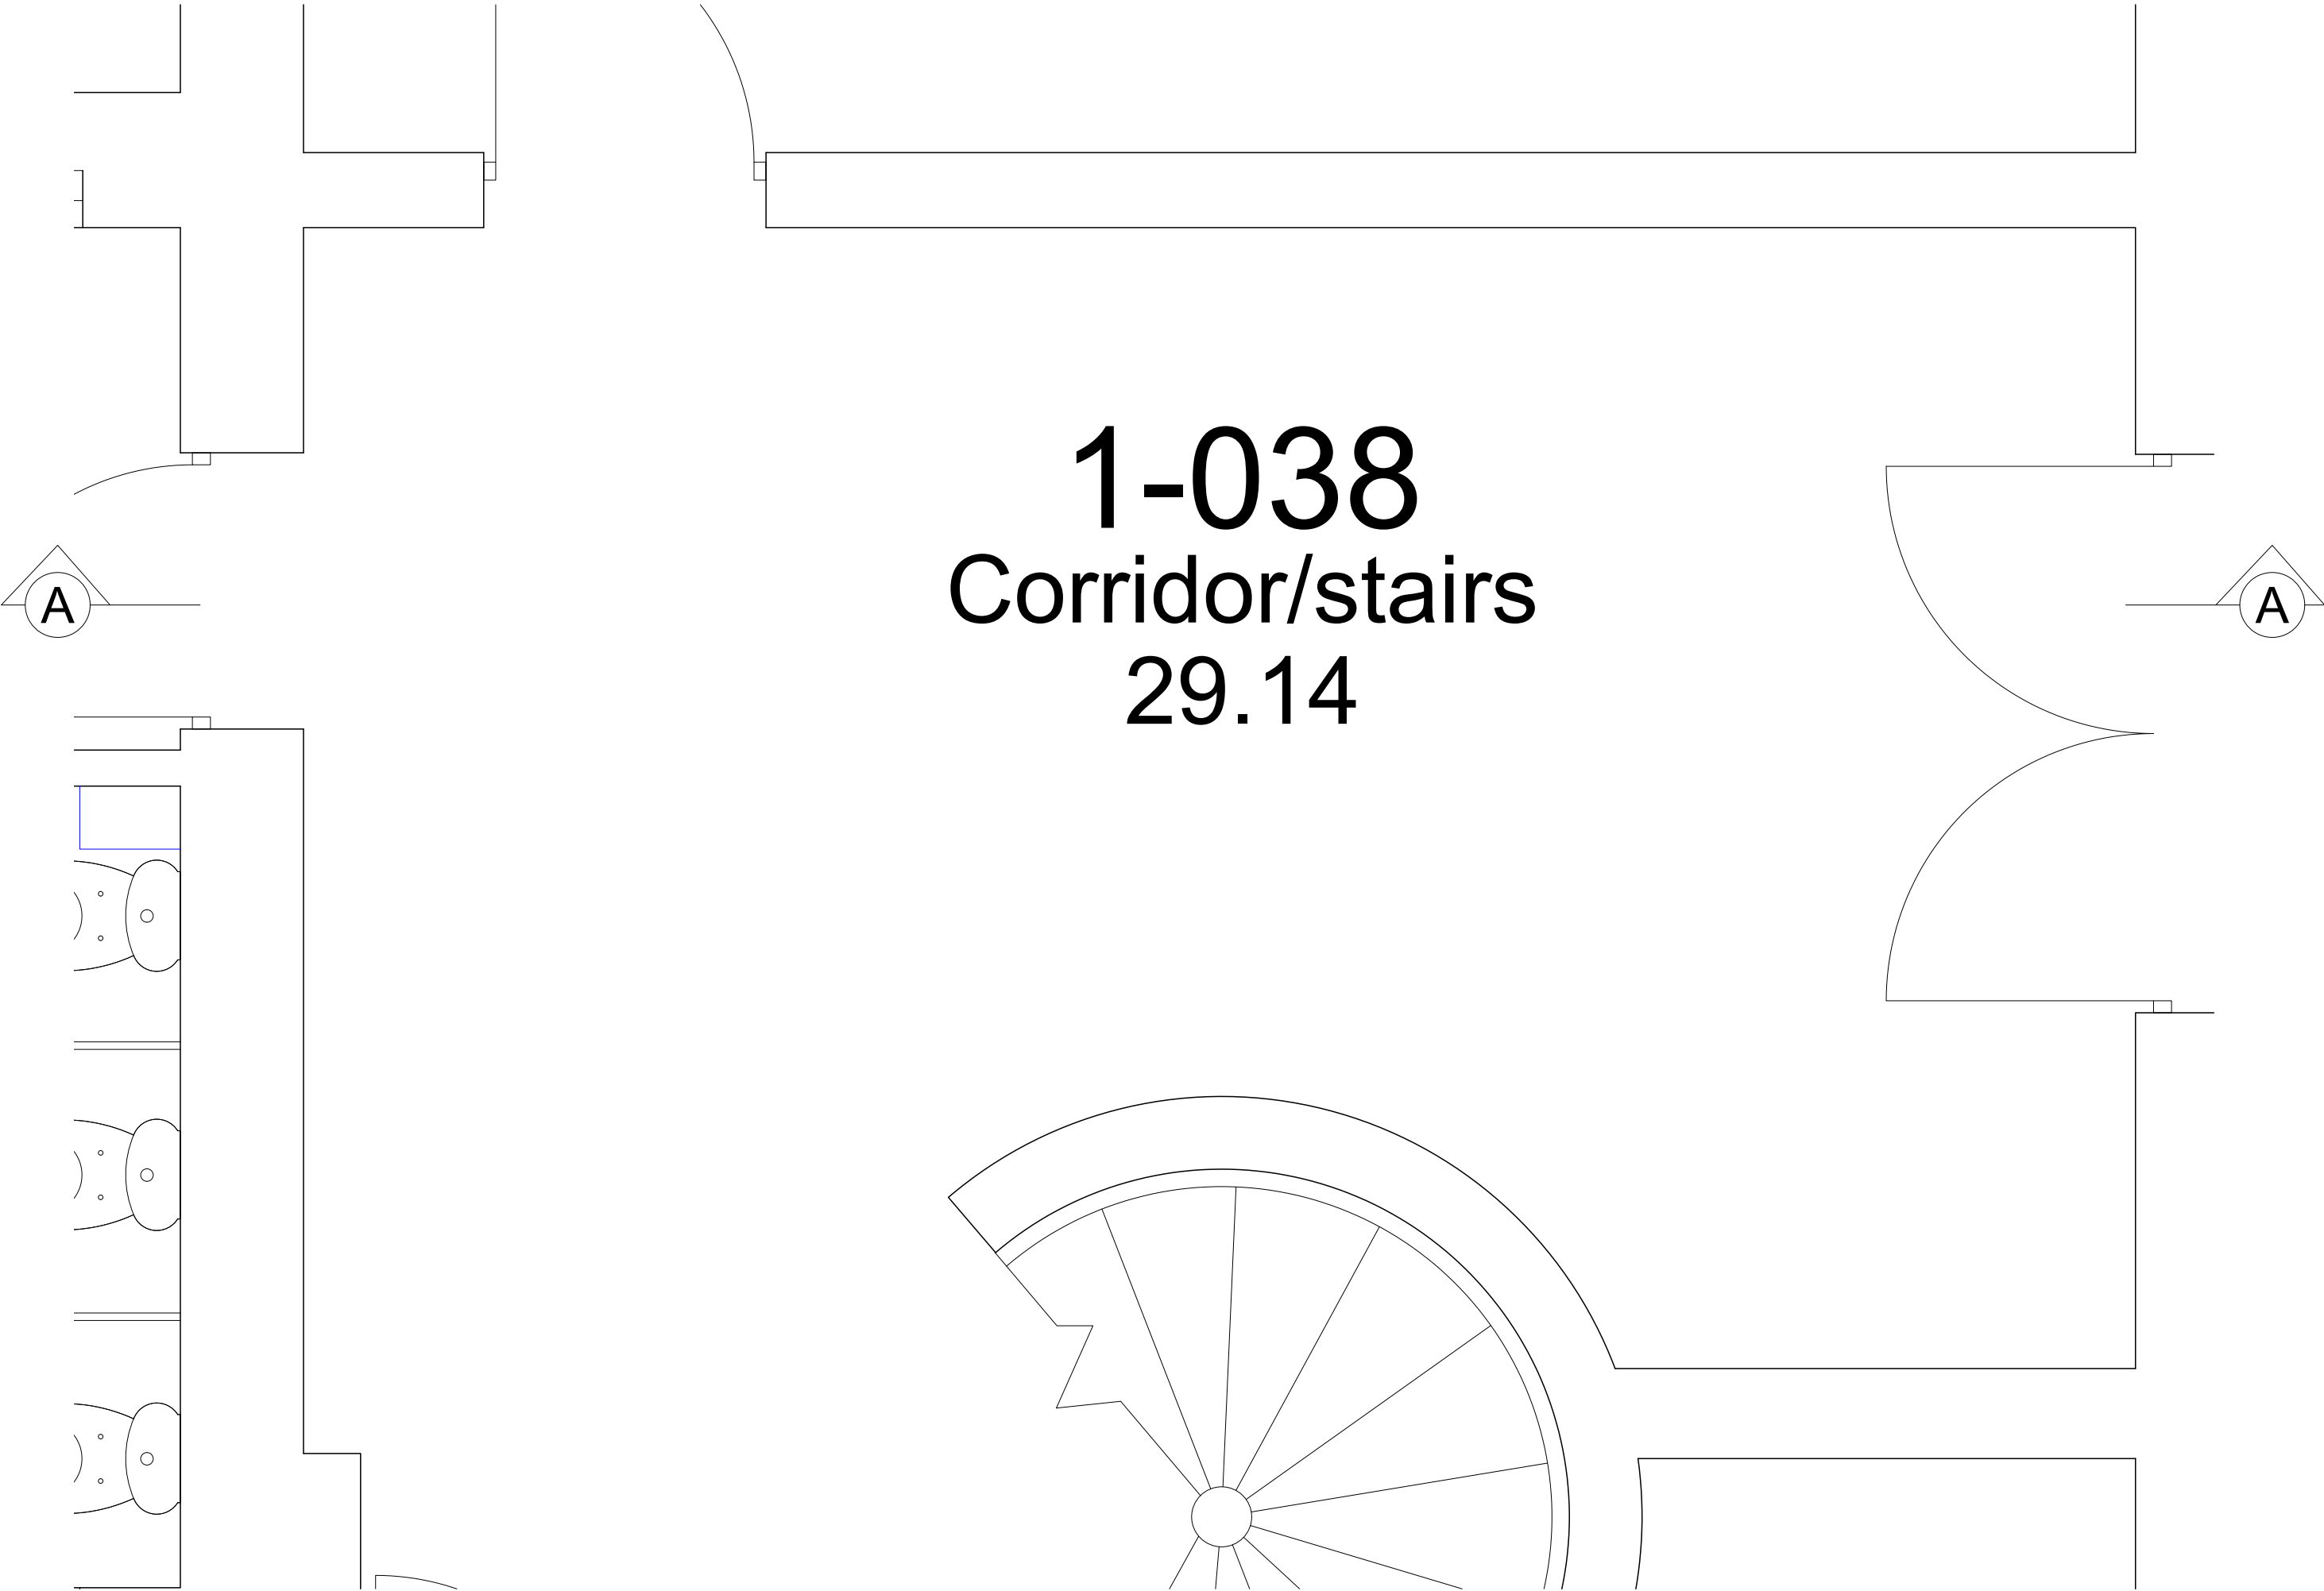

P1	Initial Issue	01.04.2025	JJ	GC

Rev	Description	Date	By	Chkd
-----	-------------	------	----	------

HCC Property Services,
Three Minsters House,
76 High Street, Winchester SO23 8UL
tel: (01962) 847801



PROJECT NAME
Victoria House Refurbishment

SHEET NAME
Fire Strategy Alterations
as Proposed

SCALE	DRAWN	CHKD	APRV
1:20 @ A1	JJ	GC	.

DRAWING No.
project code - originator - volume - level - type - role - number version

E05575-HCC-ZZ-ZZ-DR-B-6410 P1 00

SUITABILITY
code description

S4 SUITABLE FOR STAGE APPROVAL