

- General Notes
1. This drawing is © copyright Hampshire County Council 2024. No unauthorised reproduction of any kind is permitted.


2. No dimensions to be scaled from this drawing. Verify all dimensions prior to construction. Immediately report any discrepancies on the document to the Architect/Contract Administrator. This document shall be read in conjunction with associated models, specifications and related consultant's documents.

3. Drawing to be read with all relevant Architectural, Interiors, Structural, M&E, Drainage/Public Health, Landscape, Civils and Interiors drawings and specifications.

4. This map is reproduced from Ordnance Survey material with the permission of Ordnance Survey on behalf of the controller of Her Majesty's Stationery Office © Crown copyright. Unauthorised reproduction infringes Crown Copyright & may lead to prosecution or civil proceedings (100019160) 2024.
- Hampshire County Council

Notes:

- Hidden Grid
- 600 x 600 tiles
- Metal plank
- Plasterboard

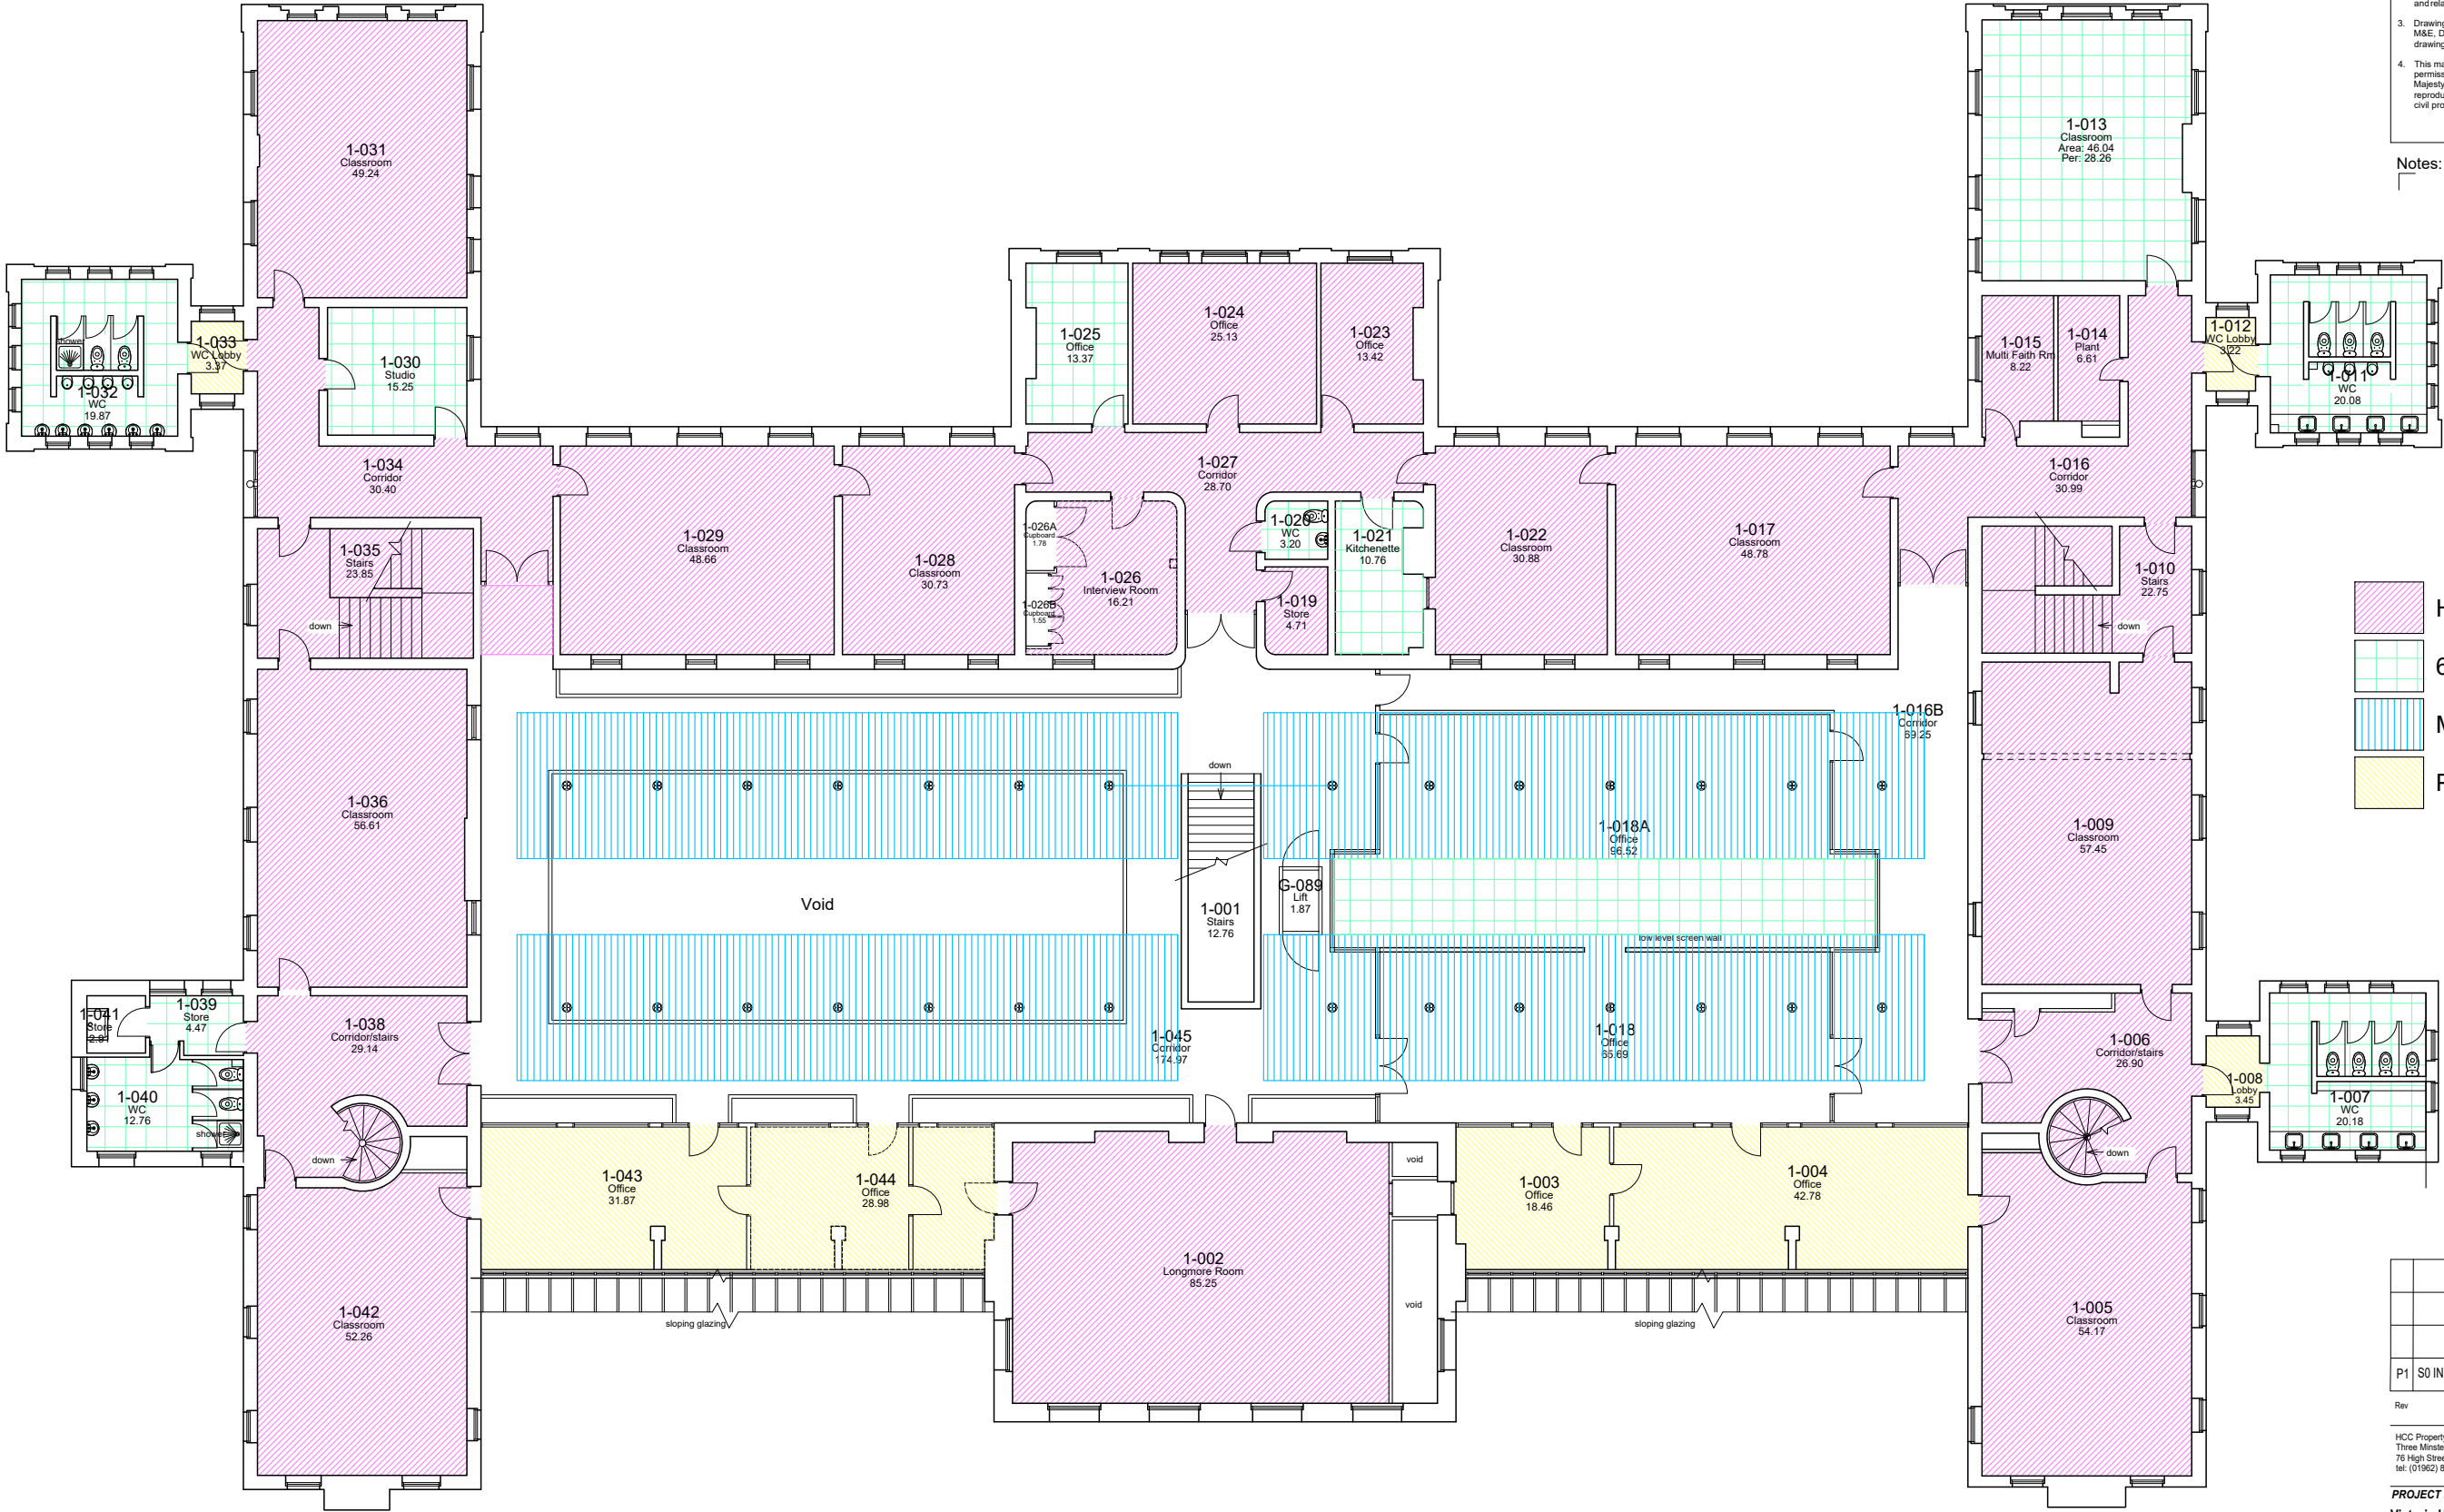

P1	S0 INITIAL STATUS	3/31/2025	XXX	XXX
Rev	Description	Date	By	Chkd

HCC
Property Services

HCC Property Services,
Three Ministers House,
76 High Street, Winchester SO23 8UL
Tel: (01962) 947601

PROJECT NAME

Victoria House Refurbishment

SHEET NAME

First Floor
Ceiling Layout
as Existing

SCALE

1:200 @ A3

DRAWN

JJ

CHKD

GC

APRV

.

DRAWING No.

project code - originator - volume - level - type - role - number

version

E05575-HCC-ZZ-01 -DR-B-2402

P1

.00

SUITABILITY

code description

S0 INITIAL STATUS