


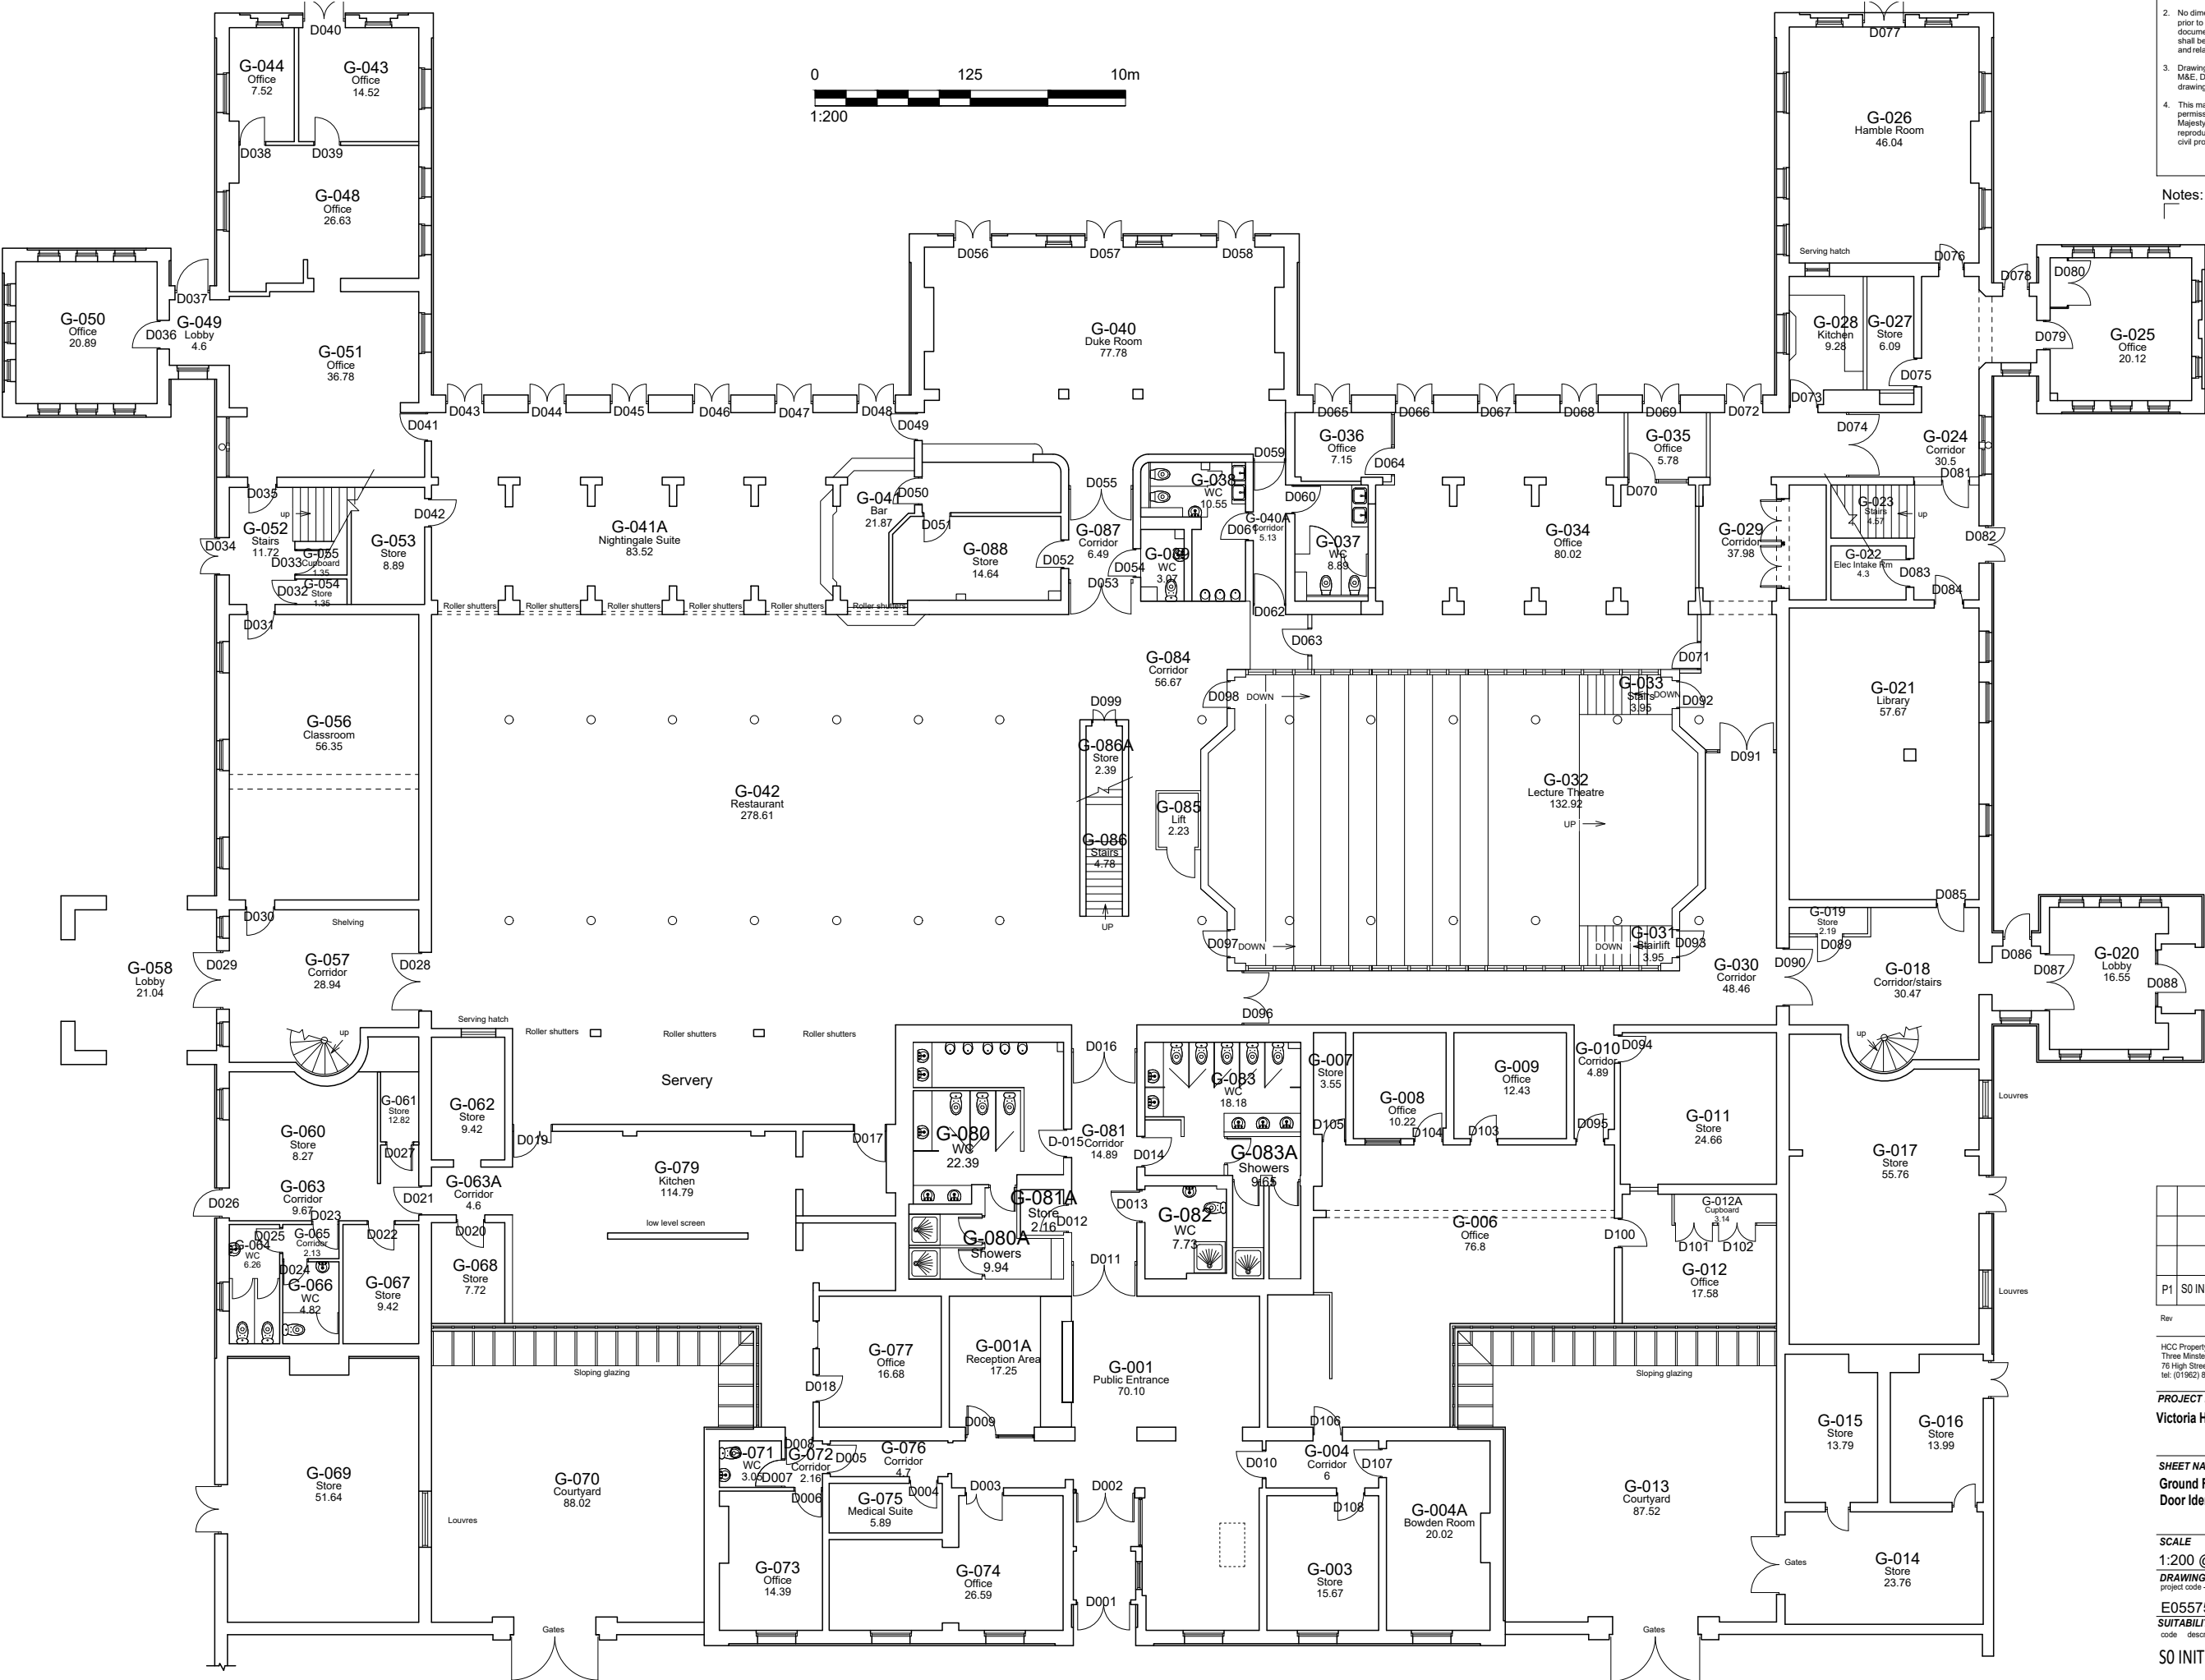

- General Notes**
1. This drawing is © copyright Hampshire County Council 2024. No unauthorised reproduction of any kind is permitted.
 2. No dimensions to be scaled from this drawing. Verify all dimensions prior to construction. Immediately report any discrepancies on the document to the Architect/Contract Administrator. This document shall be read in conjunction with associated models, specifications and related consultant's documents.
 3. Drawing to be read with all relevant Architectural, Interiors, Structural, M&E, Drainage/Public Health, Landscape, Civils and Interiors drawings and specifications.
 4. This map is reproduced from Ordnance Survey material with the permission of Ordnance Survey on behalf of the controller of Her Majesty's Stationery Office © Crown copyright. Unauthorised reproduction infringes Crown Copyright & may lead to prosecution or civil proceedings (100019160) 2024.



Notes:

P1	S0 INITIAL STATUS	3/31/2025	XXX	XXX

Rev Description Date By Chkd

HCC Property Services,
Three Ministers House,
76 High Street, Winchester SO23 8UL
Tel: (01962) 947601



PROJECT NAME
Victoria House Refurbishment

SHEET NAME
Ground Floor
Door Identification

SCALE
1:200 @ A3

DRAWING No.
project code - originator - volume - level - type - role - number version

SUITABILITY
code description

SO INITIAL STATUS