

General Notes

1. This drawing is © copyright Hampshire County Council 2024. No unauthorised reproduction of any kind is permitted.

2. No dimensions to be scaled from this drawing. Verify all dimensions prior to construction. Immediately report any discrepancies on the document to the Architect/Contract Administrator. This document shall be read in conjunction with associated models, specifications and related consultant's documents.


3. Drawing to be read with all relevant Architectural, Interiors, Structural, M&E, Drainage/Public Health, Landscape, Civils and Interiors drawings and specifications.

4. This map is reproduced from Ordnance Survey material with the permission of Ordnance Survey on behalf of the controller of Her Majesty's Stationery Office © Crown copyright. Unauthorized reproduction infringes Crown Copyright & may lead to prosecution or civil proceedings (100019180) 2024.




Hampshire  
County Council

Notes:

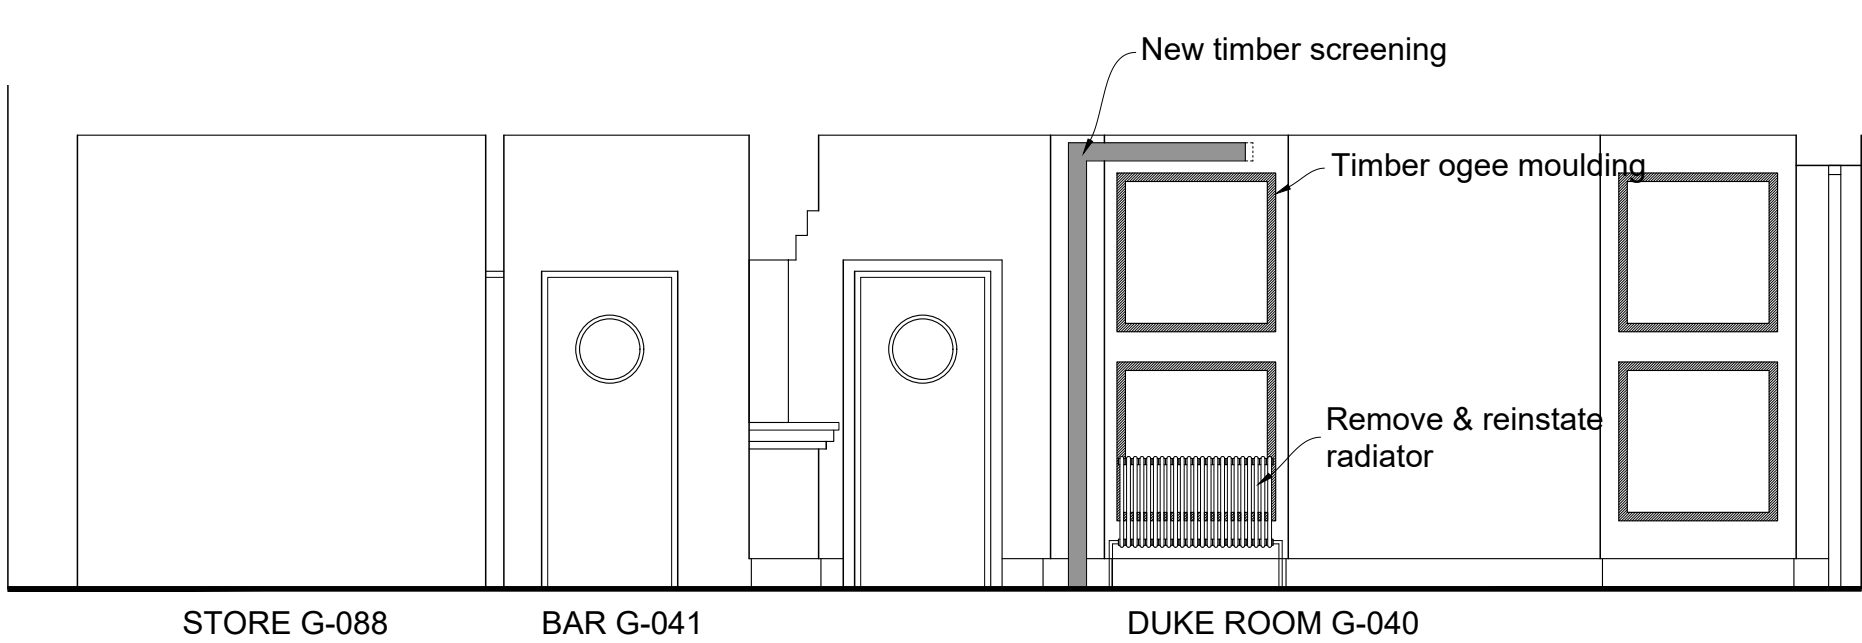


STORE G-088      BAR G-041      DUKE ROOM G-040



ELEVATION A

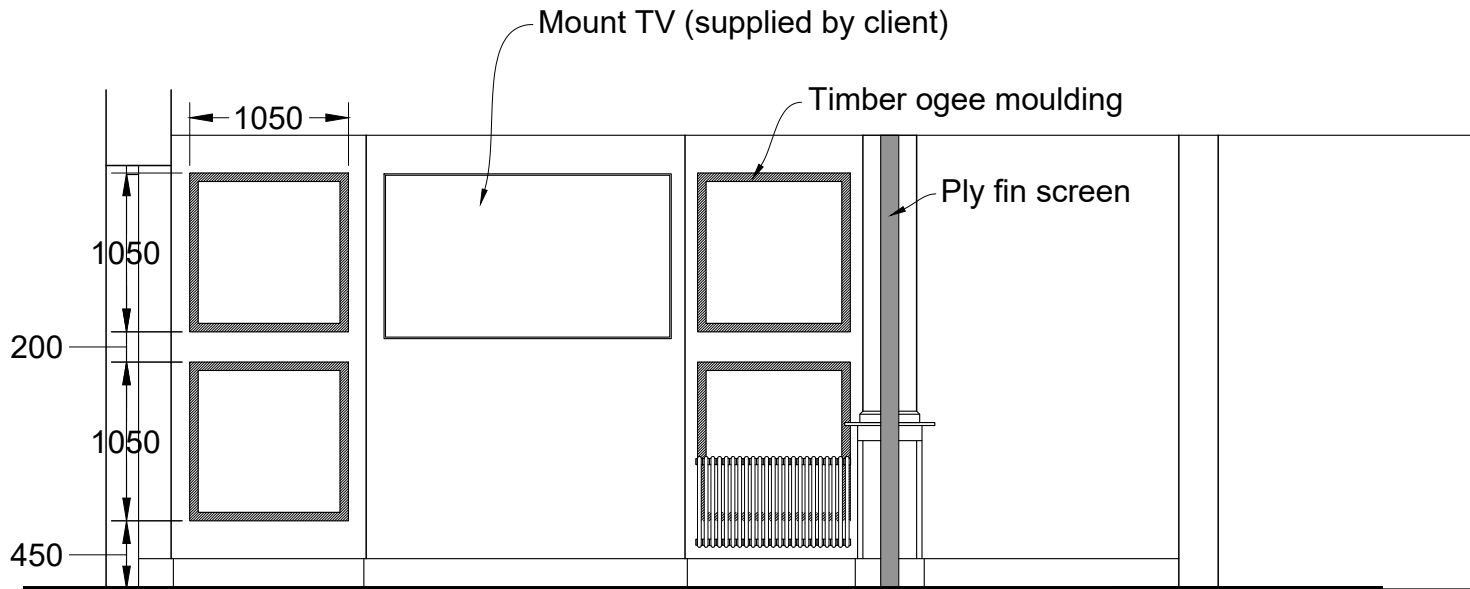


ELEVATION B

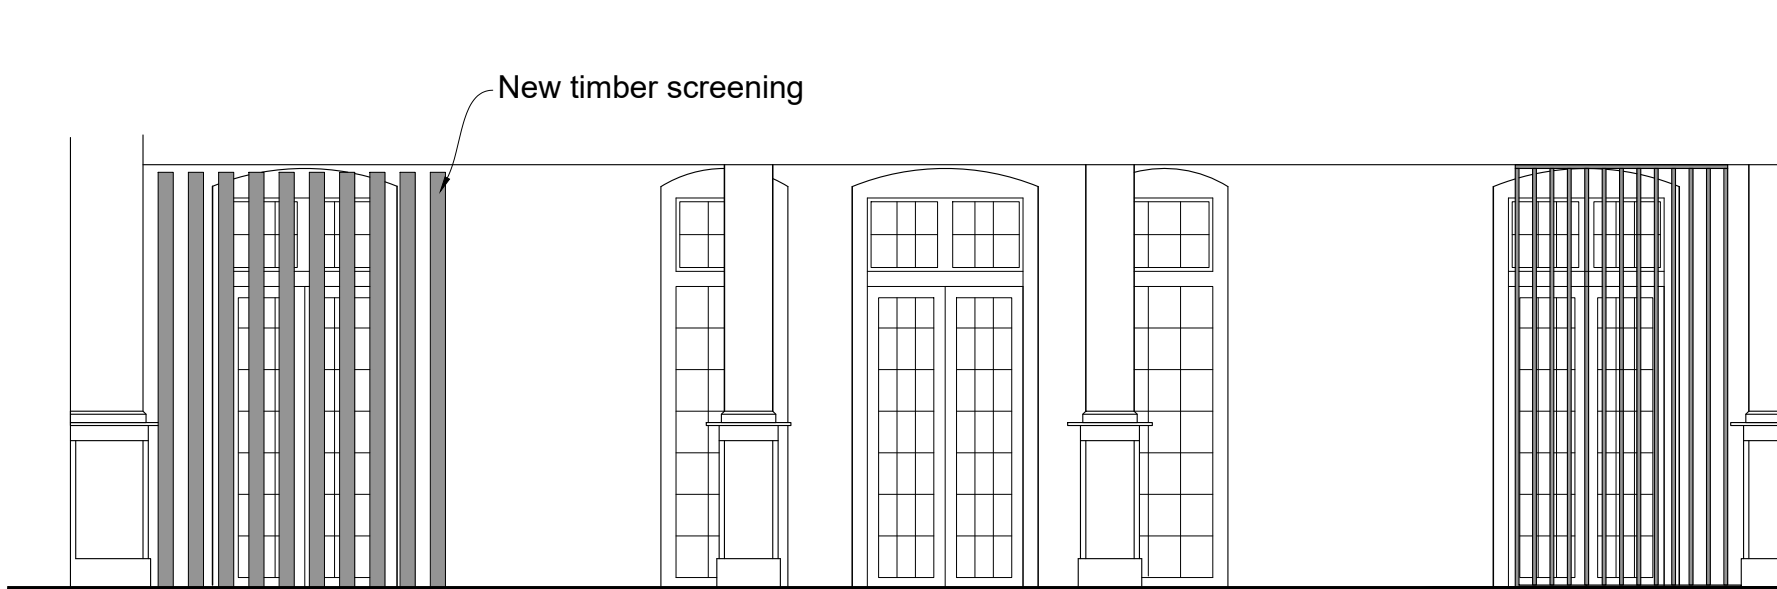


ELEVATION C

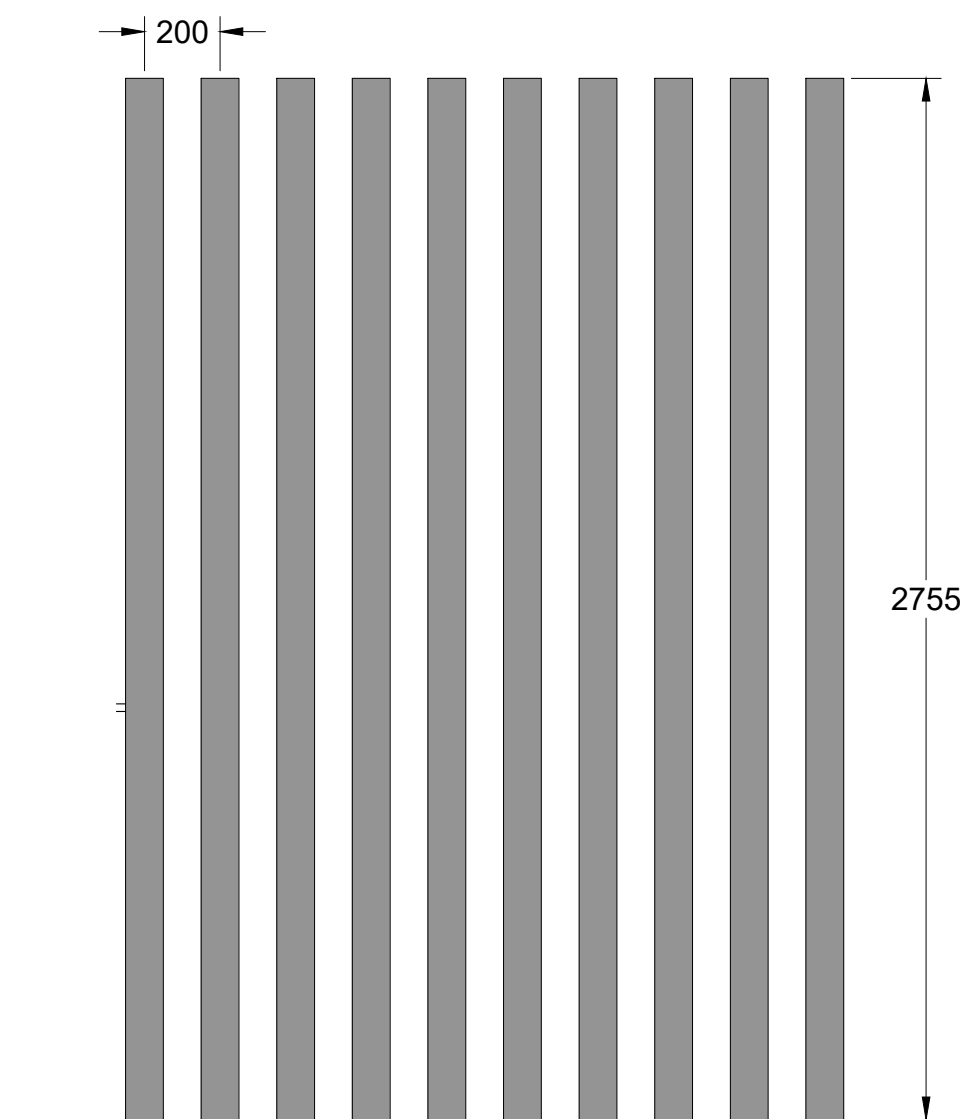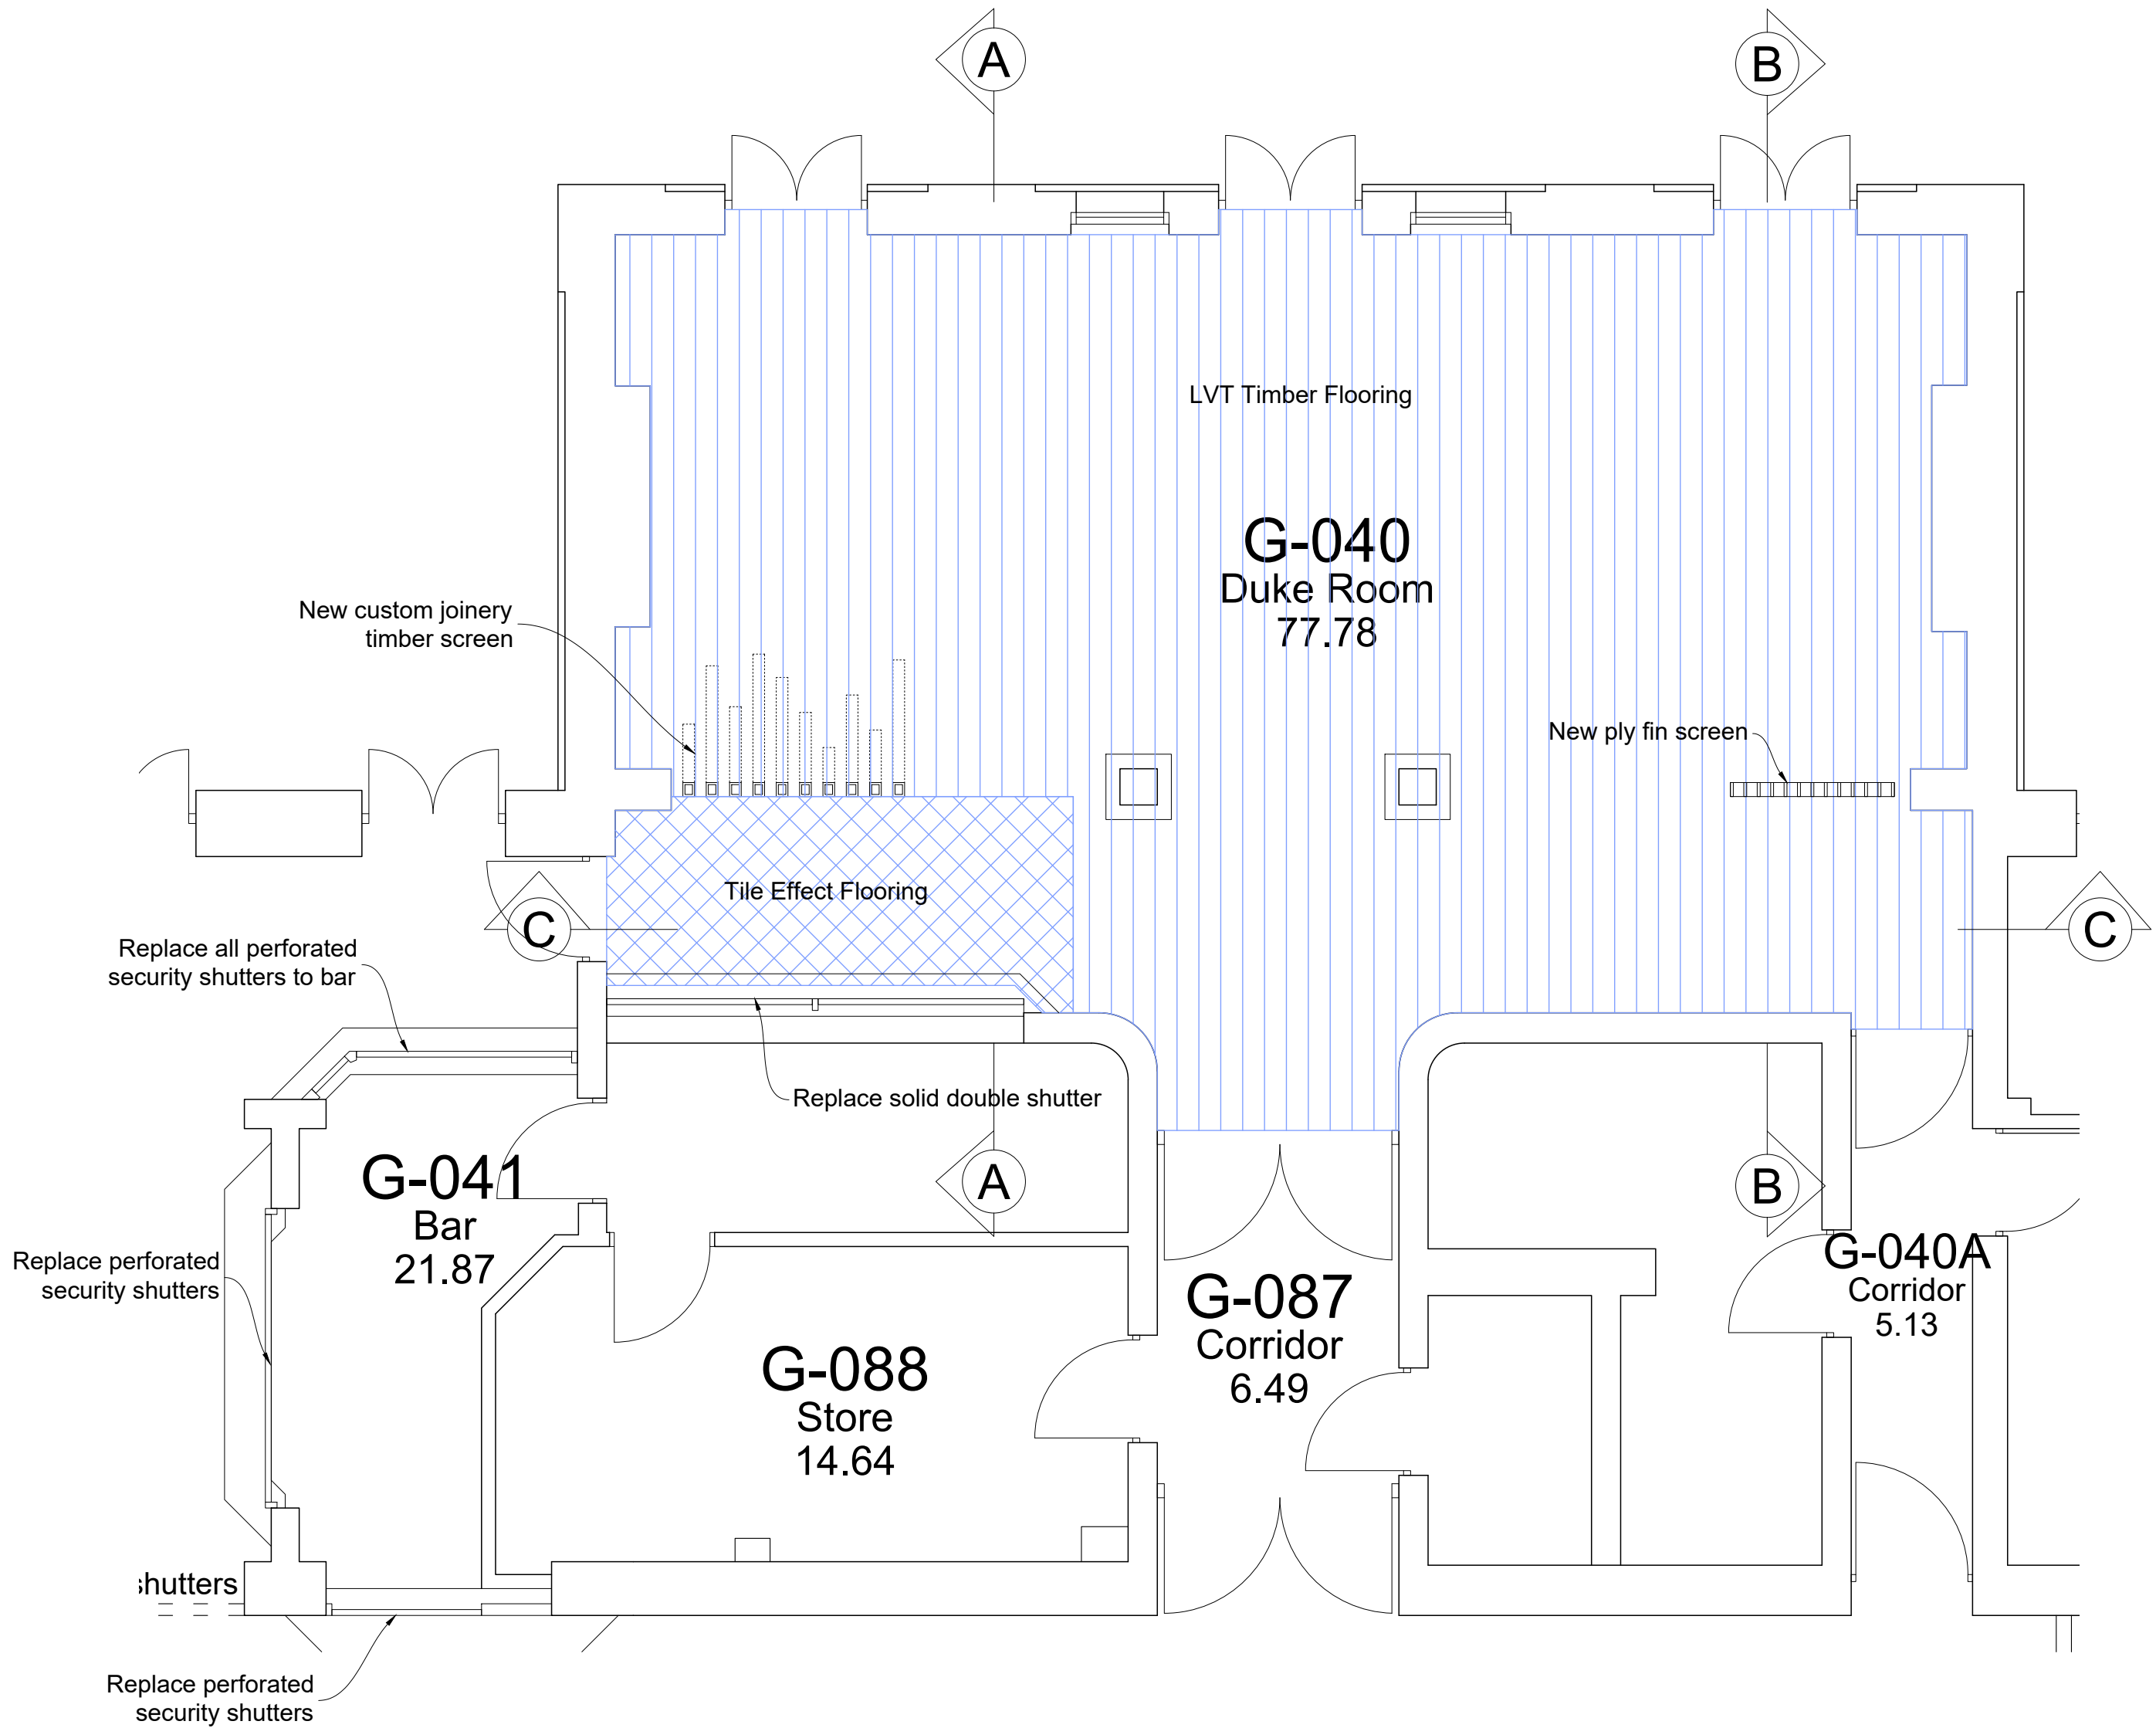

ELEVATION

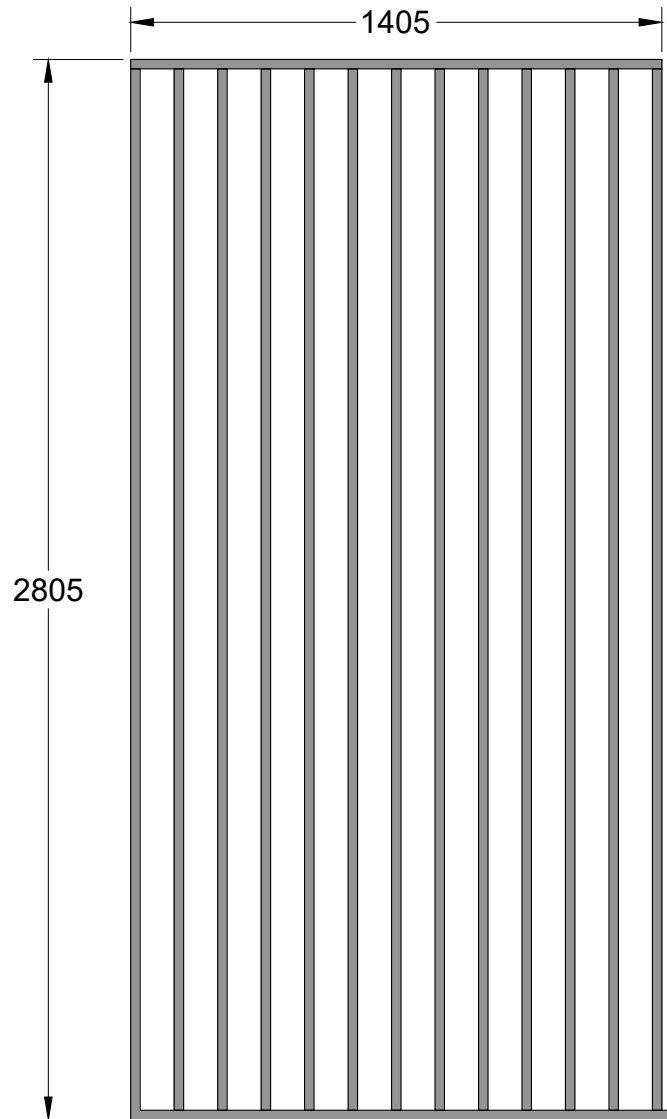


ELEVATION

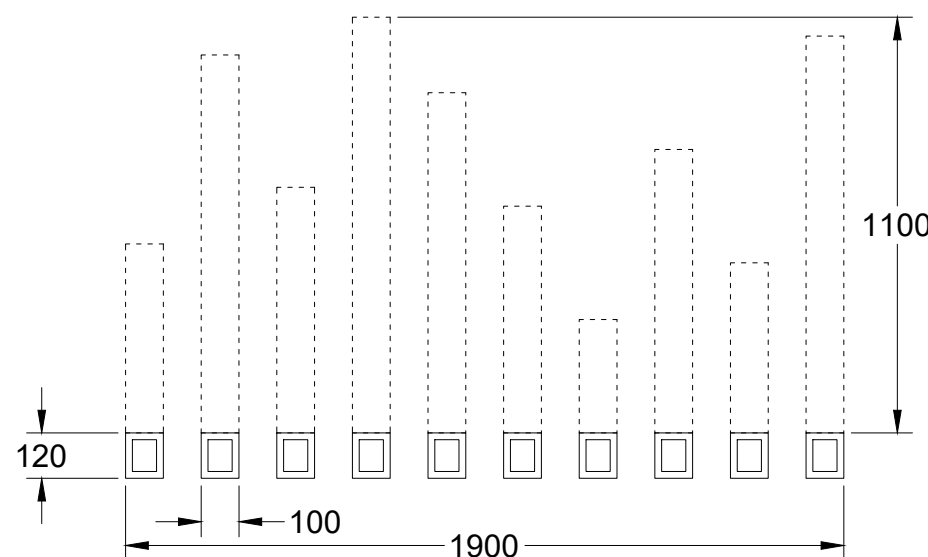

PLAN

JOINERY DETAILS - 1:20  
120 x 100mm box sections made up from 18mm birch ply with horizontal return of between 300 to1100mm. Horizontal return 50mm below finished ceiling, with hidden fixings through using SS or copper tube.  
Bottom fixed to floor using base plate.

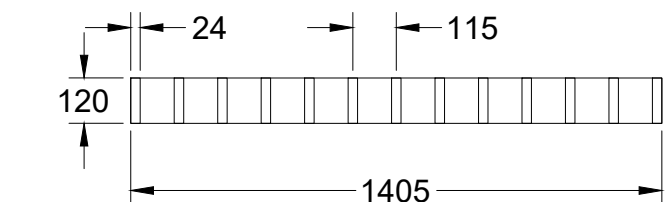

PLAN

JOINERY DETAILS - 1:20  
120 x 24mm ply fins made up of B/BB grade birch ply, full room height, with top and bottom ply end sections, floor and ceiling fixed.

|     |                                |           |    |      |
|-----|--------------------------------|-----------|----|------|
|     |                                |           |    |      |
|     |                                |           |    |      |
|     |                                |           |    |      |
| P1  | S4 SUITABLE FOR STAGE APPROVAL | 26.3.2025 | JJ | GC   |
| Rev | Description                    | Date      | By | Chkd |

HCC Property Services,  
Three Ministers House,  
76 High Street, Winchester SO23 8UL  
tel: (01962) 847801



PROJECT NAME  
Victoria House Refurbishment

SHEET NAME  
Duke Room  
Flooring and Joinery Details  
as Proposed

SCALE  
1:50 @ A1

DRAWN  
JJ

CHKD  
GC

APRV  
.

DRAWING No.  
project code - originator - volume - level - type - role - number      version

E05575-HCC-XX-GF-DR-B-6400    P1    00

SUITABILITY  
code      description

S4 SUITABLE FOR STAGE APPROVAL