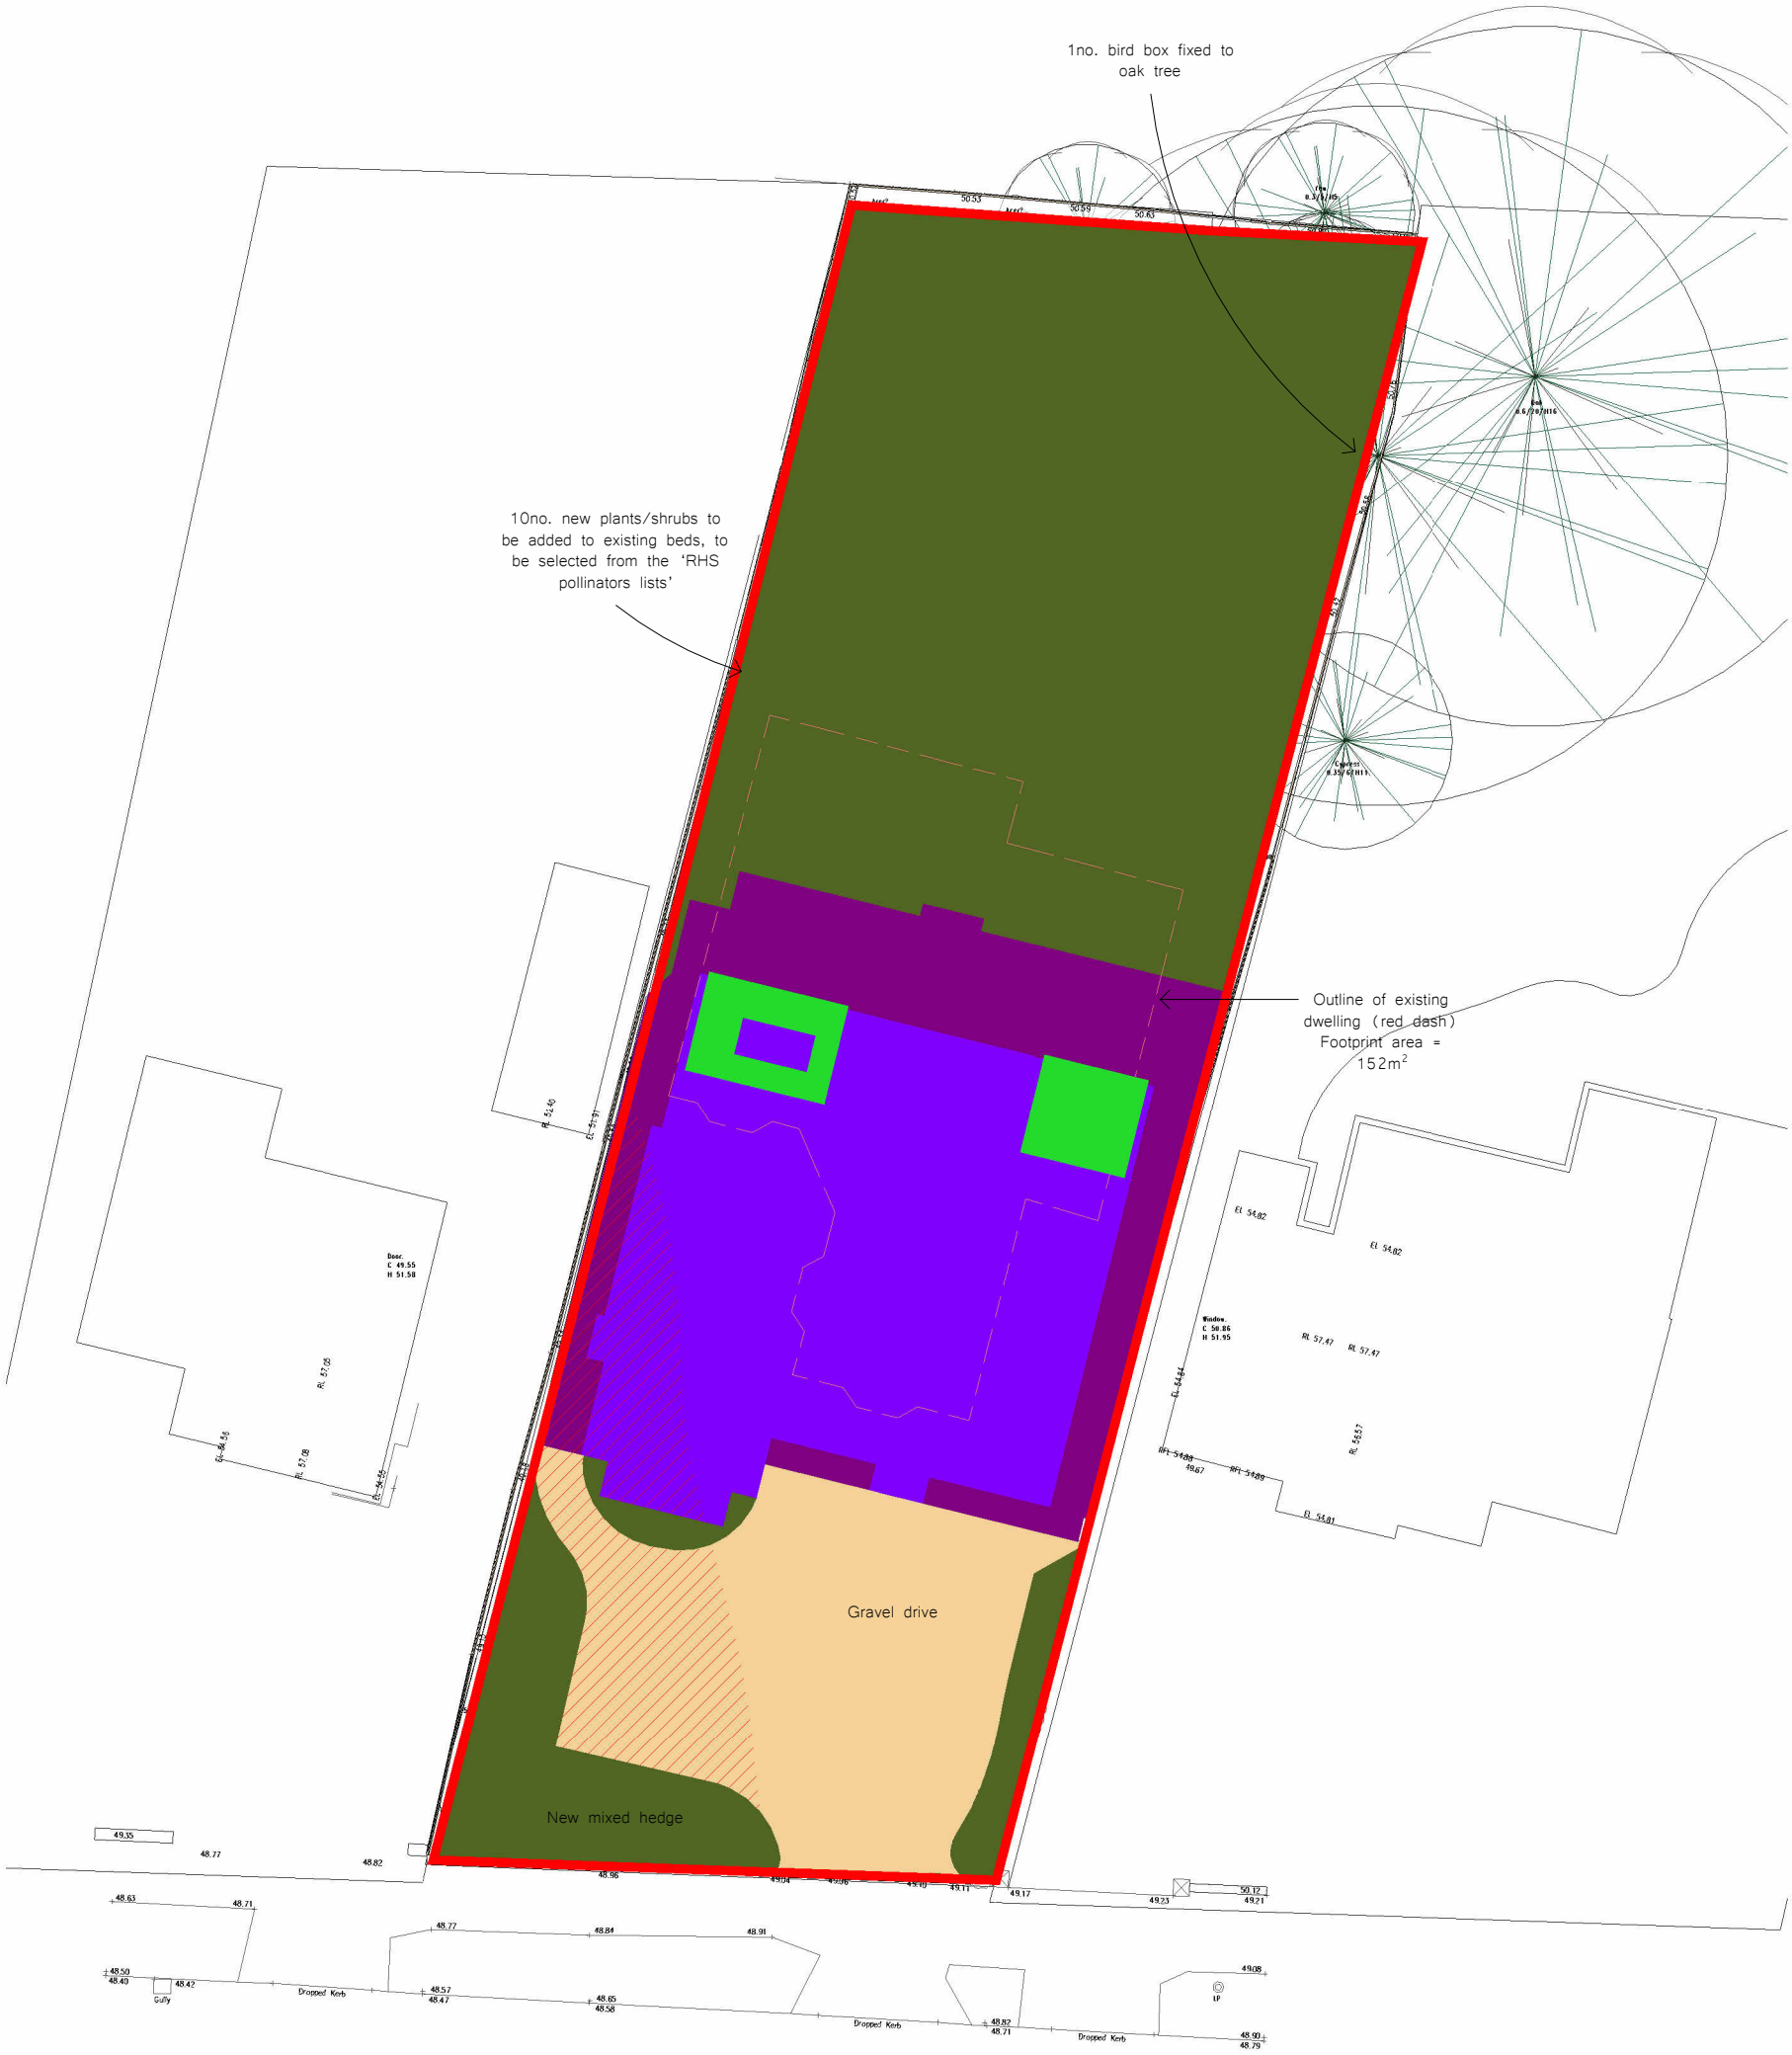

Landscape Plan - Proposed

1 : 200

KEY

- Development area = 691m²
- Building footprint = 160m²
- Hard standing = 75m²
- Vegetated garden = 353m²
- Non-vegetated garden (gravel) = 101m²
- Area of green roof = 16m²
- Area of vegetated garden lost to development = 57m²

0 4 8 12 16 20m

Scale -1:200

N

Rev.	Description	Date

project 6 Grosvenor Road
Hiltingbury
Chandler's Ford SO53 5BW

client Mr & Mrs Dhaliwal

drawing Landscape Plan - Proposed

date Nov 2025
scale 1 : 200 @A3
job 2201
dwg D-112 rev.

crafted architects
RIBA
410 The Grange, Romsey Road, Michelmersh, Romsey, SO51 0AE 01794 400311 jules@craftedarchitects.co.uk

This drawing is copyright of Crafted Architects Ltd.