
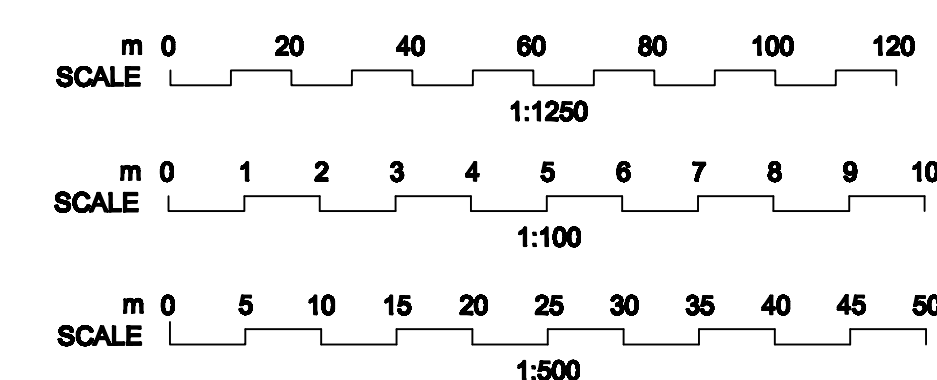
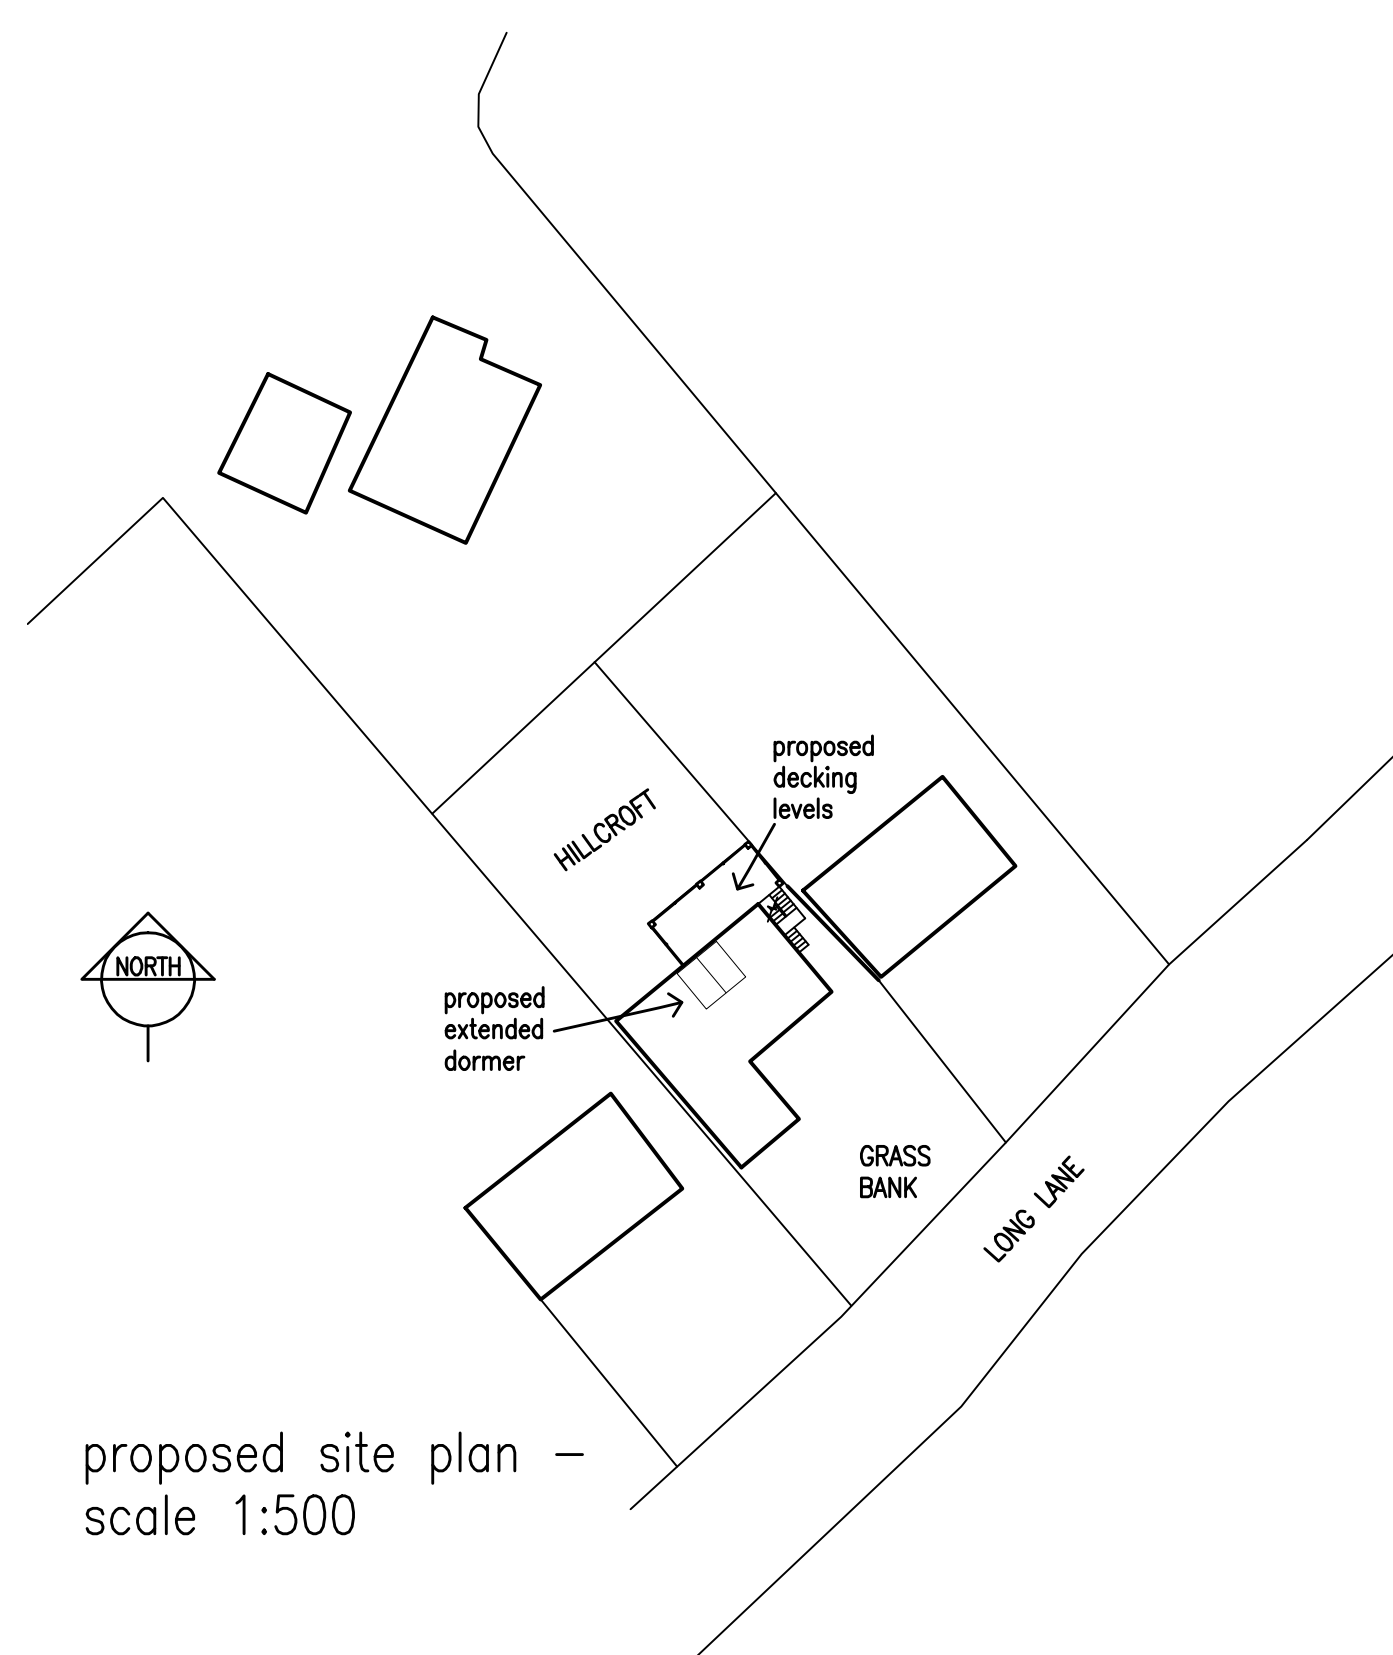
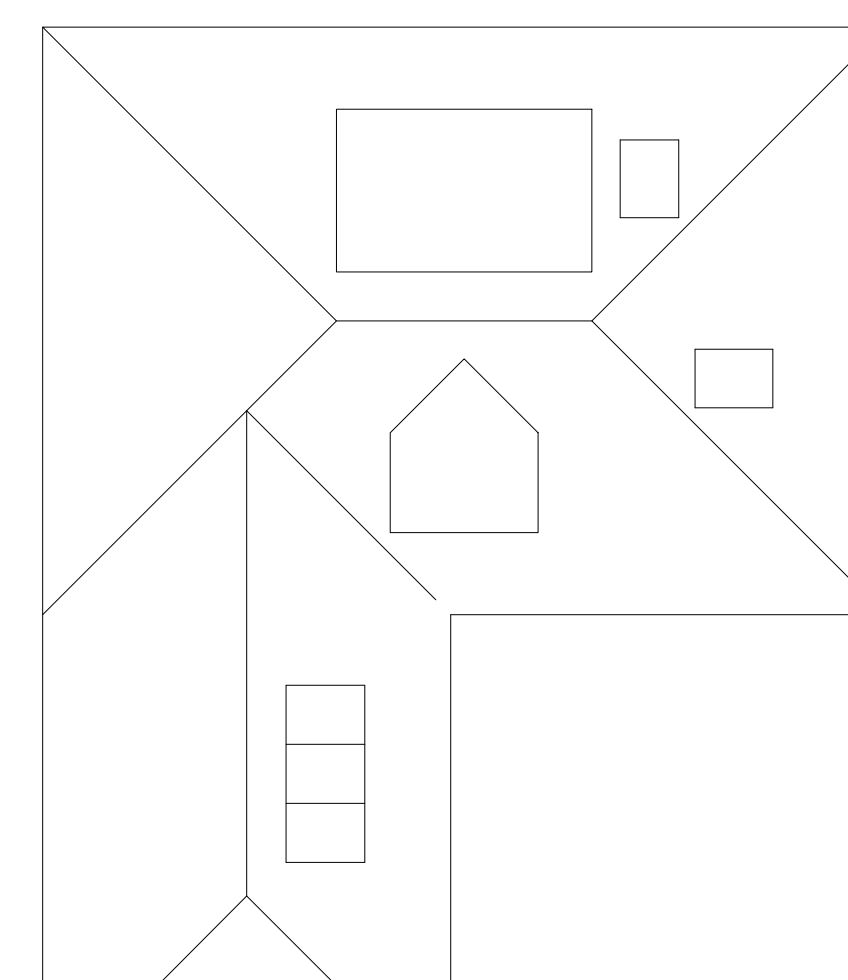
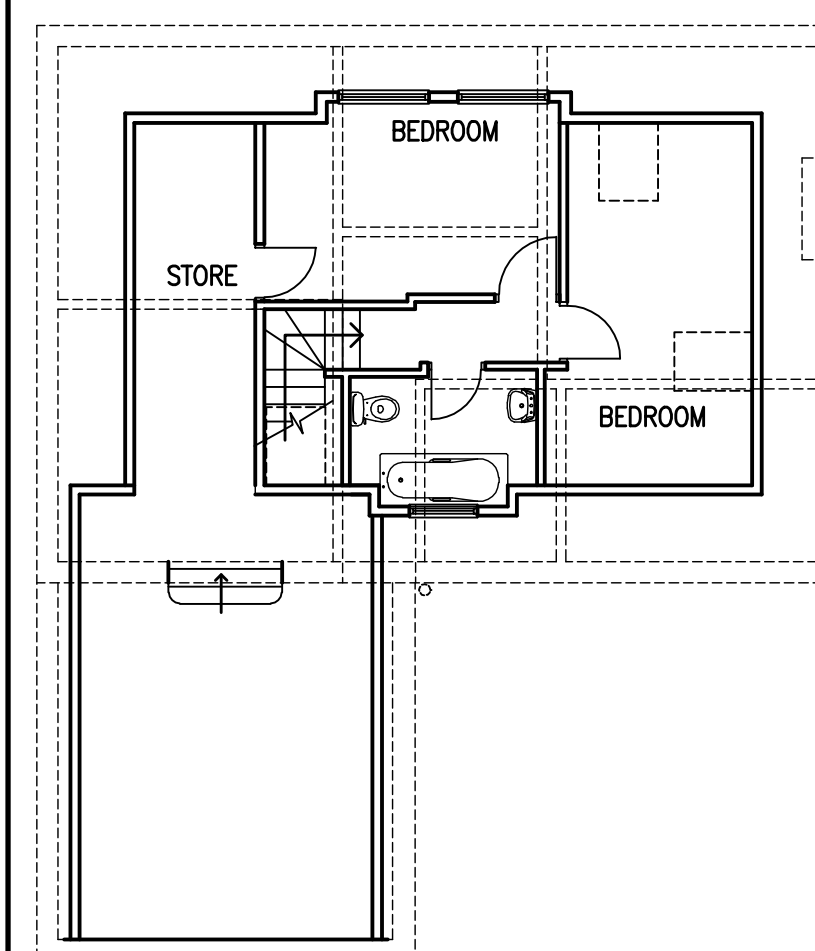
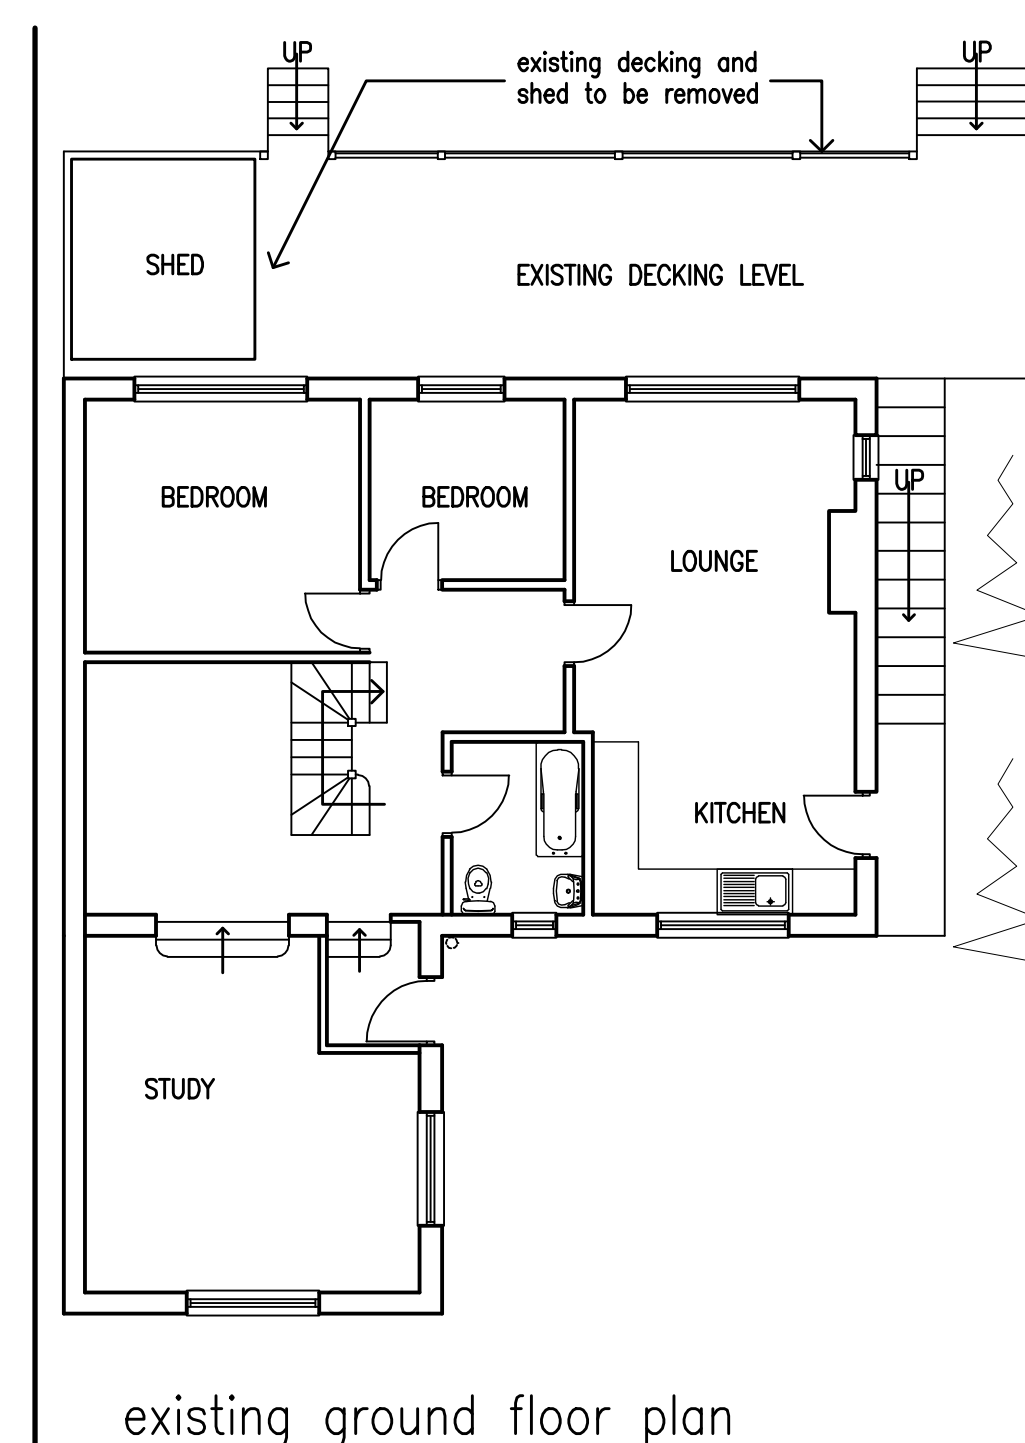
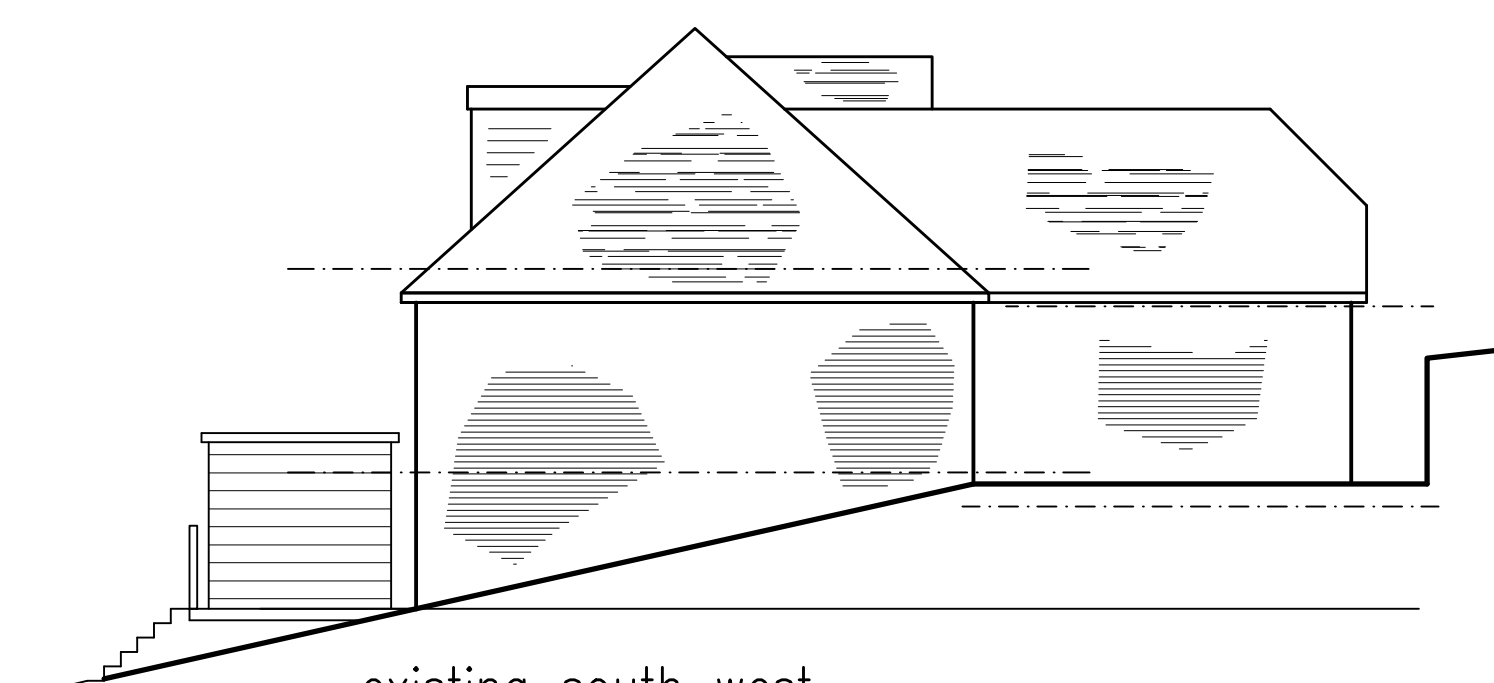


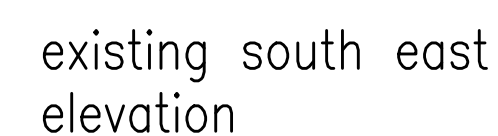

| REVISION              | DATE     |
|-----------------------|----------|
| A LOCATION PLAN ADDED | 19.11.25 |

MR C J SHEPPERD  
HILLCROFT  
LONG LANE  
BURSLEDON

PROPOSED  
REAR RAISED DECKING AREAS  
EXISTING REAR DORMER EXTENDED

|           |                      |
|-----------|----------------------|
| DATE      | SCALE                |
| SEPT 2025 | 1:100, 1:500, 1:1250 |

|  |       |   |
|--|-------|---|
|  | D0100 | A |
|--|-------|---|