


NOTES
This drawing is the copyright of designaplace, and may not be copied, altered or reproduced in any way whatsoever without the written authority of designaplace.
Consent to be checked on site prior to commencing any work. Any discrepancies should be reported to designaplace immediately. Do not scale except for local authority purpose.
If in doubt ask.

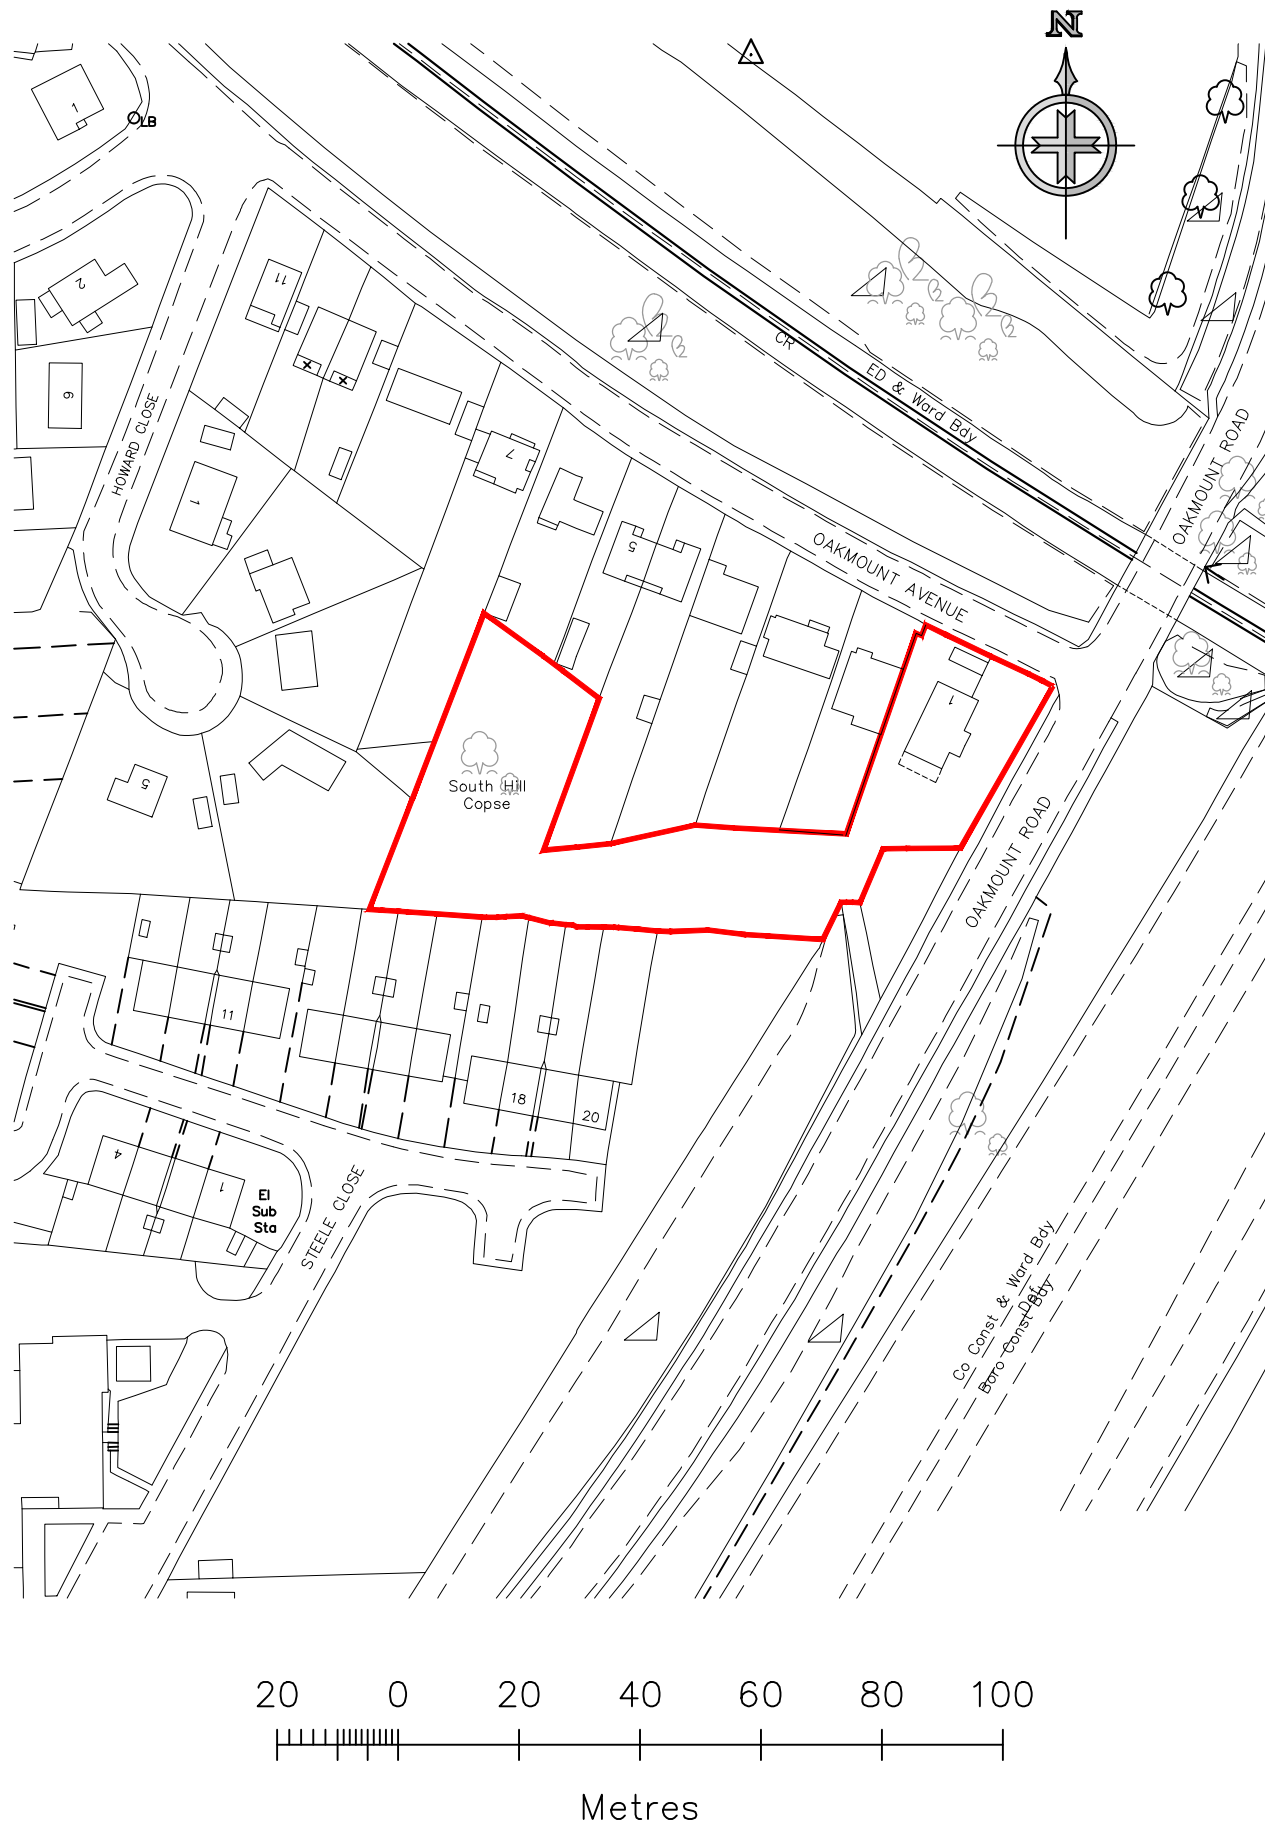

Reproduction in whole or in part is prohibited
without the prior permission of Ordnance Survey.

Revision - A Planning Amendment 19-11-25 MA
PROJECT

Proposed single storey extension and
minor amendment to approved drawings.
Berwyn, 1 Oakmount Avenue
Chislehurst - Eastleigh SO53 3AB

STATUS

Planning Application

CLIENT TITLE

Mr C. S. Roath Location Plan

DRAWING NO. REVISION

0610-PL06 A

SCALES DATE DRAWN

1/ 1250 @A3 Oct 2025 MA

LOCATION PLAN 1:1250

designAplace
Architectural Design + Planning
tel: 02381 550190
email: info@designaplace.com
website: www.designaplace.com