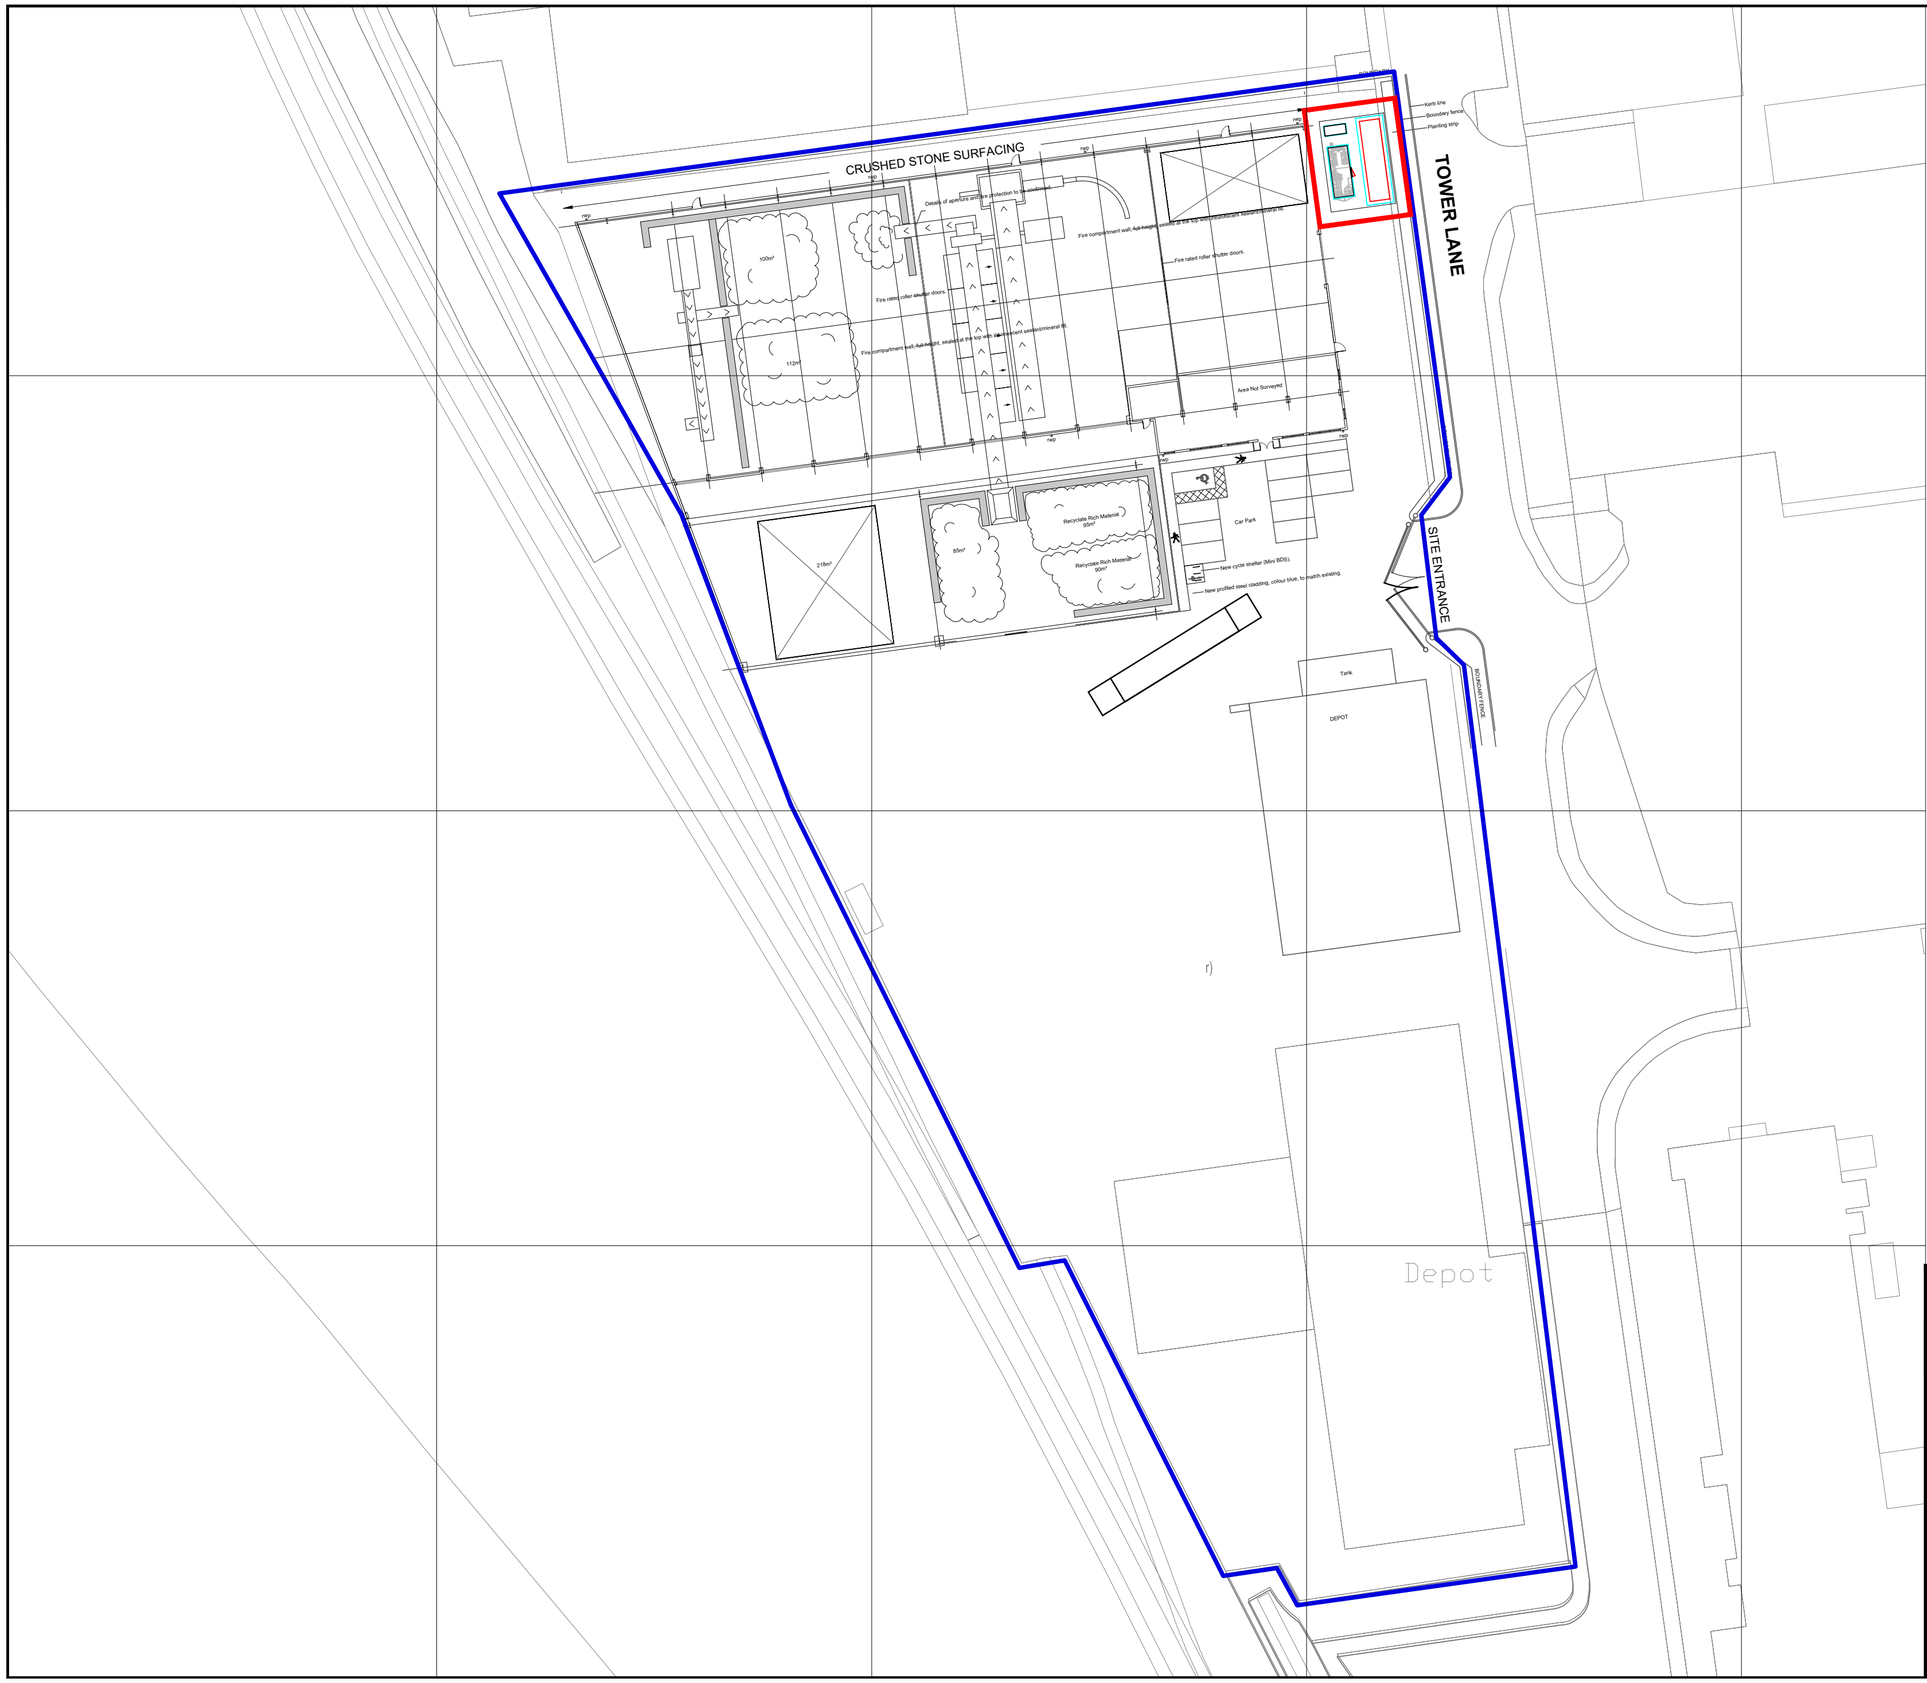

Land Ownership Boundary

Application Site Boundary

0 10 20 30 40 50

N

Reproduced from Superplan Data ® (scale-free) by permission of Ordnance Survey ® on behalf of The Controller of Her Majesty's Stationery Office. © Crown copyright 2006 all rights reserved. Licence number 100036438.

REV.	DATE	DRAWN	DESCRIPTION

THIS INFORMATION IS CONFIDENTIAL AND THE PROPERTY OF BIFFA WASTE SERVICES LTD. AND IS RELEASED ON CONDITION THAT NONE OF THE INFORMATION SHALL BE DISCLOSED TO ANY THIRD PARTY OR REPRODUCED IN WHOLE OR PART WITHOUT THE PRIOR CONSENT IN WRITING OF BIFFA WASTE SERVICES LTD.

Biffa Waste Services Ltd
Redhill Landfill Site
Cormongers Lane,
Nutfeild, Redhill
RH1 4ER
Tel. 01737 765042
Mob: 07921 386021

E-mail phil.mumford@biffa.co.uk

PROJECT	Planning	DRAWN	PM
LOCATION	Southampton Depot	DATE	03.07.25
DRAWING TITLE	Proposed Site Layout Plan	SCALE(S)	1:500 @A2
DRAWING No.	COMPUTER REF. ST030600		