


NETLEY


INSTALLATION OF DDA COMPLIANT HANDRAILS ELEVATION 'AA'

(LEFT HAND SIDE)

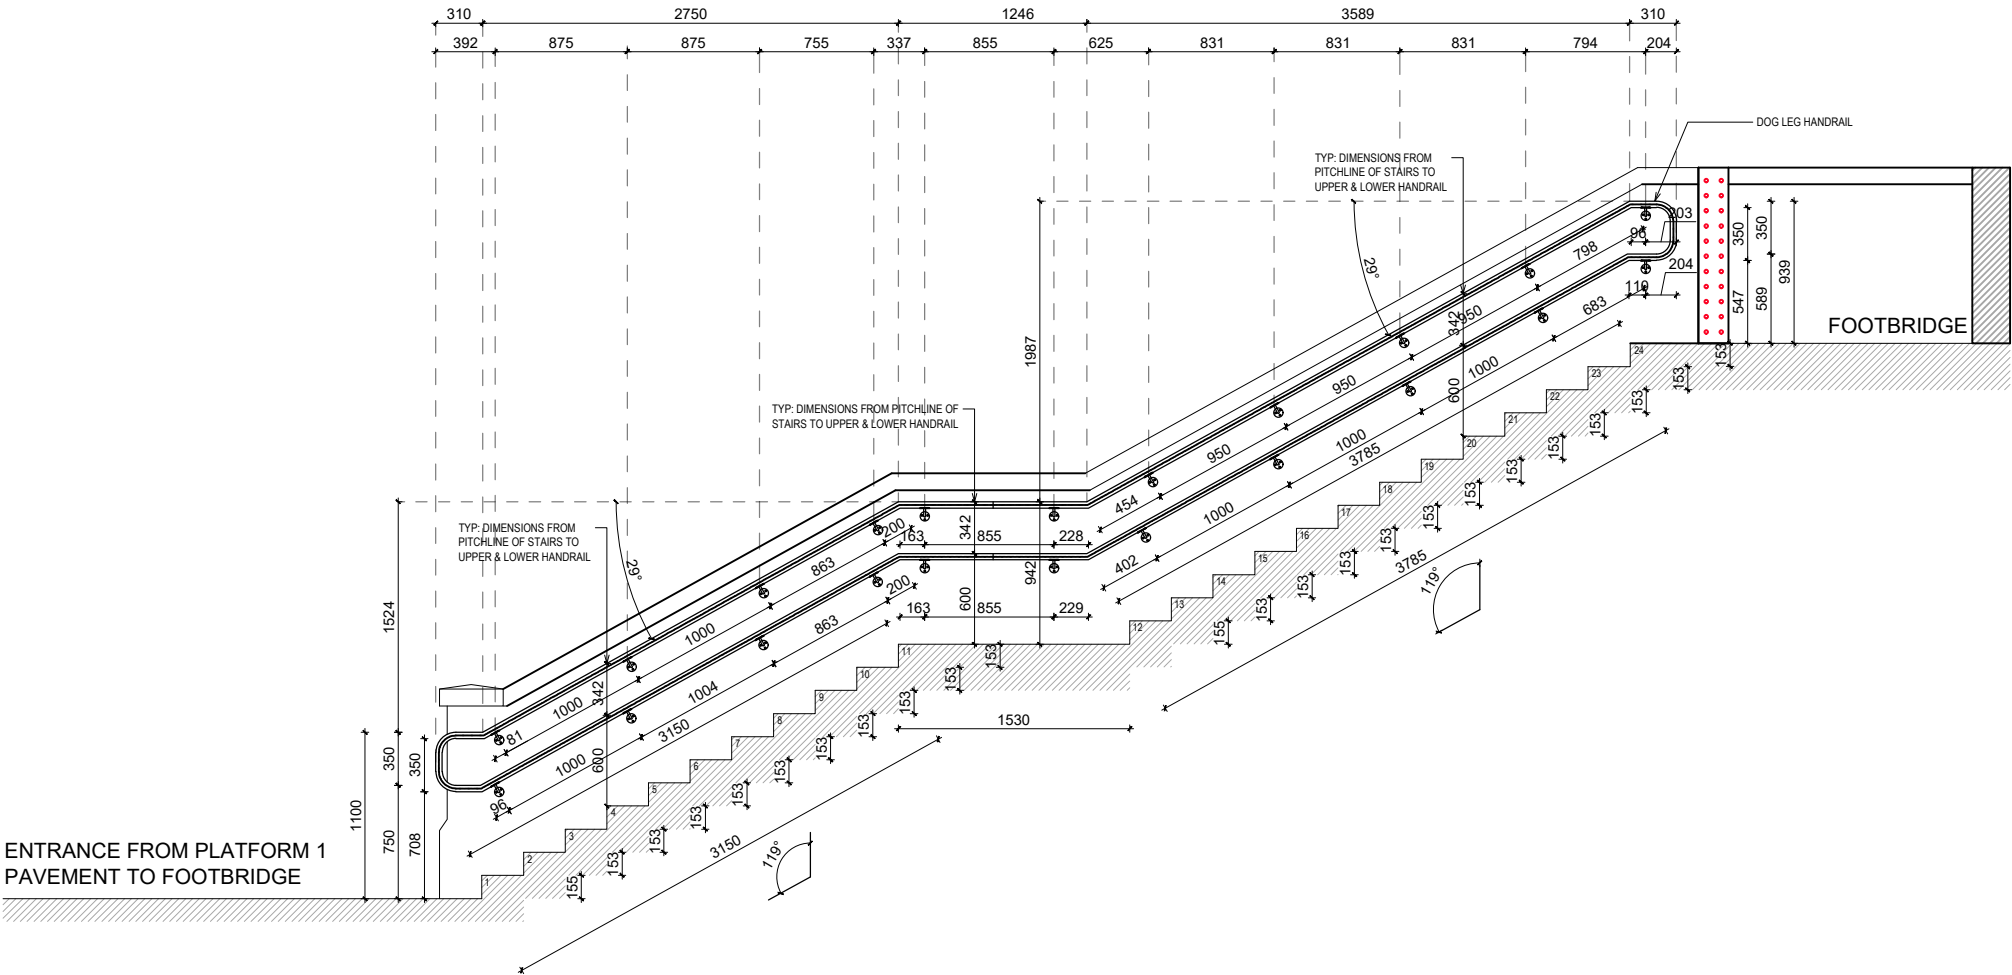

PROPOSED

STAIRWAY 1

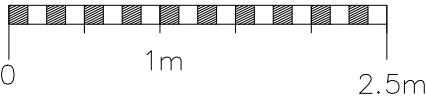

K V B ARCHITECTS K V B Architects Ltd Chartered Architects 9 High Street Tring, Herts HP23 5AH Tel: +44 (0)1442 824691 Email: greg@kvbarchitects.co.uk www.kvbarchitects.co.uk	CLIENT	SCALE 1:50 @ A3	DATE 21.11.25
	SWR	DRAWN IK	CHECKED GB
	PROJECT	DRAWING NO. 202	
	Netley Station, Station Road, Netley Abbey, Hampshire, SO31 5AN		
	TITLE	JOB NO.	REVISION
	Proposed Elevation		