


# NETLEY


## HANDRAILS FOR STATION FOOTBRIDGE ELEVATION 'CC' (LEFT HAND SIDE)

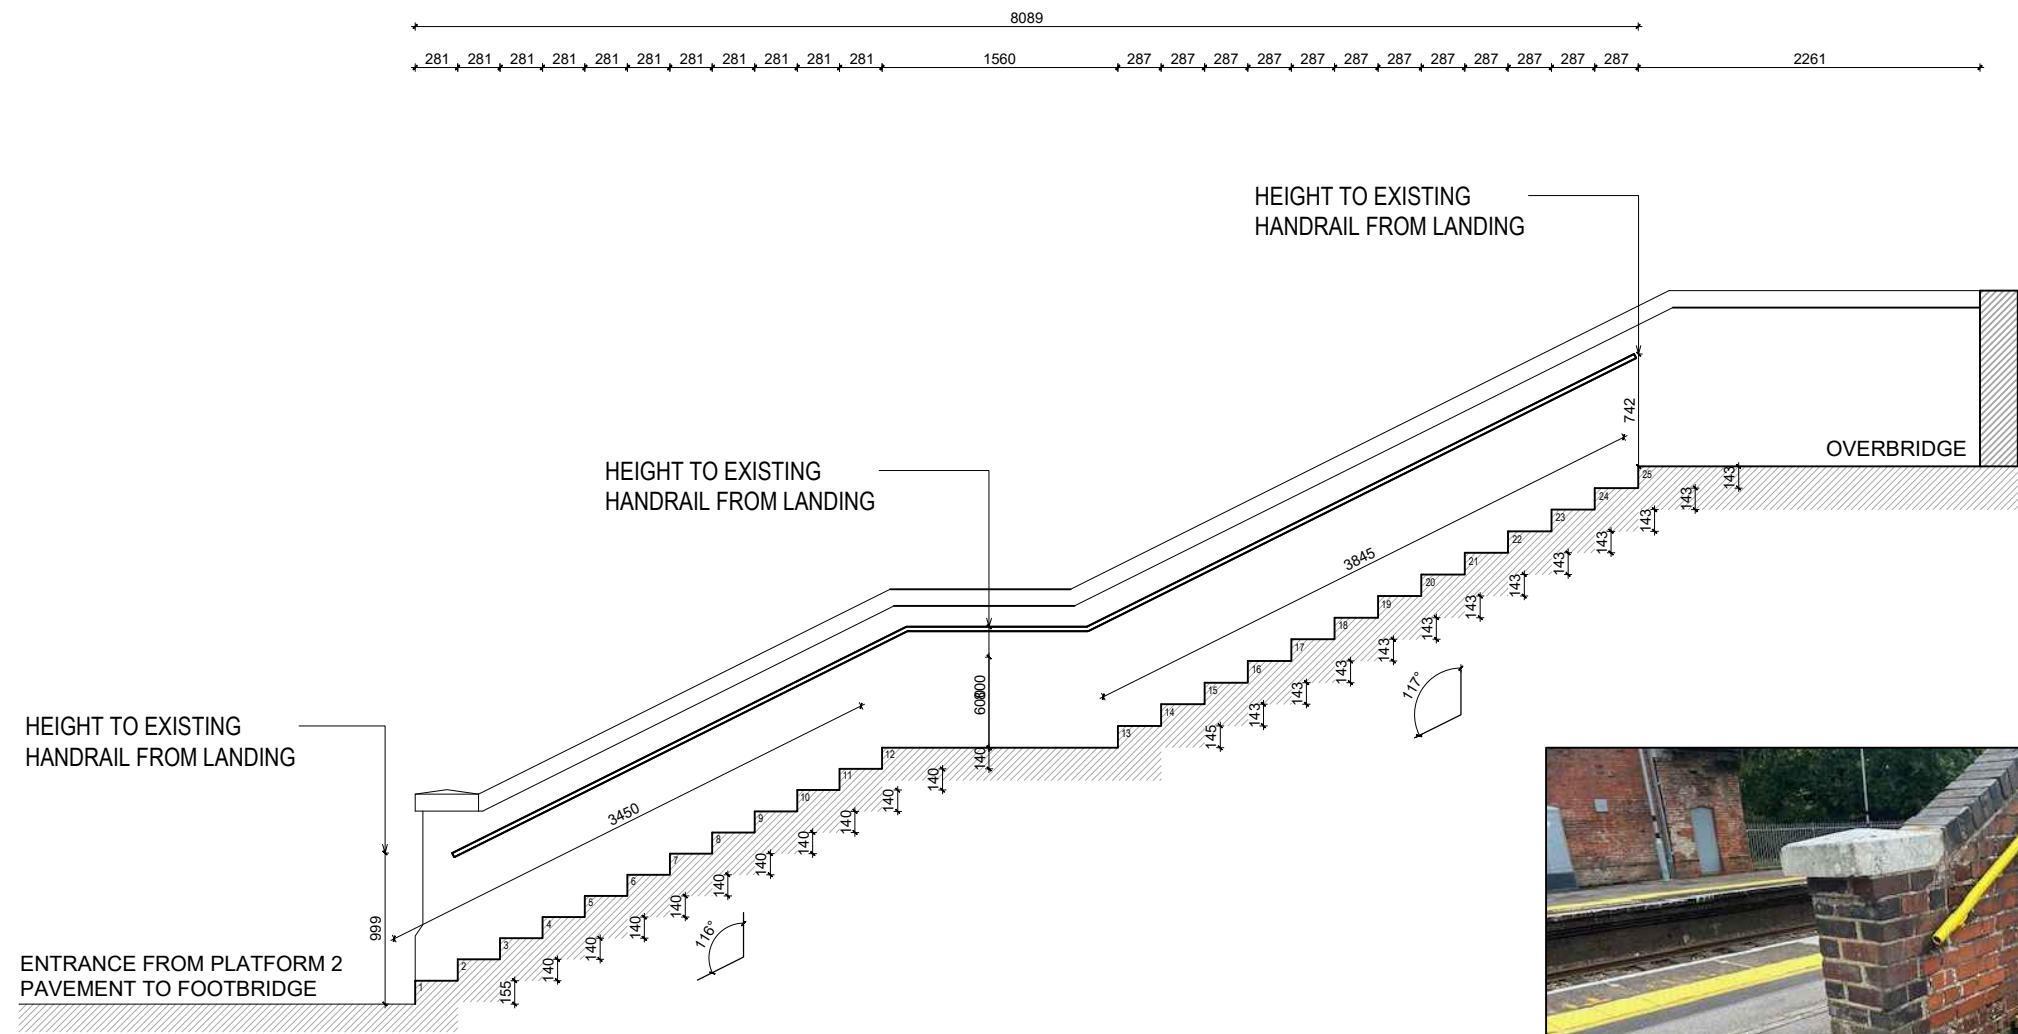

**VIEW OF STAIRWAY 2**  
FROM PLATFORM 2  
PAVEMENT TO FOORTBRIDGE



**EXISTING  
STAIRWAY 2**

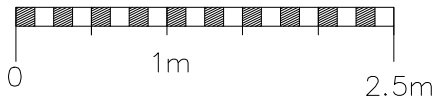

|   |                                                                                       |                        |                      |
|---|---------------------------------------------------------------------------------------|------------------------|----------------------|
| <div><div><div>K</div><div>V</div><div>B</div></div><div>ARCHITECTS</div></div> <div><div><b>K V B Architects Ltd</b><br/>Chartered Architects</div><div>9 High Street<br/>Tring, Herts<br/>HP23 5AH<br/>Tel: +44 (0)1442 824691<br/>Email: greg@kvbarchitects.co.uk<br/>www.kvbarchitects.co.uk</div></div> | CLIENT<br><b>SWR</b>                                                                  | SCALE <b>1:50 @ A3</b> | DATE <b>21.11.25</b> |
|   | PROJECT<br><b>Netley Station, Station Road, Netley<br/>Abbey, Hampshire, SO31 5AN</b> | DRAWN <b>IK</b>        | CHECKED <b>GB</b>    |
|   | TITLE<br><b>Existing Elevation</b>                                                    | DRAWING NO. <b>107</b> |                      |
|   |                                                                                       | JOB NO.                | REVISION             |